


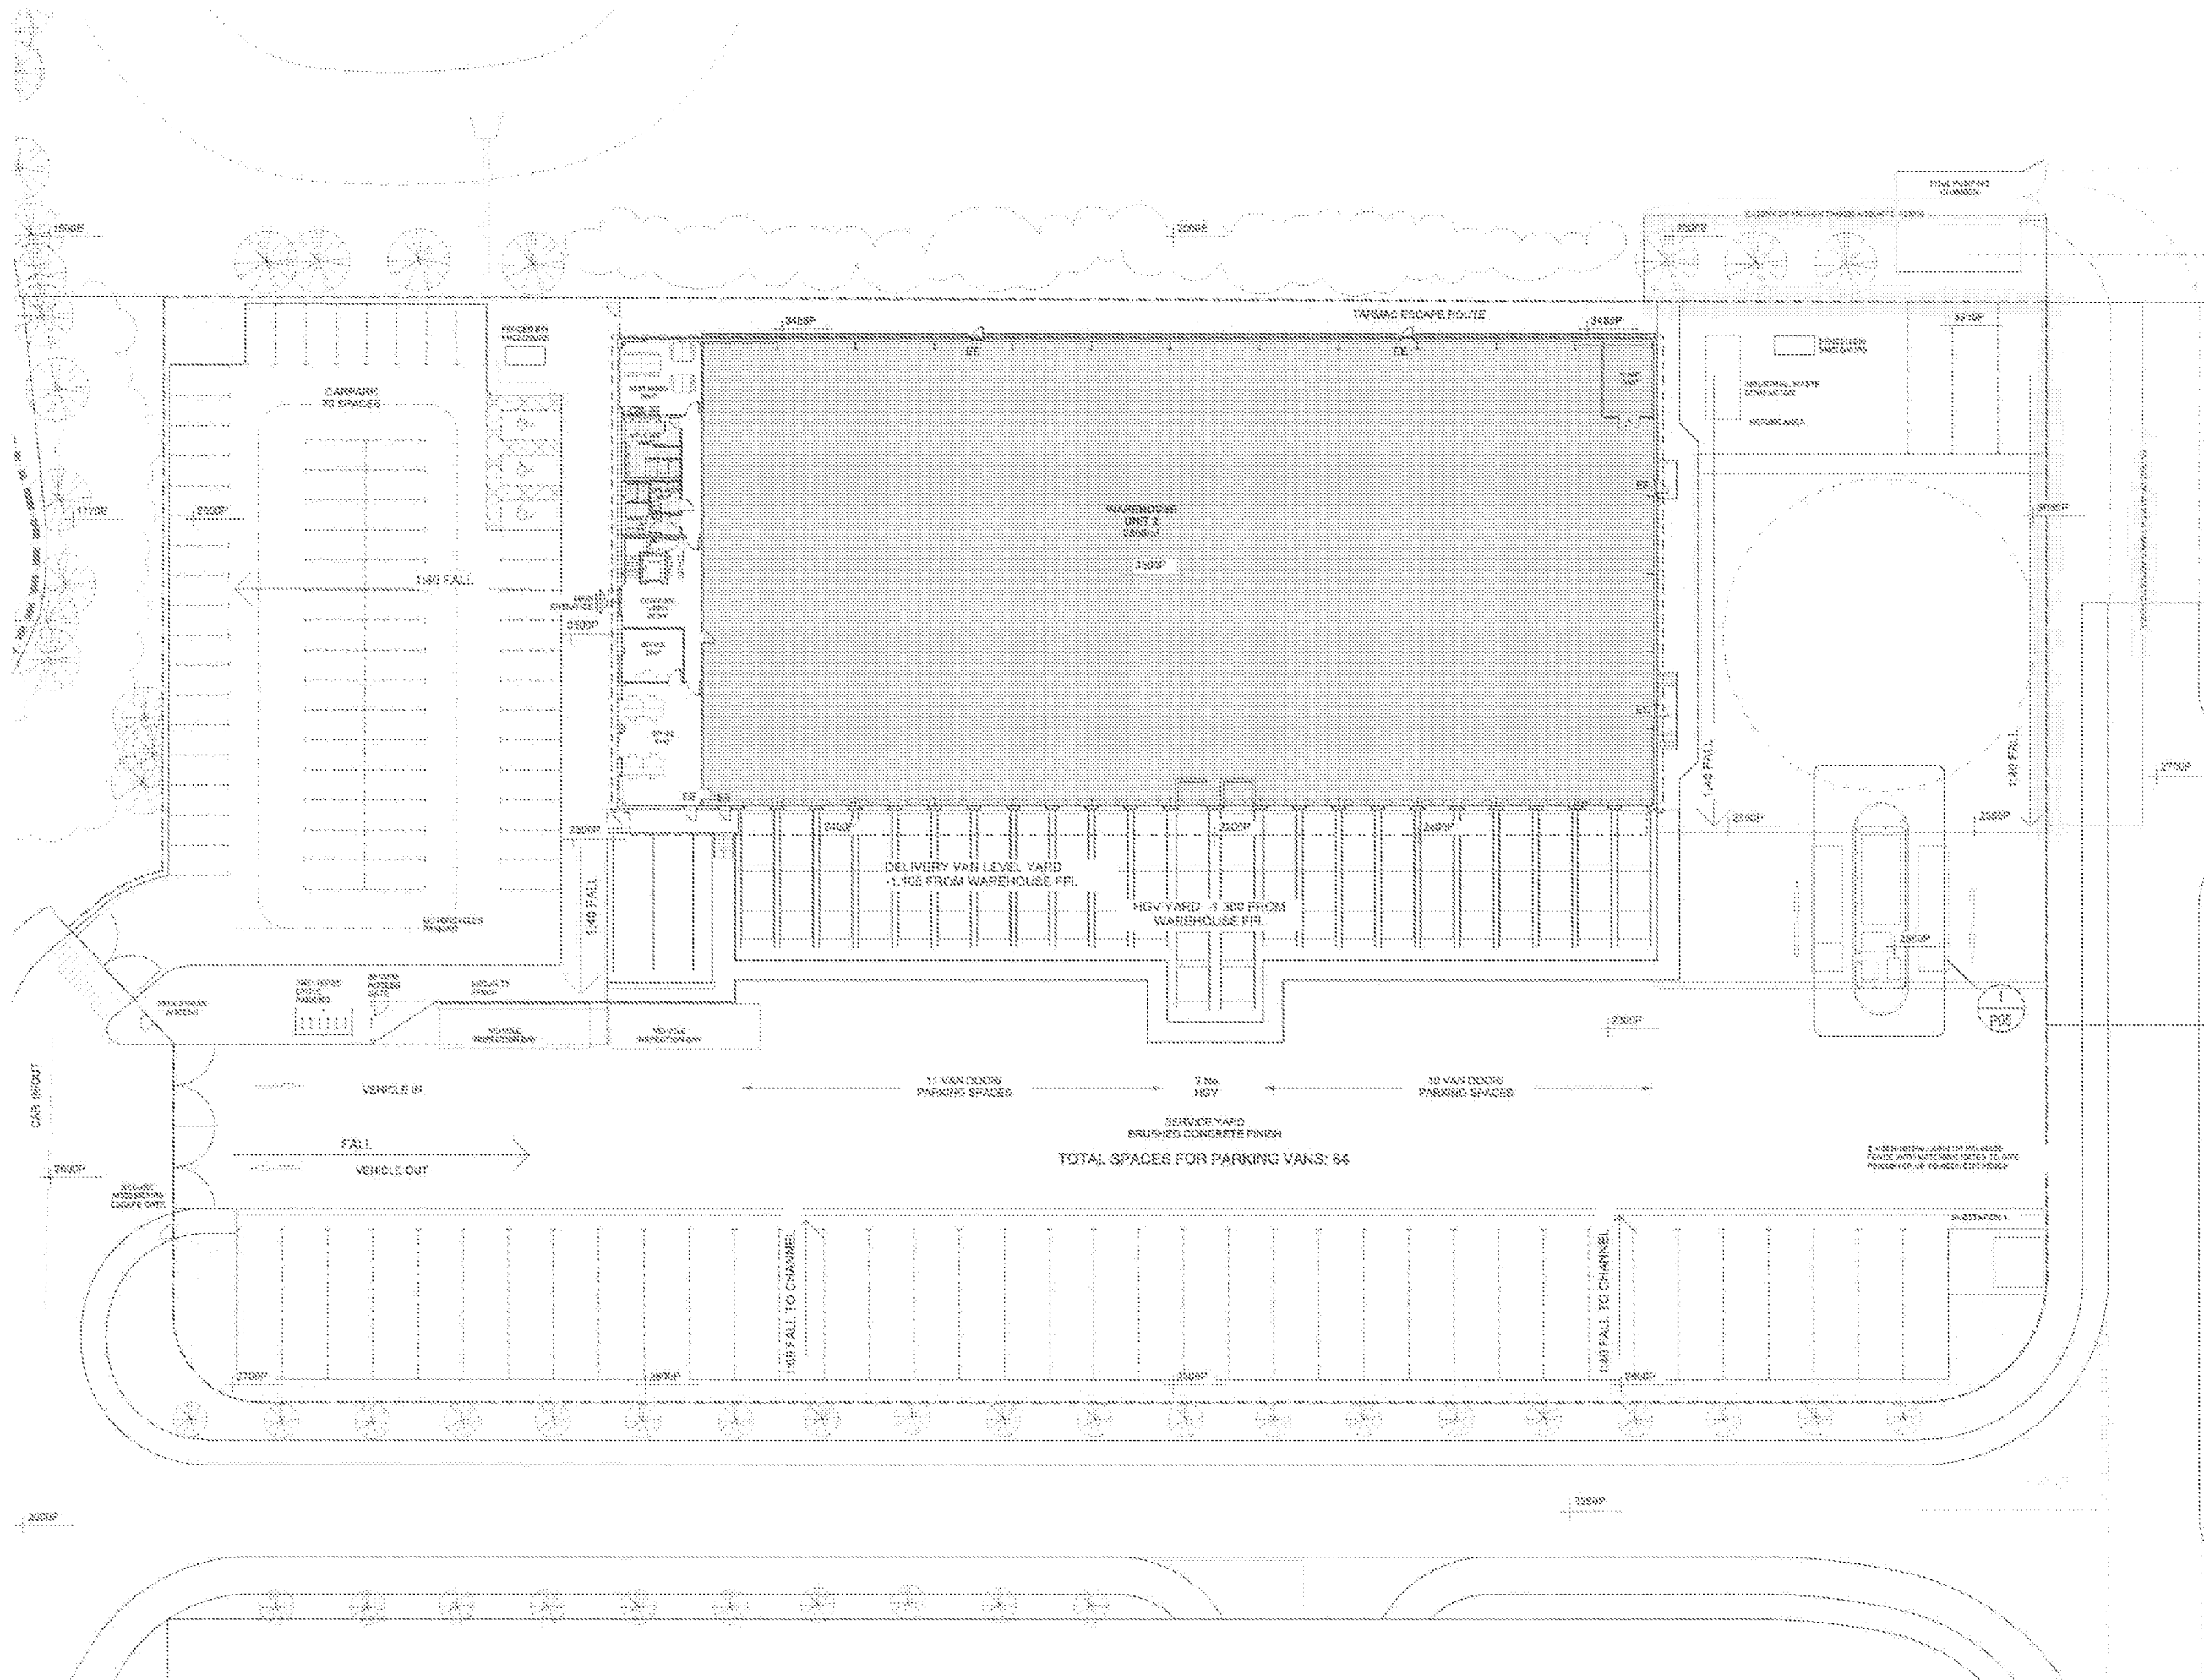

© Mountford Pigott 2018



This drawing contains critical information in colour. To ensure this information is legible, only print or copy this drawing in full colour.



UNIT 2
PROPOSED GROUND FLOOR
1744-U02-P02

1:250 @ A1
 07.12.18