


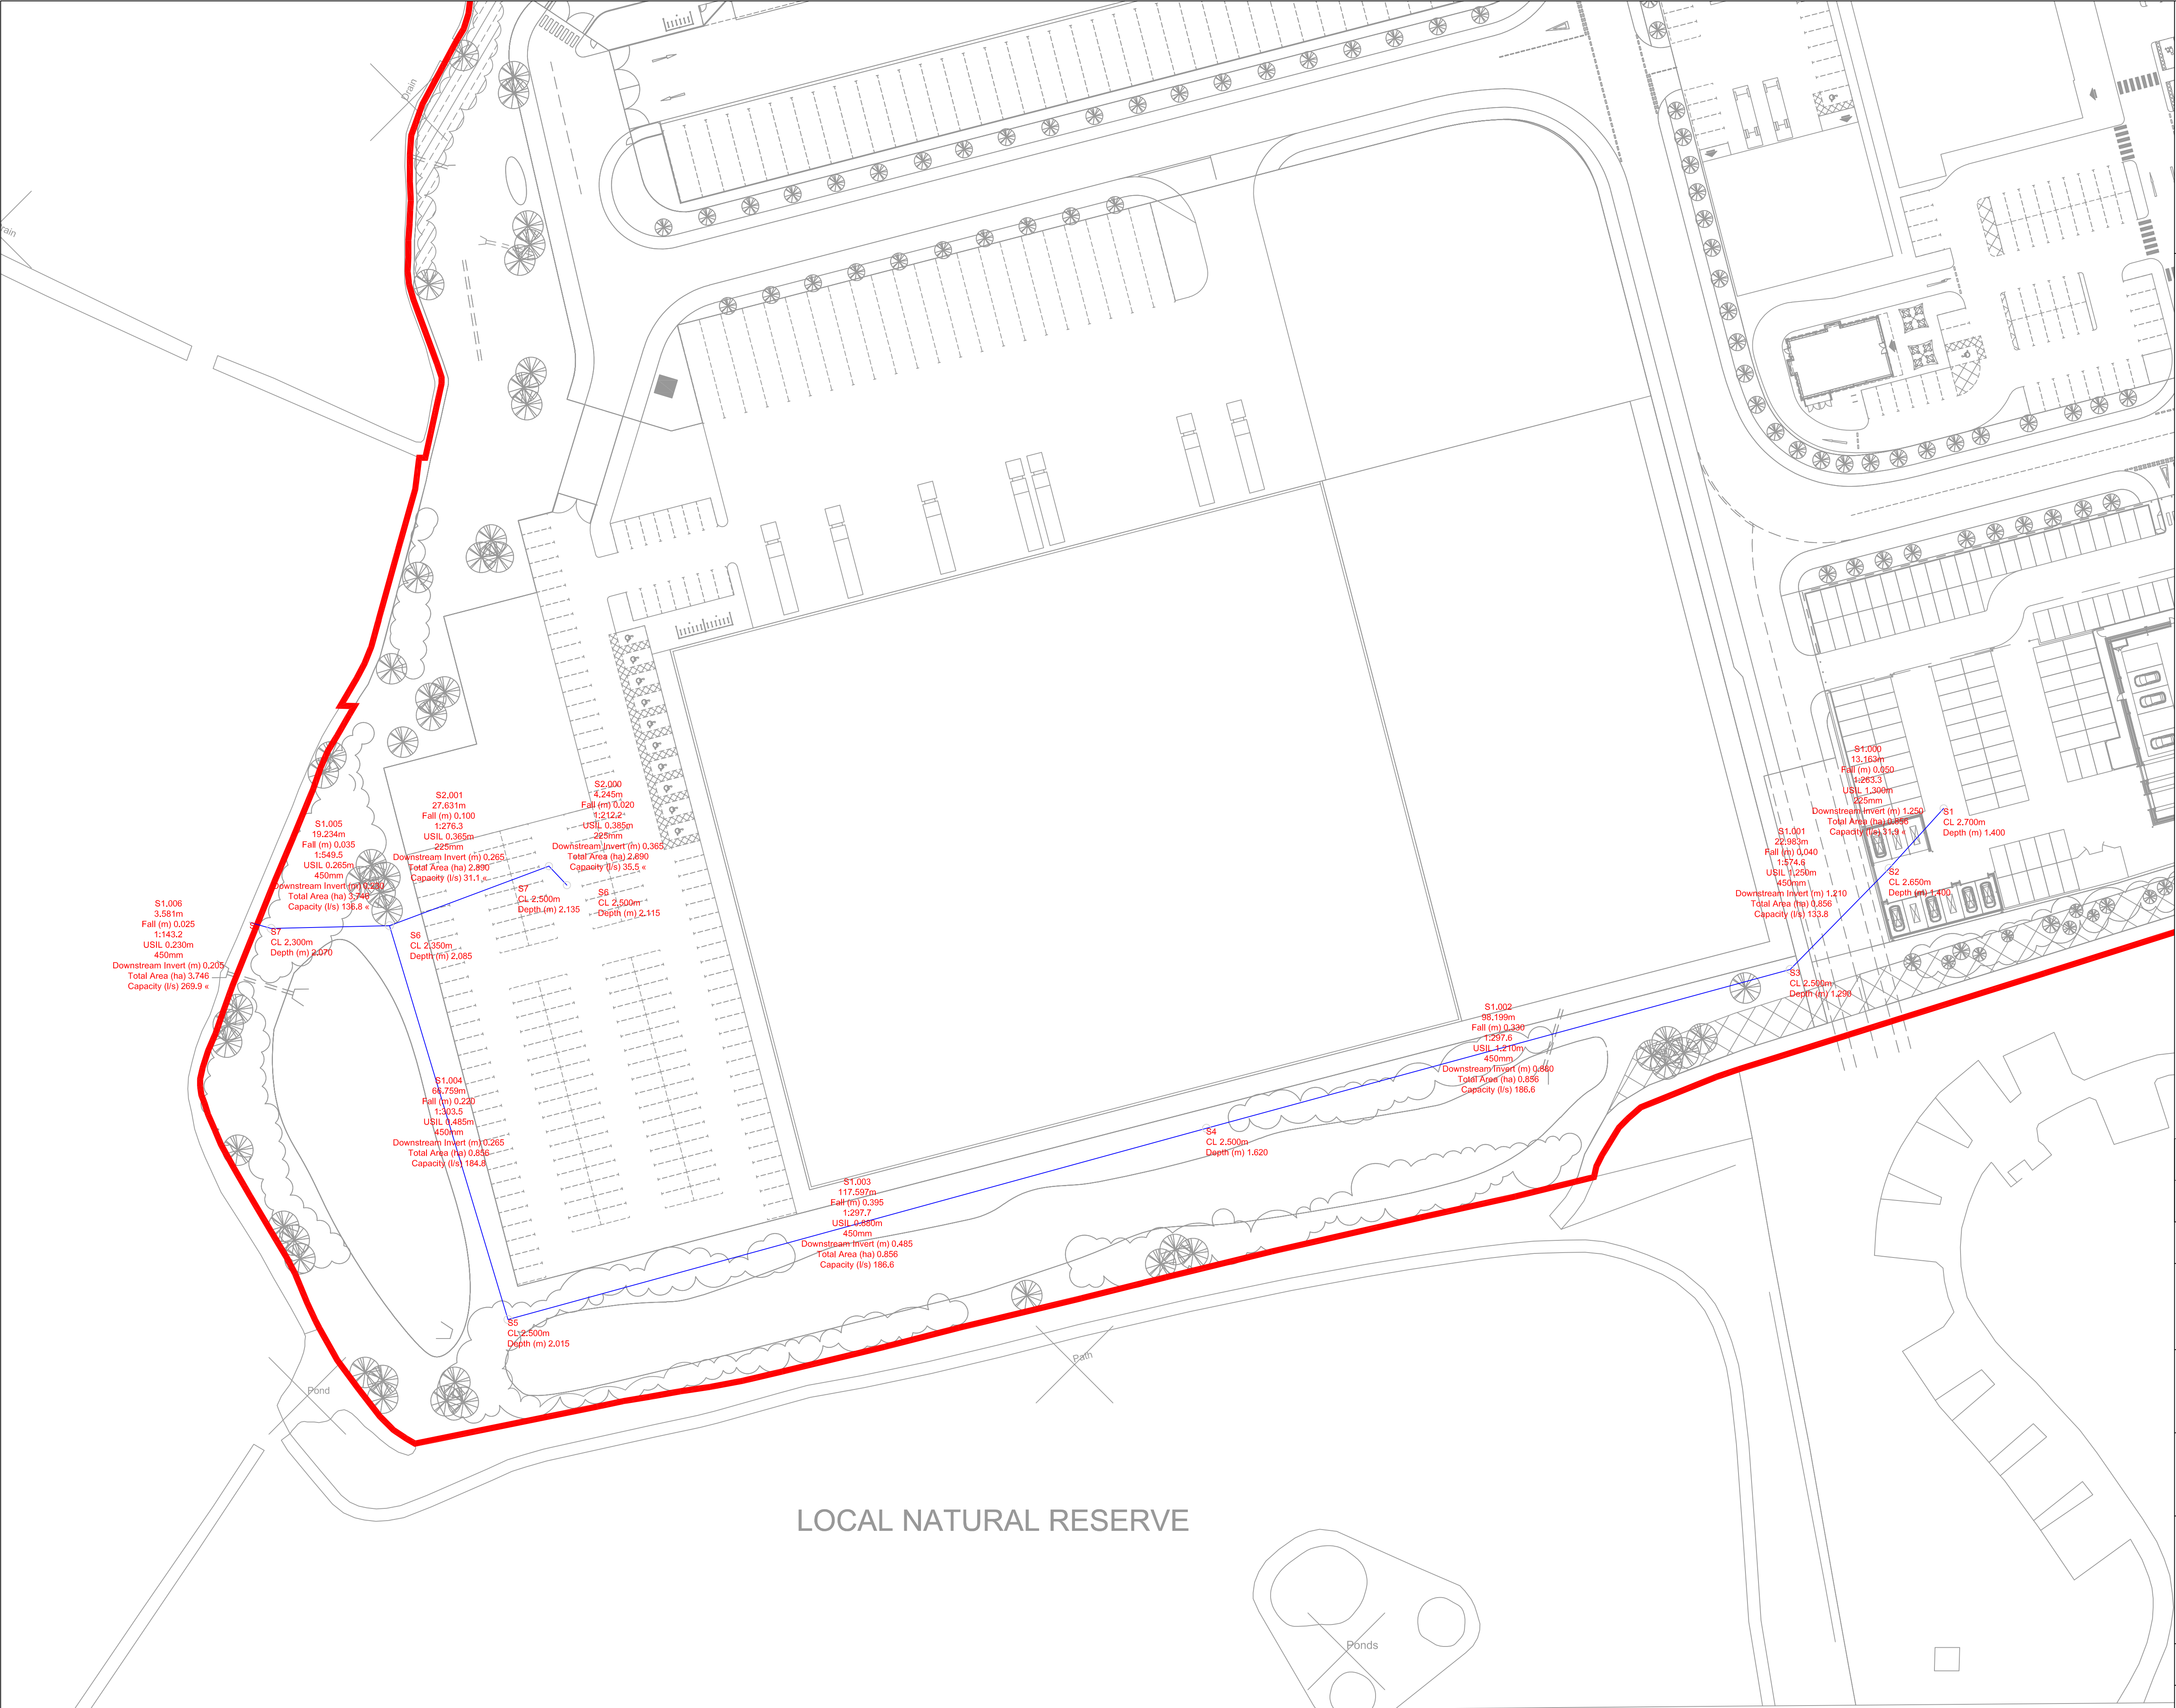

KEY PLAN

NOTES

1. All dimensions are to be checked on site before the commencement of works. Any discrepancies are to be reported to the Architect & Engineer for verification. Figured dimensions only are to be taken from this drawing.

2. The DWG file is issued for the purposes of coordination only and do not represent formal drawing issue and are not to be reprinted in any form. Formal issue of drawings is via DWF, Adobe PDF files and/or hard copies and their associated information issue sheets.

3. Note that all care has been taken with the export of DWG files and their content, but we recommend that you make due dimensional checks before using any DWG file information. Any errors found are to be reported to Hydrock immediately.

P02	PRELIMINARY ISSUE					
	J.MAGEE	18/10/19	J.MAGEE	18/10/19	M.GRIFFIN	18/10/19
P01	PRELIMINARY ISSUE					
	J.MAGEE	18/10/19	J.MAGEE	18/10/19	M.GRIFFIN	18/10/19
REV	REVISION NOTES/COMMENTS					
	DRAWN BY	DATE	CHECKED BY	DATE	APPROVED BY	DATE

Hydrock

Merchants' House North

Wapping Road

Bristol

BS1 4RW

t: +44 (0)117 945 9225

e: bristolcentral@hydrock.com

CLIENT

LANDLINK ESTATES

PROJECT

SALTBOX

BOGNOR REGIS

TITLE

SURFACE WATER NETWORK 3

UNIT 1 & 9

HYDROCK PROJECT NO.	SCALE @ A1
C-13319-C	1:500
STATUS DESCRIPTION	STATUS
INFORMATION	S2
DRAWING NO. (PROJECT CODE-ORIGINATOR-ZONE-LEVEL-TYPE-ROLE-NUMBER)	REVISION
SAL-HYD-00-ZZ-SK-C-7900	P02