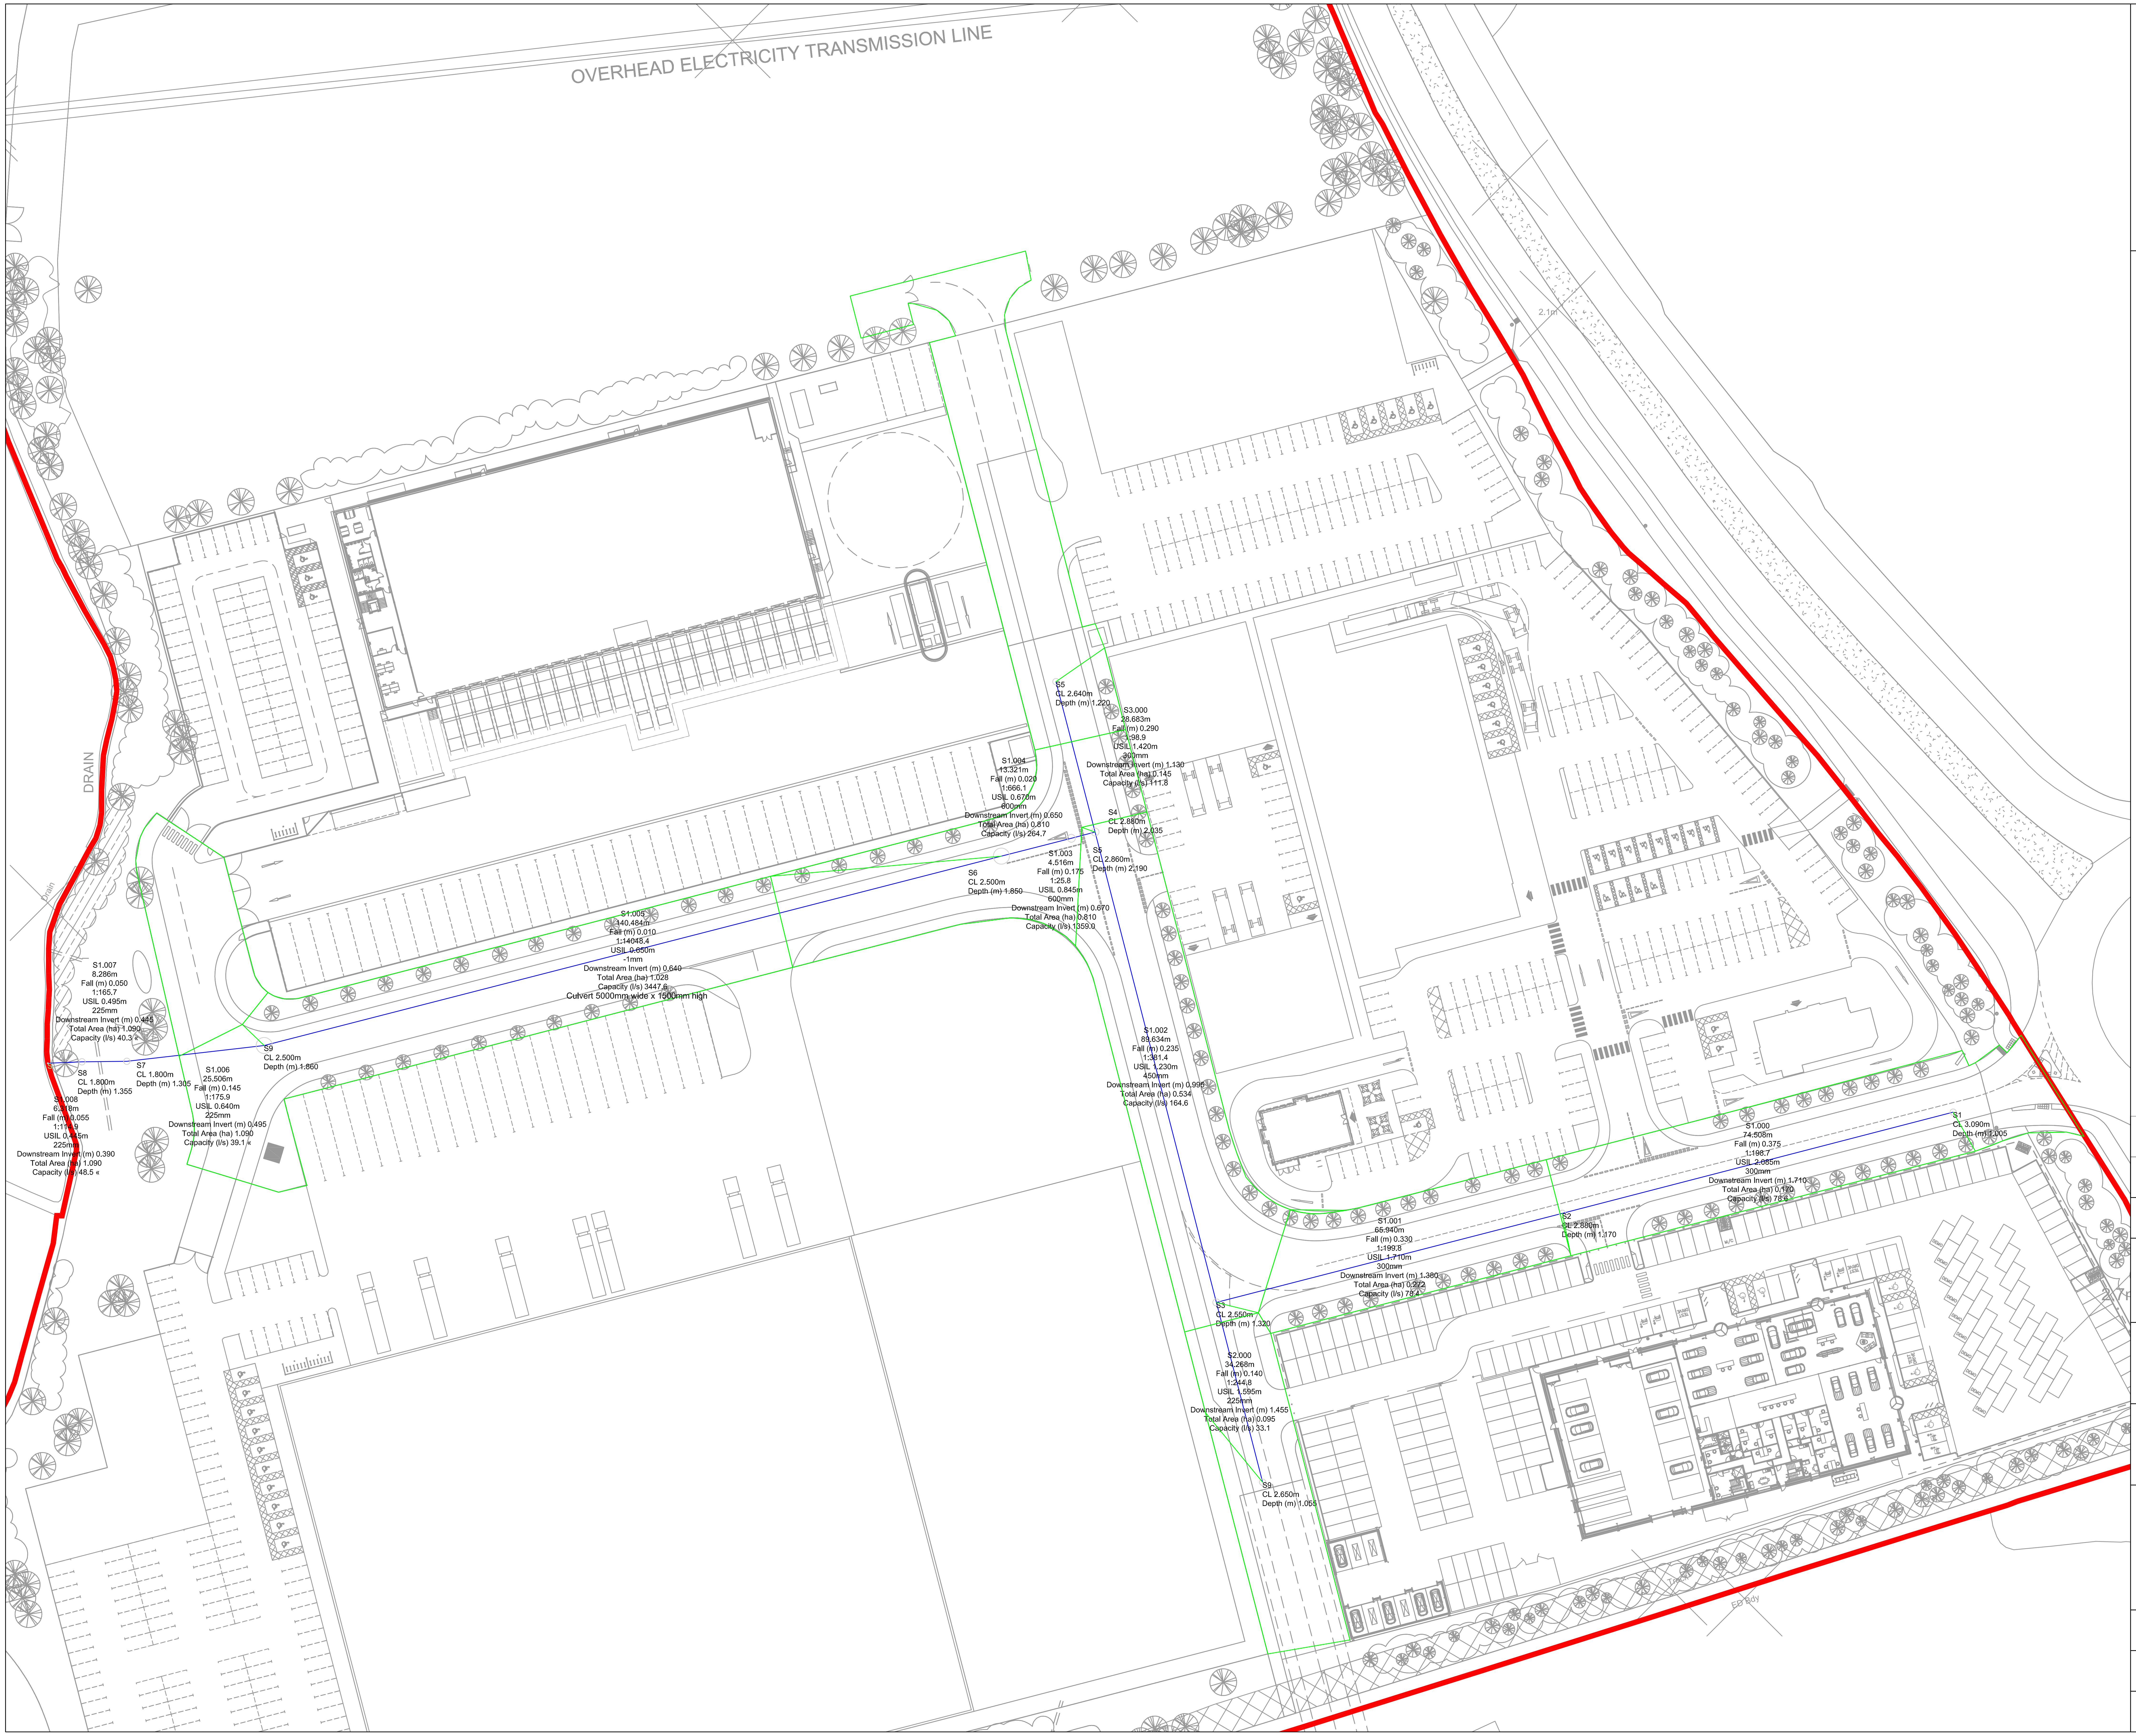

ARUN DISTRICT COUNCIL BE/135/18/PL

KEY PLAN

NOTES

1. All dimensions are to be checked on site before the commencement of works. Any discrepancies are to be reported to the Architect & Engineer for verification. Figured dimensions only are to be taken from this drawing.
2. The DWG file is issued for the purposes of coordination only and do not represent formal drawing issue and are not to be reprinted in any form. Formal issue of drawings is via DWF, Adobe PDF files and/or hard copies and their associated information issue sheets.
3. Note that all care has been taken with the export of DWG files and their content, but we recommend that you make due dimensional checks before using any DWG file information. Any errors found are to be reported to Hydrock immediately.

REV	REVISION NOTES/COMMENTS					
	DRAWN BY	DATE	CHECKED BY	DATE	APPROVED BY	DATE
P02	CUVLERT AMENDED					
	J.MAGEE	21/10/19	J.MAGEE	21/10/19	M.GRIFFIN	21/10/19
P01	PRELIMINARY ISSUE					
	J.MAGEE	18/10/19	J.MAGEE	18/10/19	M.GRIFFIN	18/10/19

Hydrock
Merchants' House North
Wapping Road
Bristol
BS1 4RW
t: +44 (0)117 945 9225
e: bristolcentral@hydrock.com

CLIENT
LANDLINK ESTATES

PROJECT
SALTBOX
BOGNOR REGIS

TITLE
SURFACE WATER NETWORK 2
ACCESS ROAD

HYDROCK PROJECT NO.
C-13319-C

SCALE @ A1
1:500

STATUS DESCRIPTION
INFORMATION

STATUS
S2

DRAWING NO. (PROJECT CODE-ORGINATOR-ZONE-LEVEL-TYPE-ROLE-NUMBER)
SAL-HYD-00-ZZ-SK-C-7901

REVISION
P02