


NETWORK
AREA:

- NETWORK 1
UNIT 2 / UNIT 3 / UNIT 4-8
- NETWORK 2
ACCESS ROAD
- NETWORK 3
UNIT 1 / UNIT 9

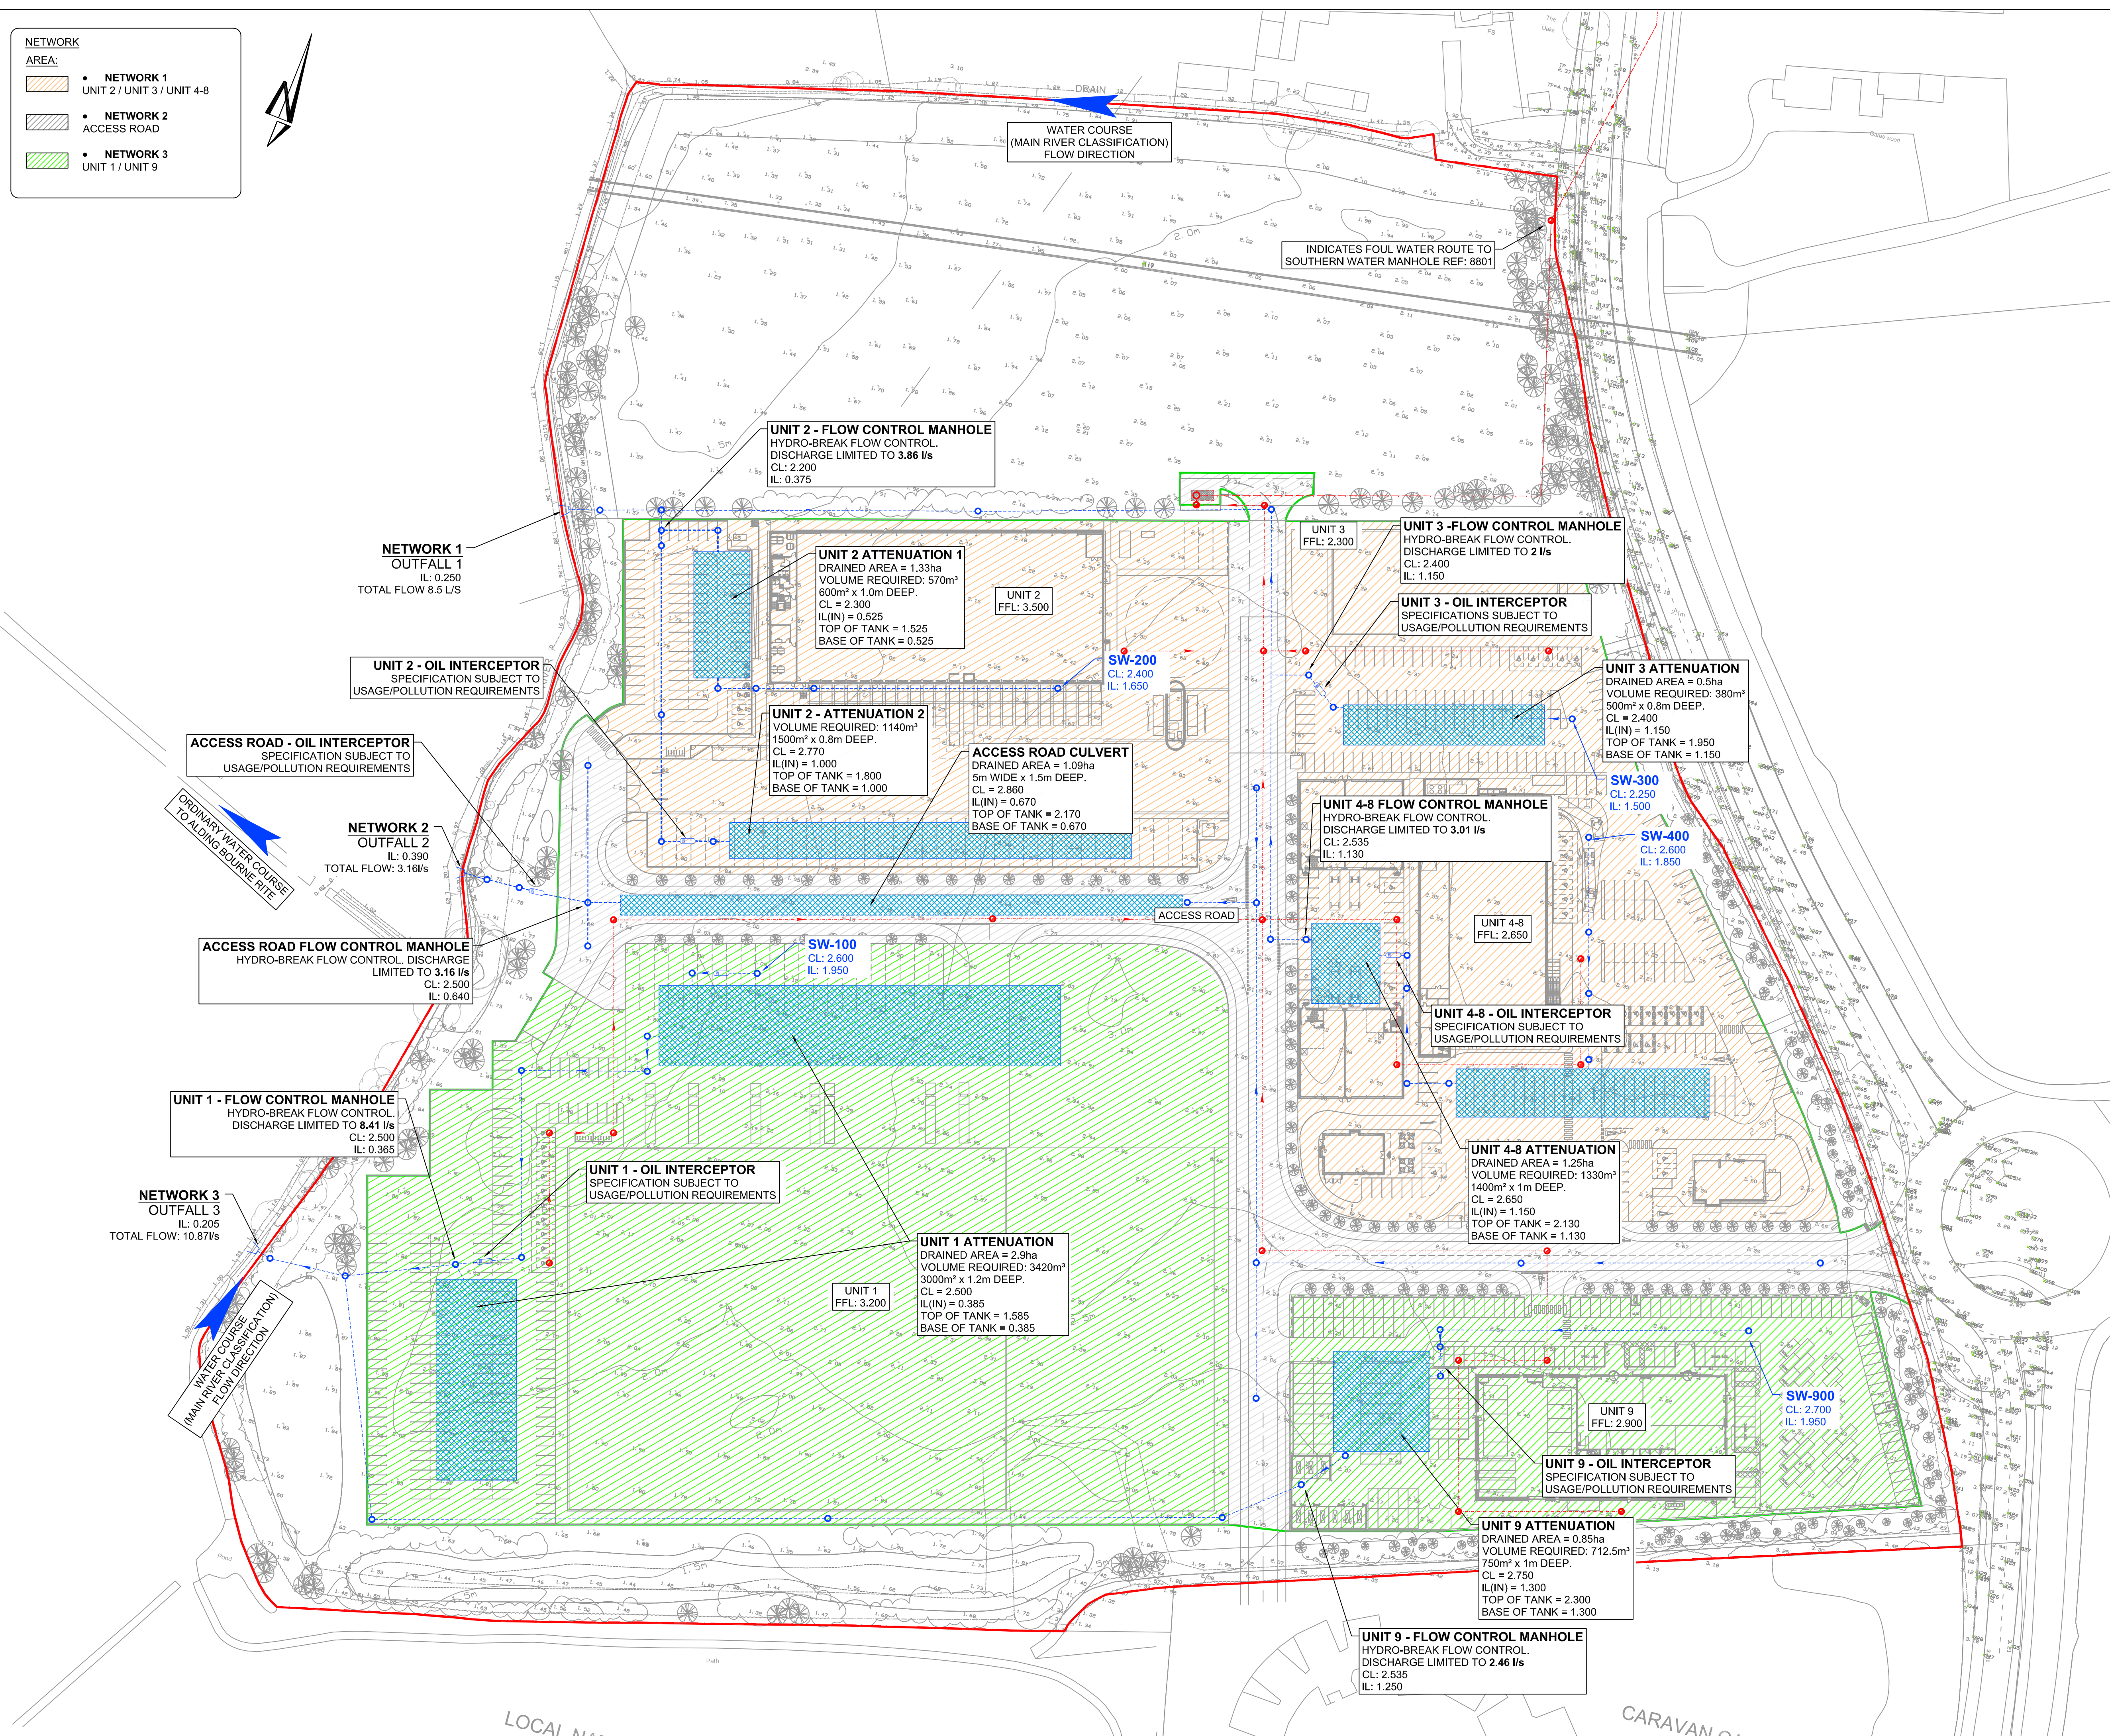

- NOTES
1. All dimensions are to be checked on site before the commencement of works. Any discrepancies are to be reported to the Architect & Engineer for verification. Figured dimensions only are to be taken from this drawing.
 2. The DWG file is issued for the purposes of coordination only and do not represent formal drawing issue and are not to be reprinted in any form. Formal issue of drawings is via DWF, Adobe PDF files and/or hard copies and their associated information issue sheets.
 3. Note that all care has been taken with the export of DWG files and their content, but we recommend that you make due dimensional checks before using any DWG file information. Any errors found are to be reported to Hydrock immediately.
 4. All levels are shown in metres above Ordnance Datum (m AOD).
 5. All private drainage to comply with current Building Regulations, BS EN-752 Drain and Sewer systems outside Buildings and other relevant British Standards and Codes of Practices.
 6. Drainage pipework routes under building footprint will require Co-ordination with foundations.
 7. Final foul pipe connection routes and manholes are subject to confirmation of above ground drainage design discharge points at ground level by others to allow final pipe sizes, configuration and connections.
 8. Door threshold drainage channel requirements to be advised by others.
 9. Surface water drainage RWP locations to be confirmed by Architect.
 10. External levels shown on this drawing relating to the civils, drainage works etc are to be confirmed on receipt of final external levels drawing (by others).
 11. Foul drainage shown indicative subject to detailed design.

PLANNING ISSUE				
P03	J.MAGEE	21/10/19	J.MAGEE	21/10/19
PLANNING ISSUE				
P02	D. GALLIMORE	17/10/19	M. GRIFFIN	17/10/19
PLANNING ISSUE				
P01	D. GALLIMORE	11/10/19	M. GRIFFIN	11/10/19
REVISION NOTES/COMMENTS				
REV	DRAWN BY	DATE	CHECKED BY	DATE

Hydrock

Merchants' House North
Wapping Road
Bristol
BS1 4RW
t: +44 (0)117 945 9225
e: bristolcentral@hydrock.com

CLIENT		LANDLINK ESTATES	
PROJECT			
SALTBOX BOGNOR REGIS			
TITLE			
SITE DRAINAGE STRATEGY			
HYDROCK PROJECT NO. C-13319-C		SCALE @ A1 1:750	
STATUS DESCRIPTION PLANNING		STATUS S2	
DRAWING NO. (PROJECT CODE-ORIGINATOR-ZONE-LEVEL-TYPE-ROLE-NUMBER) SAL-HYD-00-ZZ-DR-C-7000		REVISION P03	