




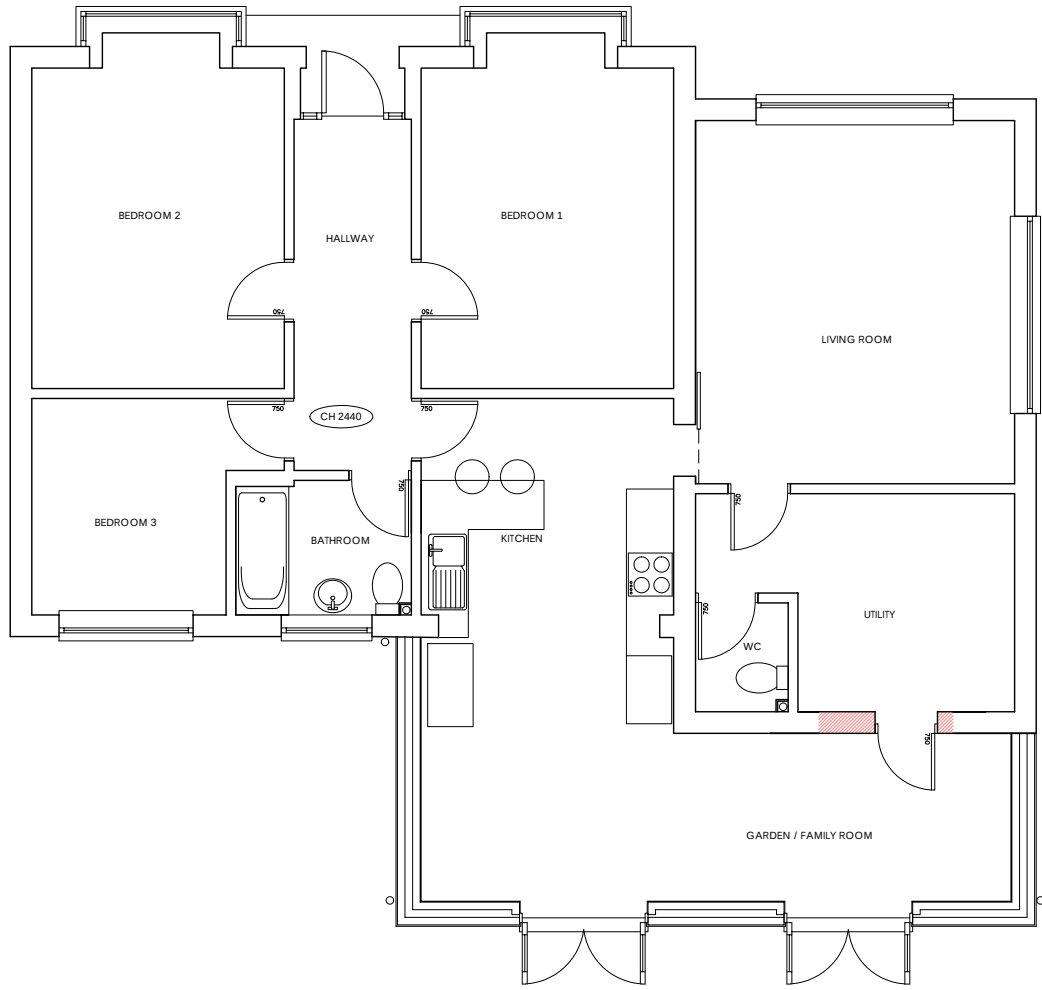


FLOOR PLAN PROPOSED 1:100

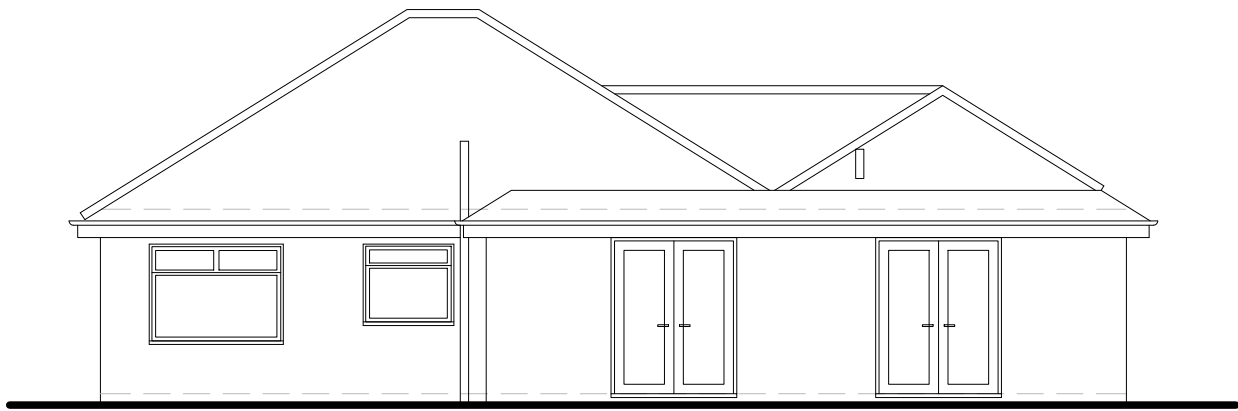


REAR ELEVATION PROPOSED 1:100

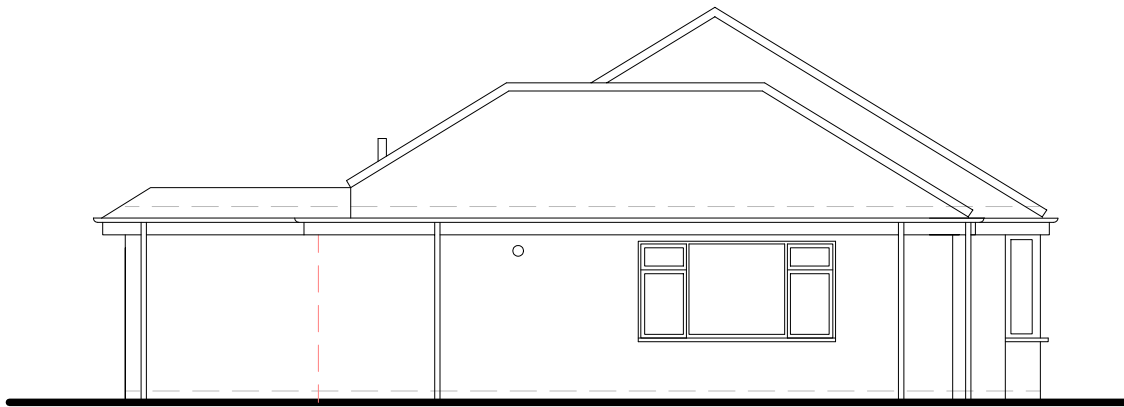

NORTH-WEST ELEVATION PROPOSED 1:100

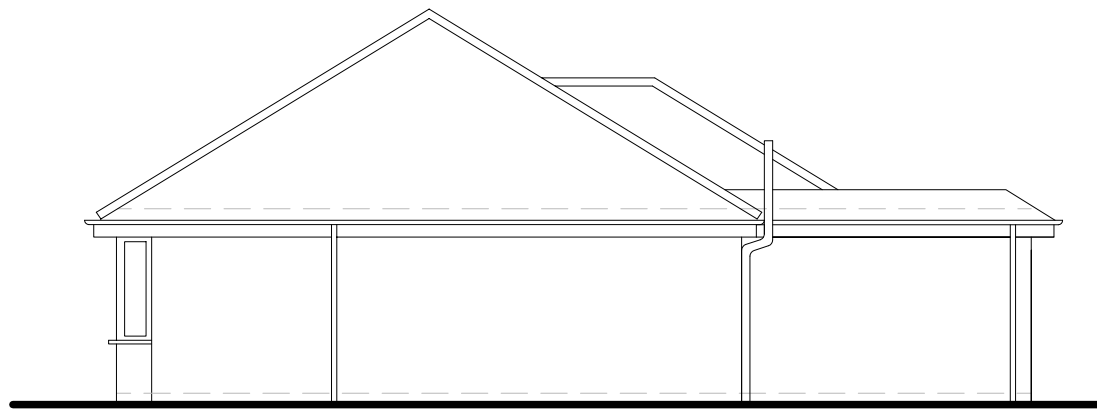


SOUTH-EAST ELEVATION PROPOSED 1:100

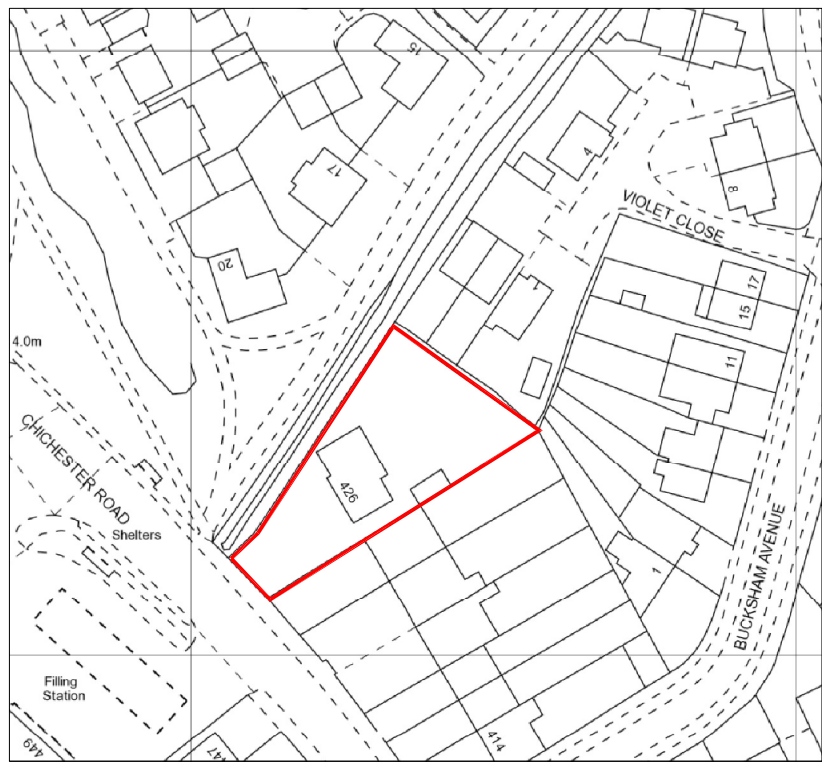


LOCATION PLAN 1:1250




BLOCK PLAN 1:500

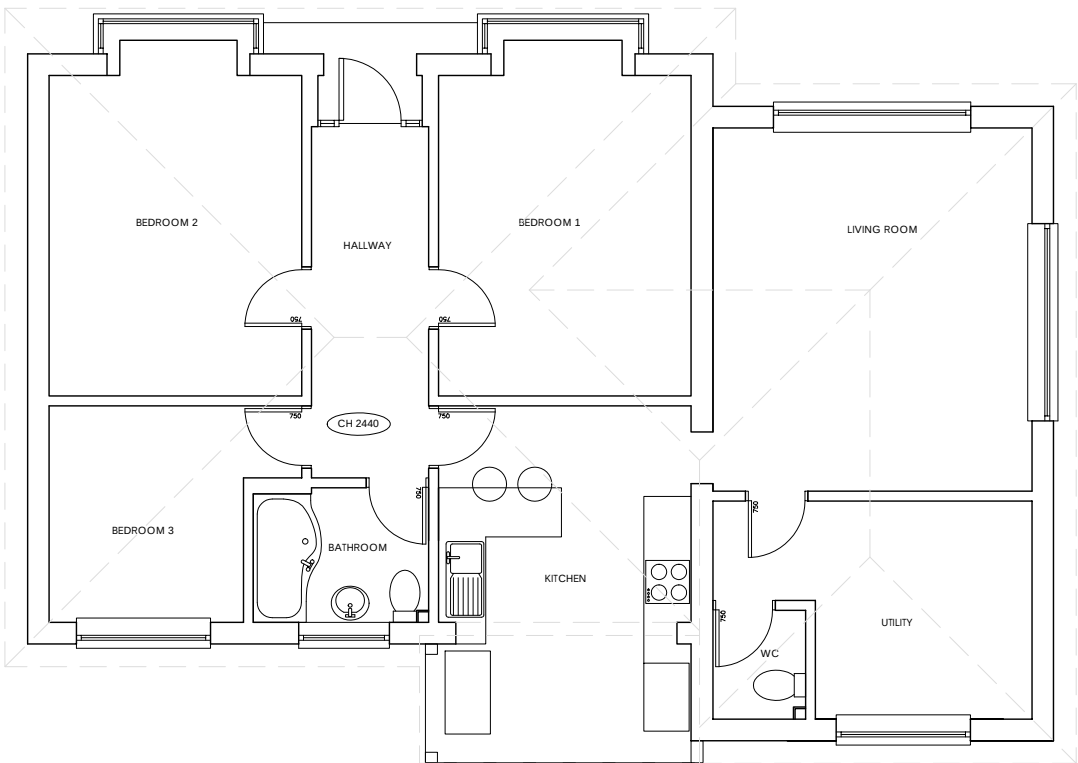


FLOOR PLAN EXISTING 1:100

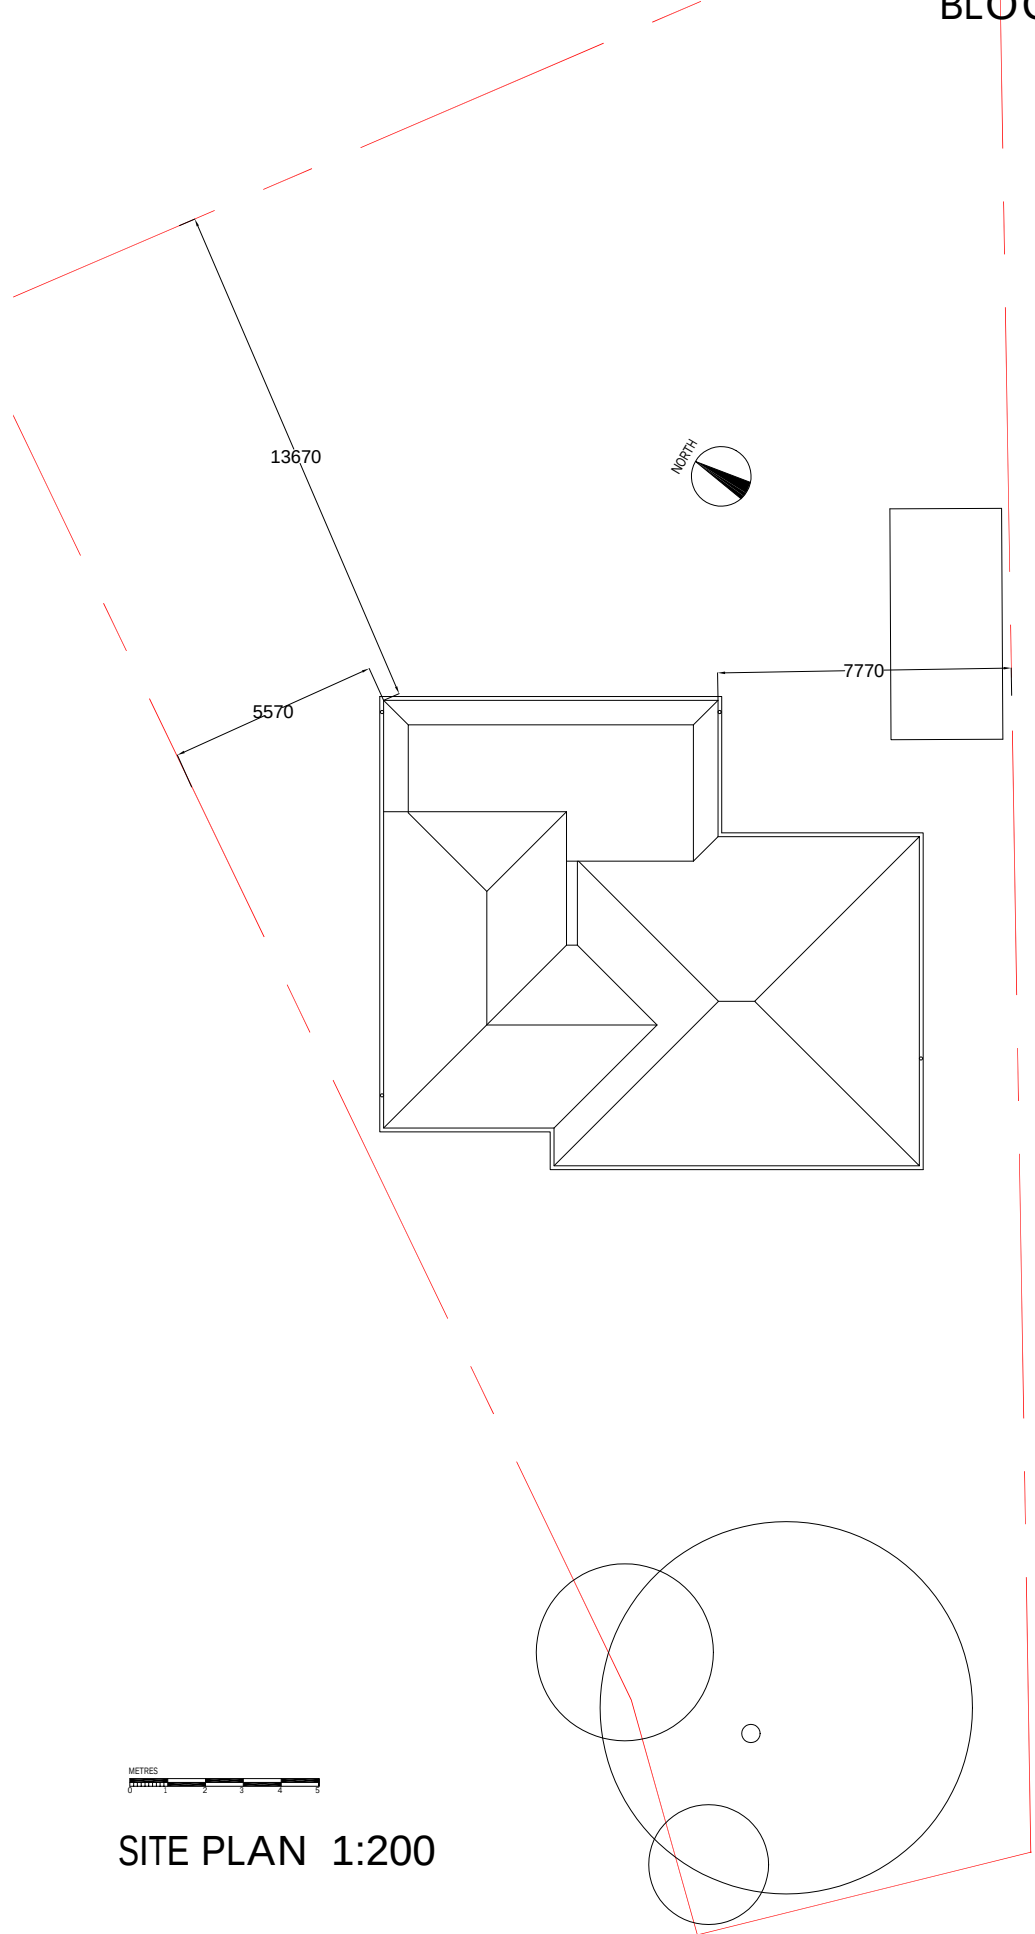

SITE PLAN 1:200

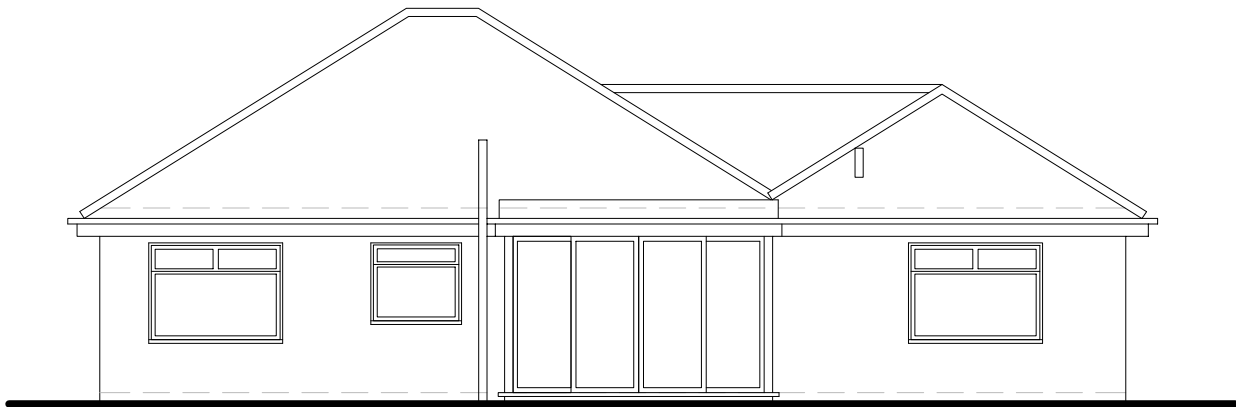

REAR ELEVATION EXISTING 1:100

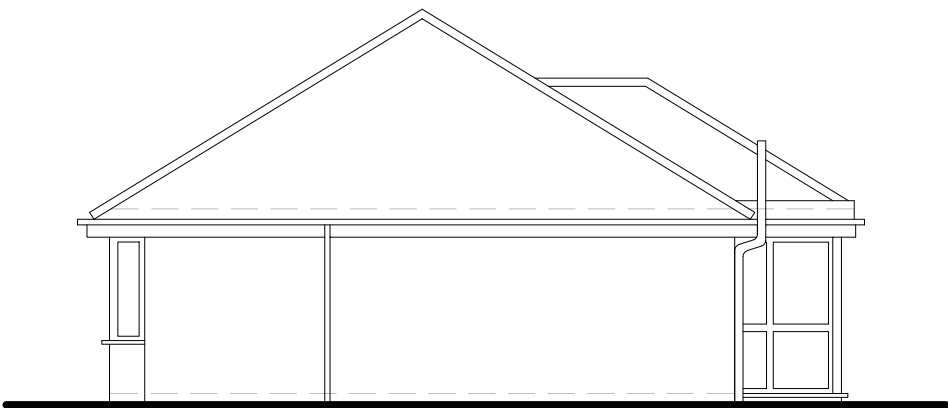

SOUTH-EAST ELEVATION EXISTING 1:100



NORTH-WEST ELEVATION EXISTING 1:100

REVISIONS:
A: 15.8.19 External door to utility removed
B: 10.10.19 Eaves height to new extension lowered to match existing
C: 12.12.19 Block plan added
D: 2.1.20 Dimensions added to site plan

DEREK EAGLEN ARCHITECTS 4 GROVE ROAD, CHICHESTER, WEST SUSSEX, PO19 8RG 01243 526142 www.derek-eaglen-architects.co.uk mail@derek-eaglen-architects.co.uk	Mr & Mrs Morgan
	426 Chichester Road Bersted West Sussex PO21 5DR
	ALTERATIONS AND REAR EXTENSION
	PLANNING 2 Aug 2019 1:100 Read in conjunction with other consultants' drawings. Prior to commencing the works, the contractor shall check all dimensions and report any discrepancies to the architect. © Copyright of Derek Eaglen Architects

203-04D

