




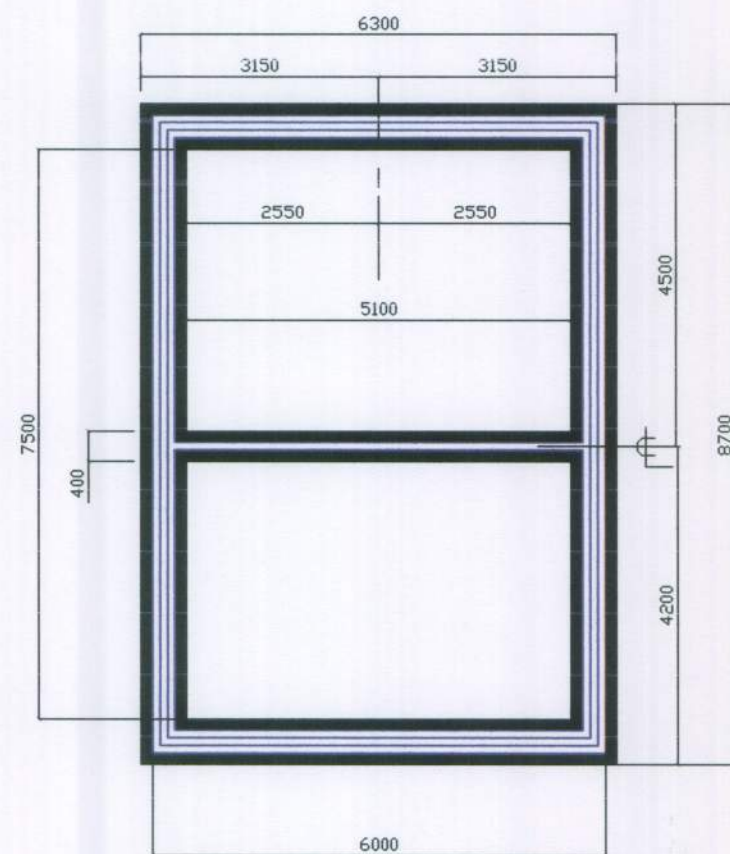


Plan of Concrete Foundations
showing cavity wall line

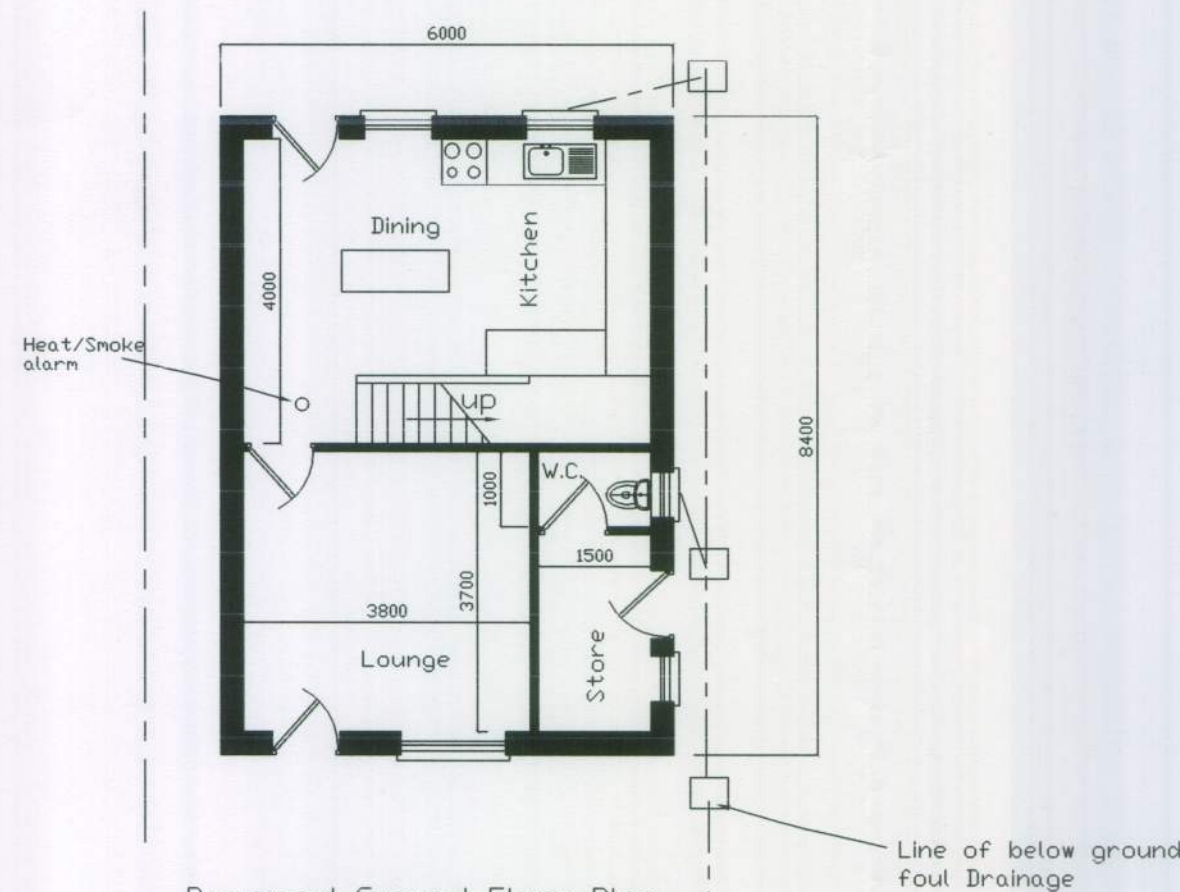


Proposed Ground Floor Plan

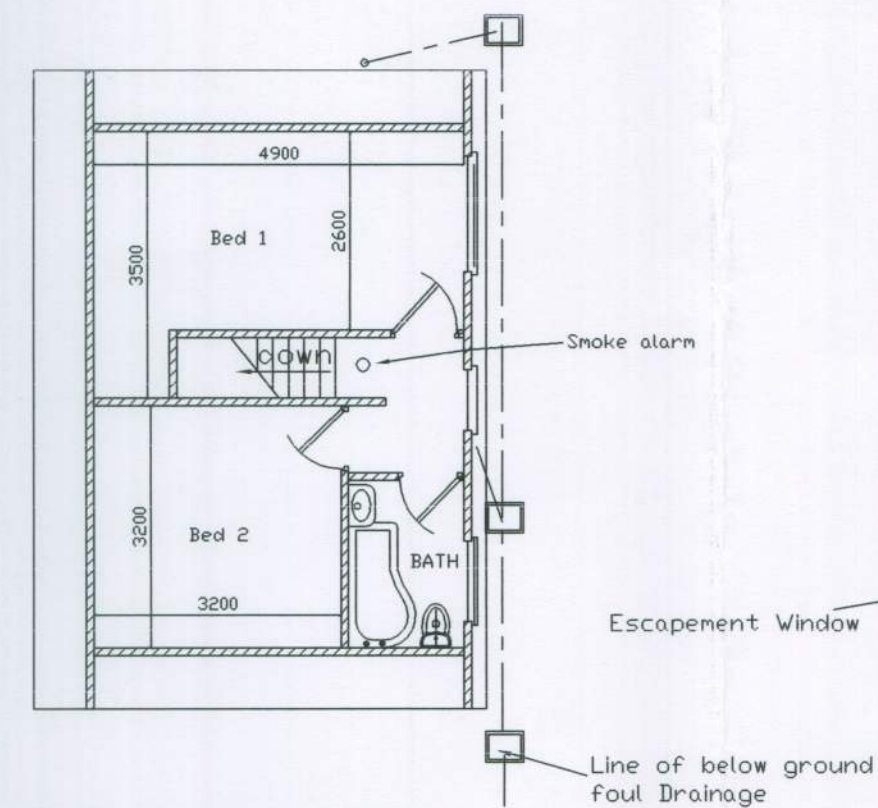


Proposed First Floor Plan

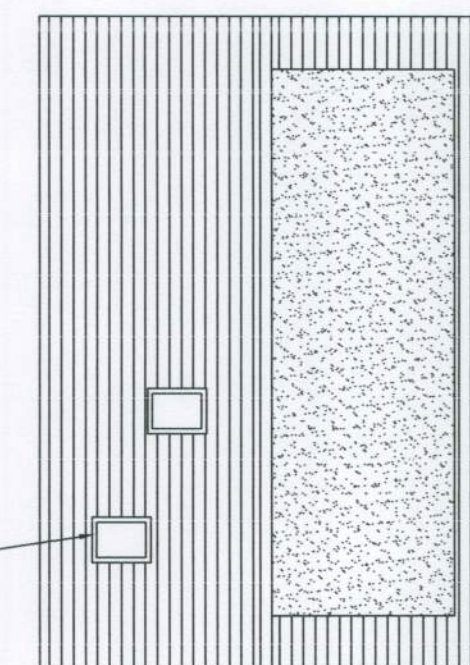

Proposed Roof Plan

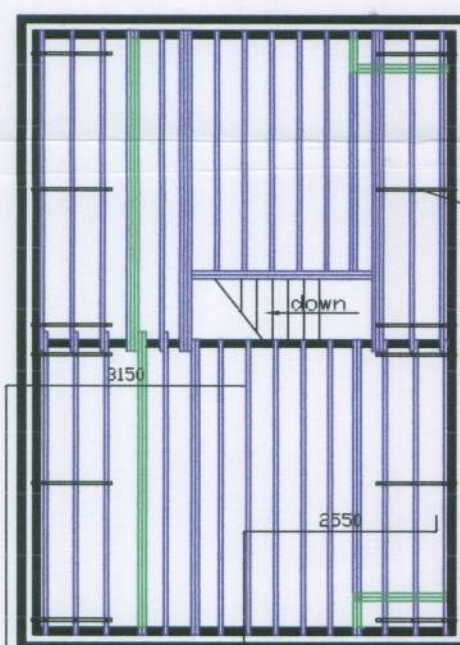

Plan of First Floor Joists

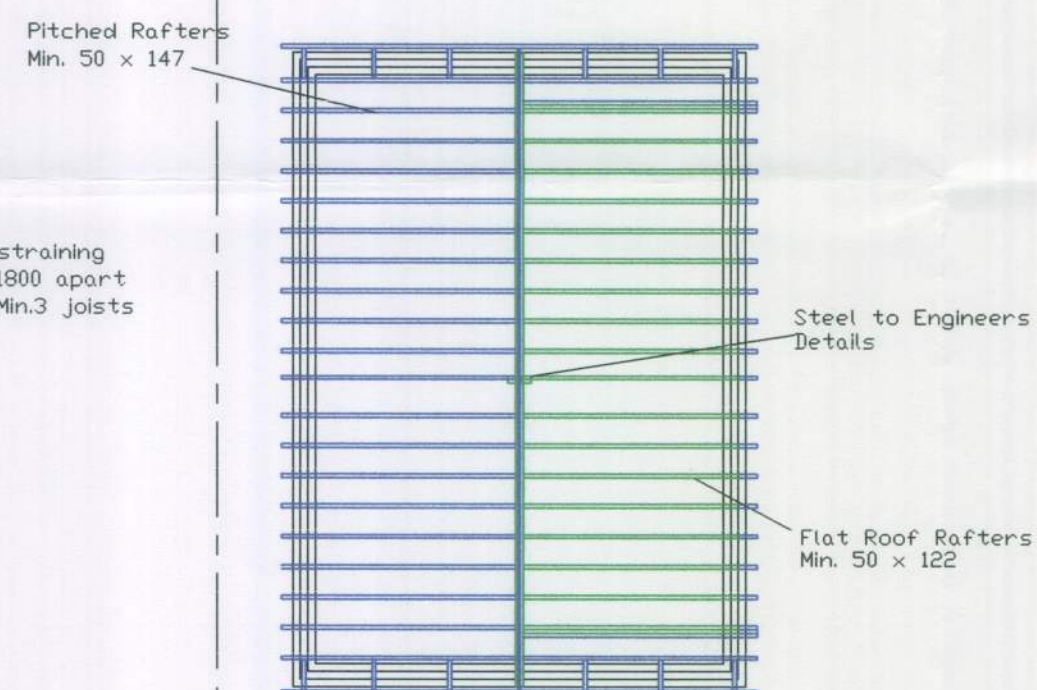

Proposed Rafters and steel Plan

These Drawings are to be read in Conjunction
with Engineers details and Main Schedule

ALL DIMENSIONS ARE IN METRIC.
ALL DIMENSIONS ARE TO BE CHECKED ON SITE
BEFORE PROCEEDING WITH ANY WORK AND ANY
DISCREPANCY REPORTED AT ONCE.
THIS DRAWING AND DESIGN IS NOT TO BE COPIED
WITHOUT WRITTEN PERMISSION

P.Robinson 01243 555208
E-Mail-peterob1943@btinternet.com

TITLE:-	2 Bedroom Annexe 'Rookstone' Shripney Road Bognor Regis West Sussex
DATE:-	17th October 2011
SCALE:-	Elevations and plans 1-100.
DRAWN:-	P.Robinson.

DWG No. 111710/3