


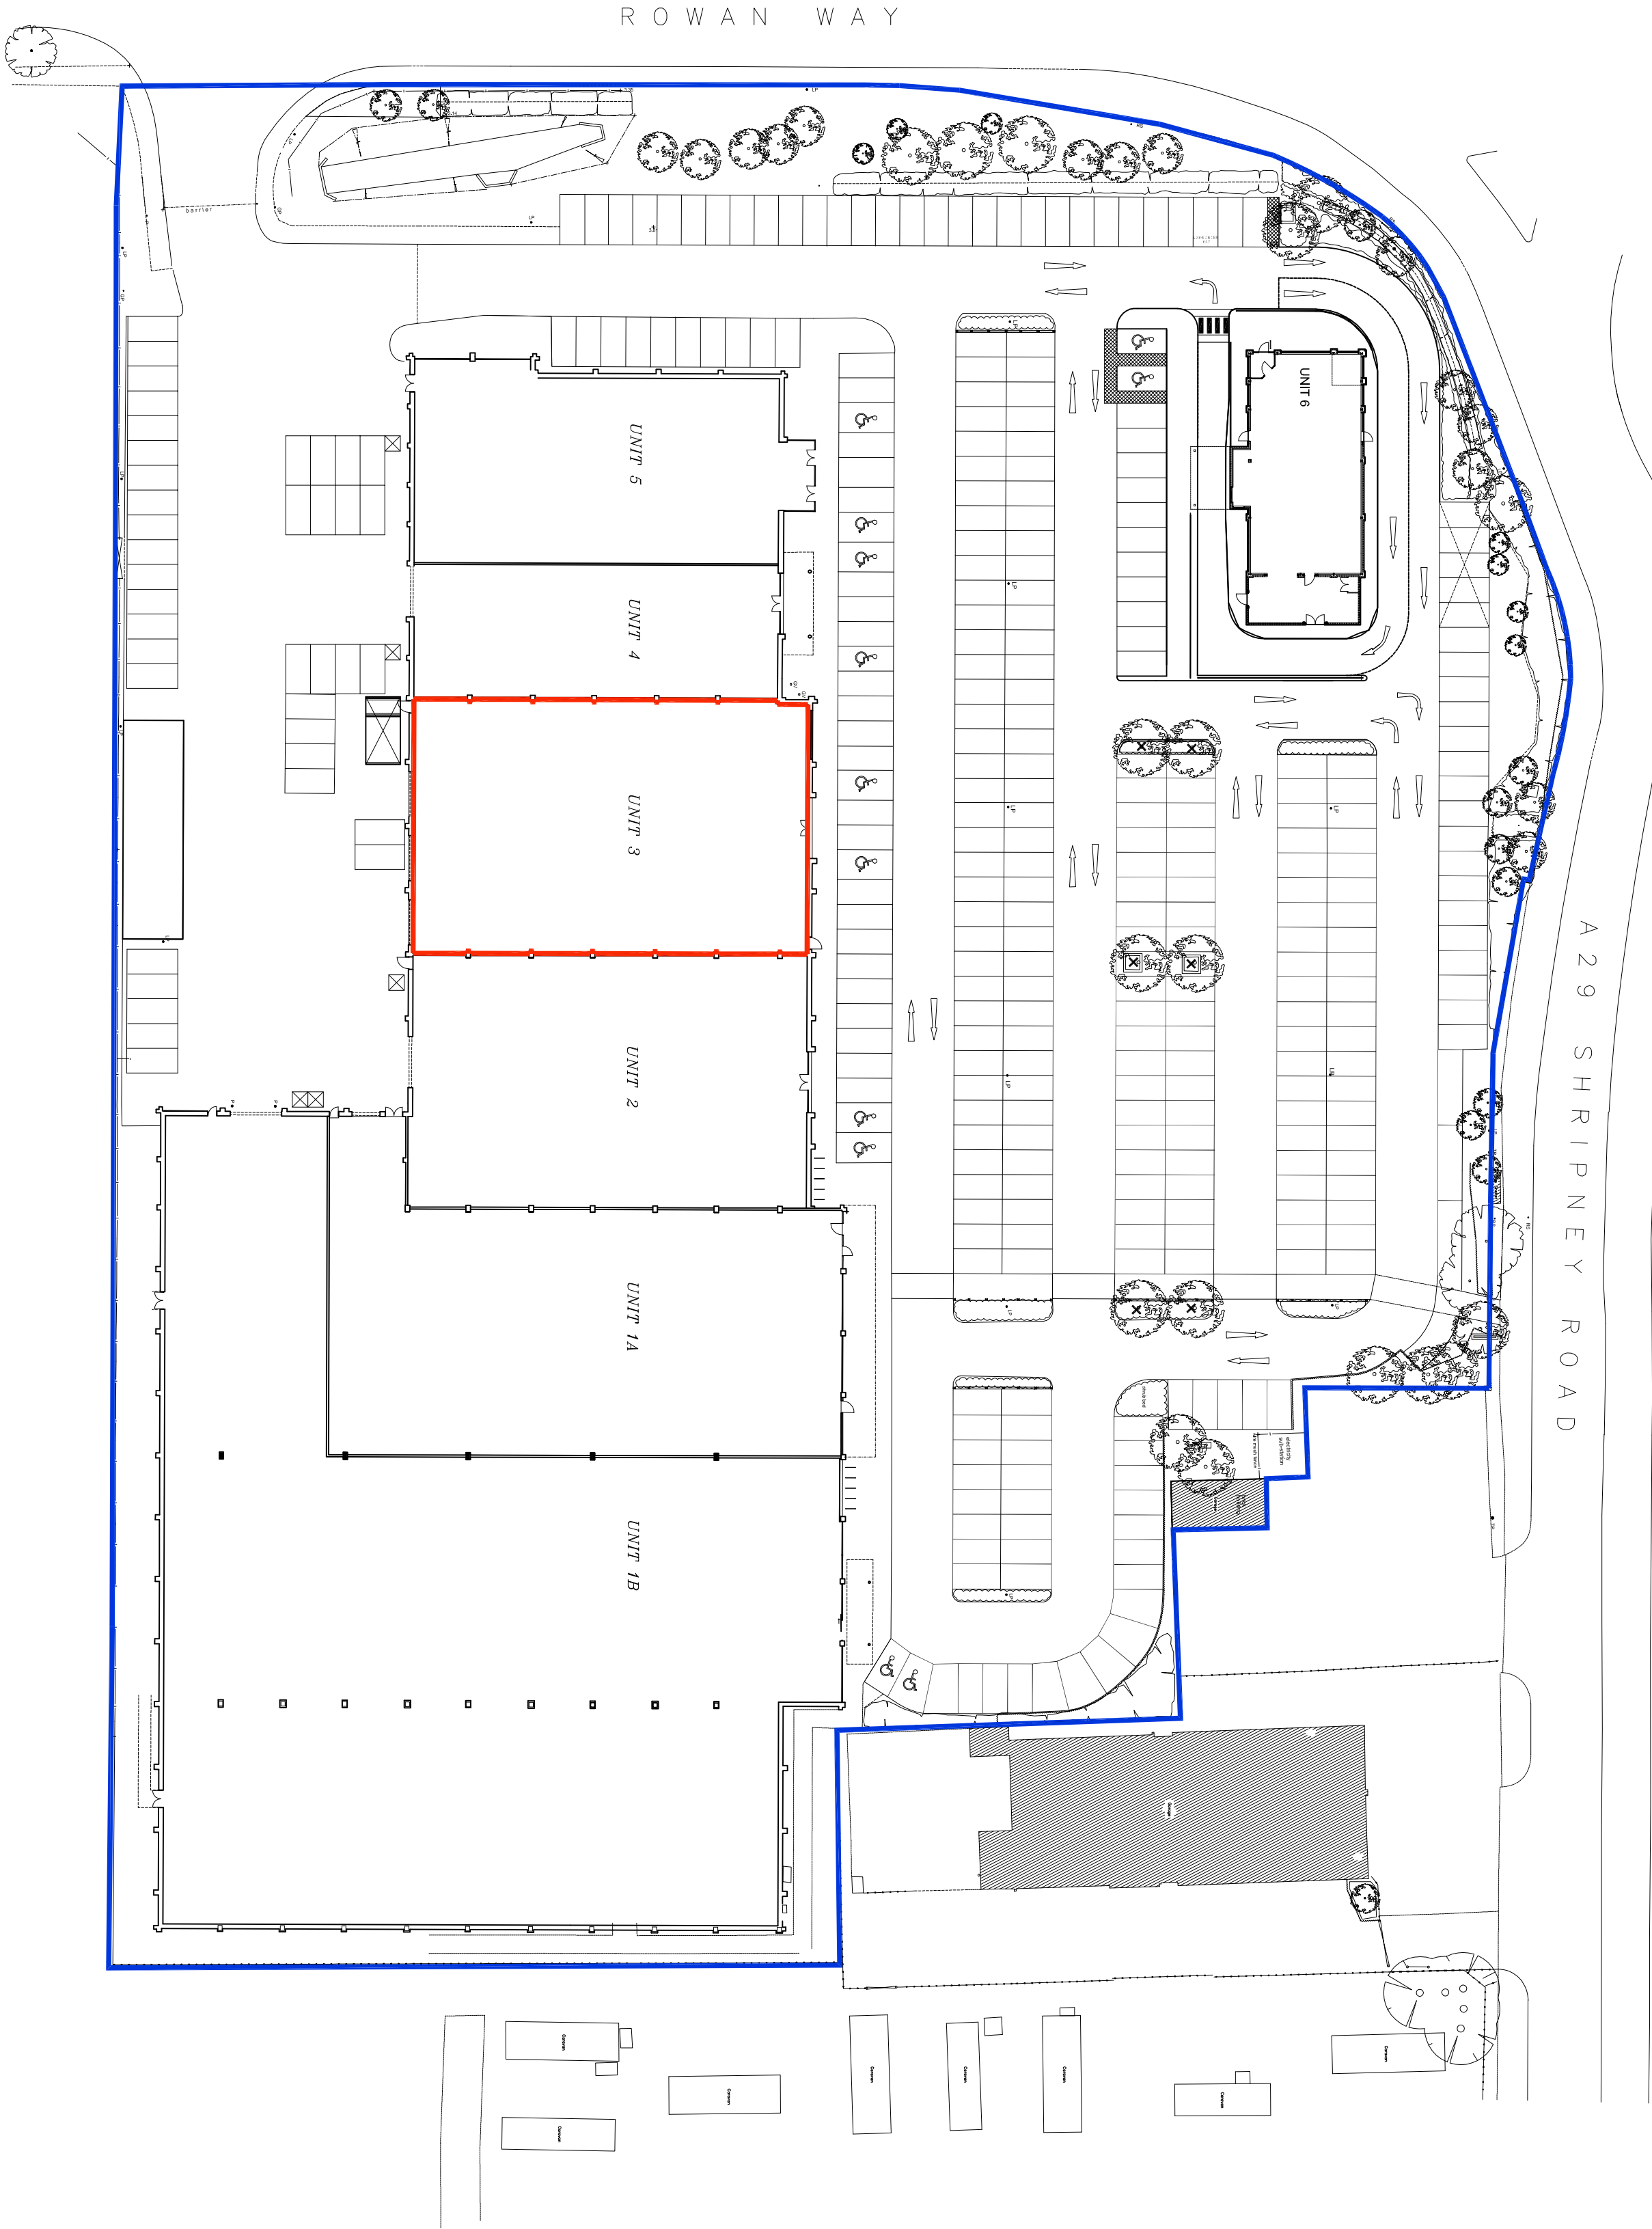

SCALE 1:500



Rev	Date	Initial	Notes	CHK
-----	------	---------	-------	-----

PLANNING ISSUE

Client
THREADNEEDLE

Project

BOGNOR REGIS RETAIL PARK
SHRIPNEY ROAD

Drawing Title
UNIT 3
BLOCK PLAN

Drawn	Checked	Paper Size	Scale	Date
JR	SB	A2	1:500	NOV. 2014
Project No.	Drawing No.	Revision		
12798	301	-		

CORSTORPHINE
+WRIGHT

One Mortimer Street, London W1T 3JA t 020 7842 0820
London | Warwick | Manchester www.corstorphine-wright.com