



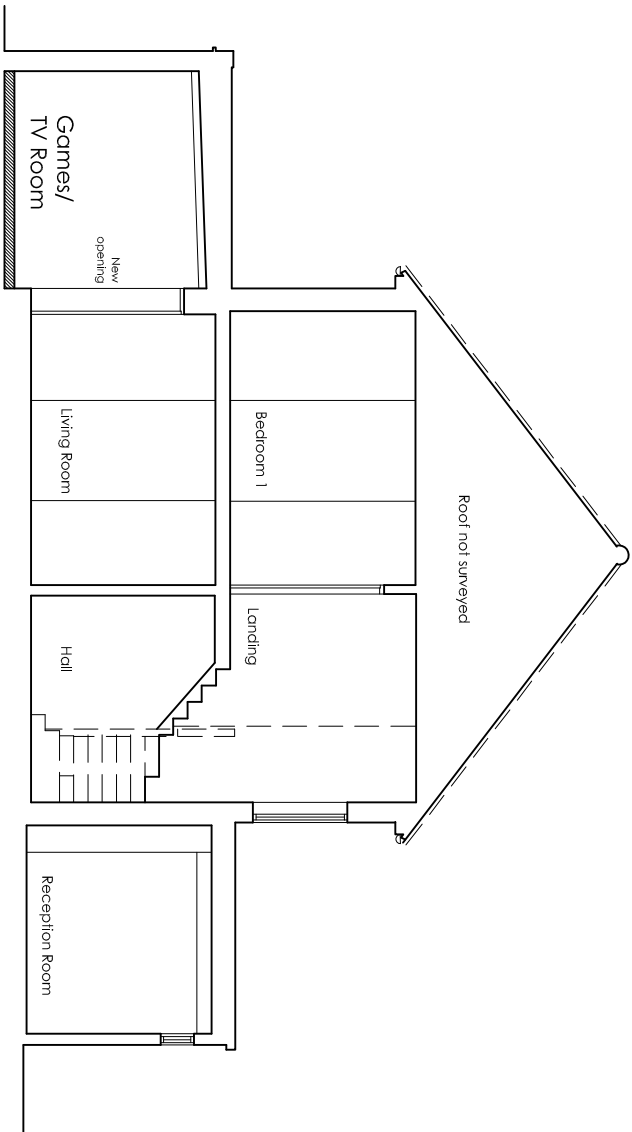

Cross-Section A-A

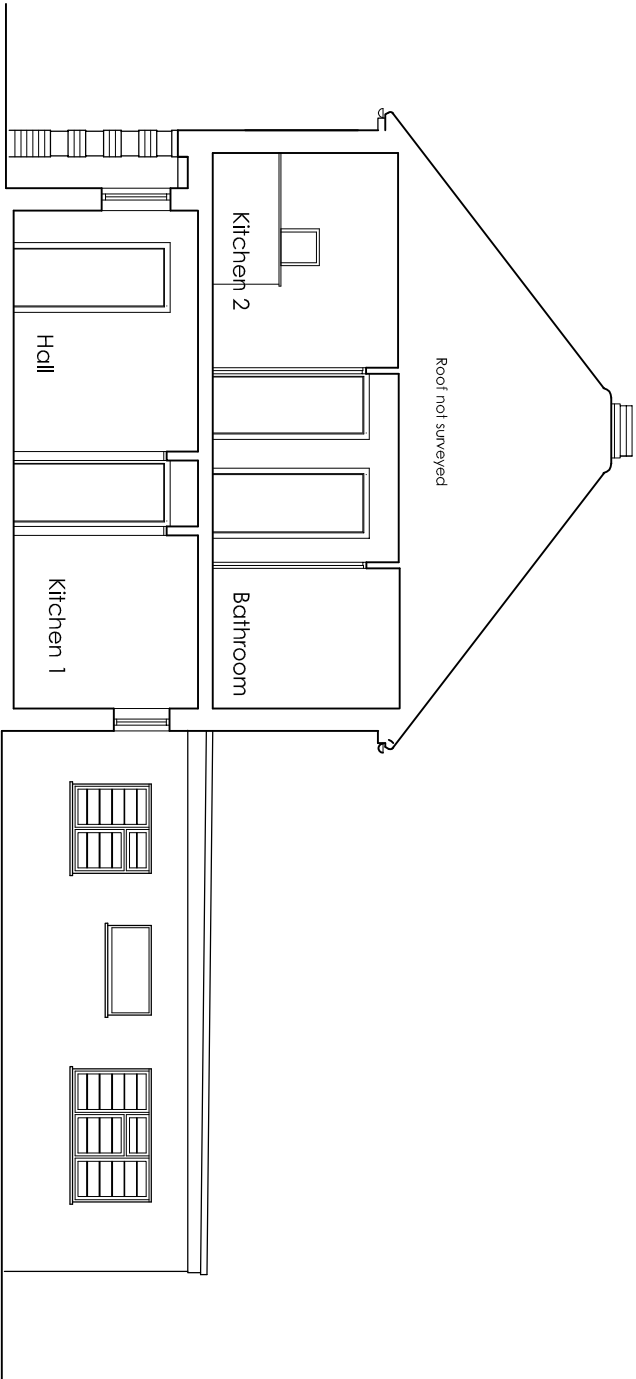

Cross-Section B-B

DRAWING	NUMBER
As Proposed	201705.PIApp.03
Cross-Sections	REVISION
	SCALE
	DATE

PROJECT
Change of Use, 238 Chichester Road Bognor Regis

CLIENT
Rita O'Brien

Benjamin Favier Architects
23 Twitten Way Worthing BN14 7JU M. 07946 380099

