


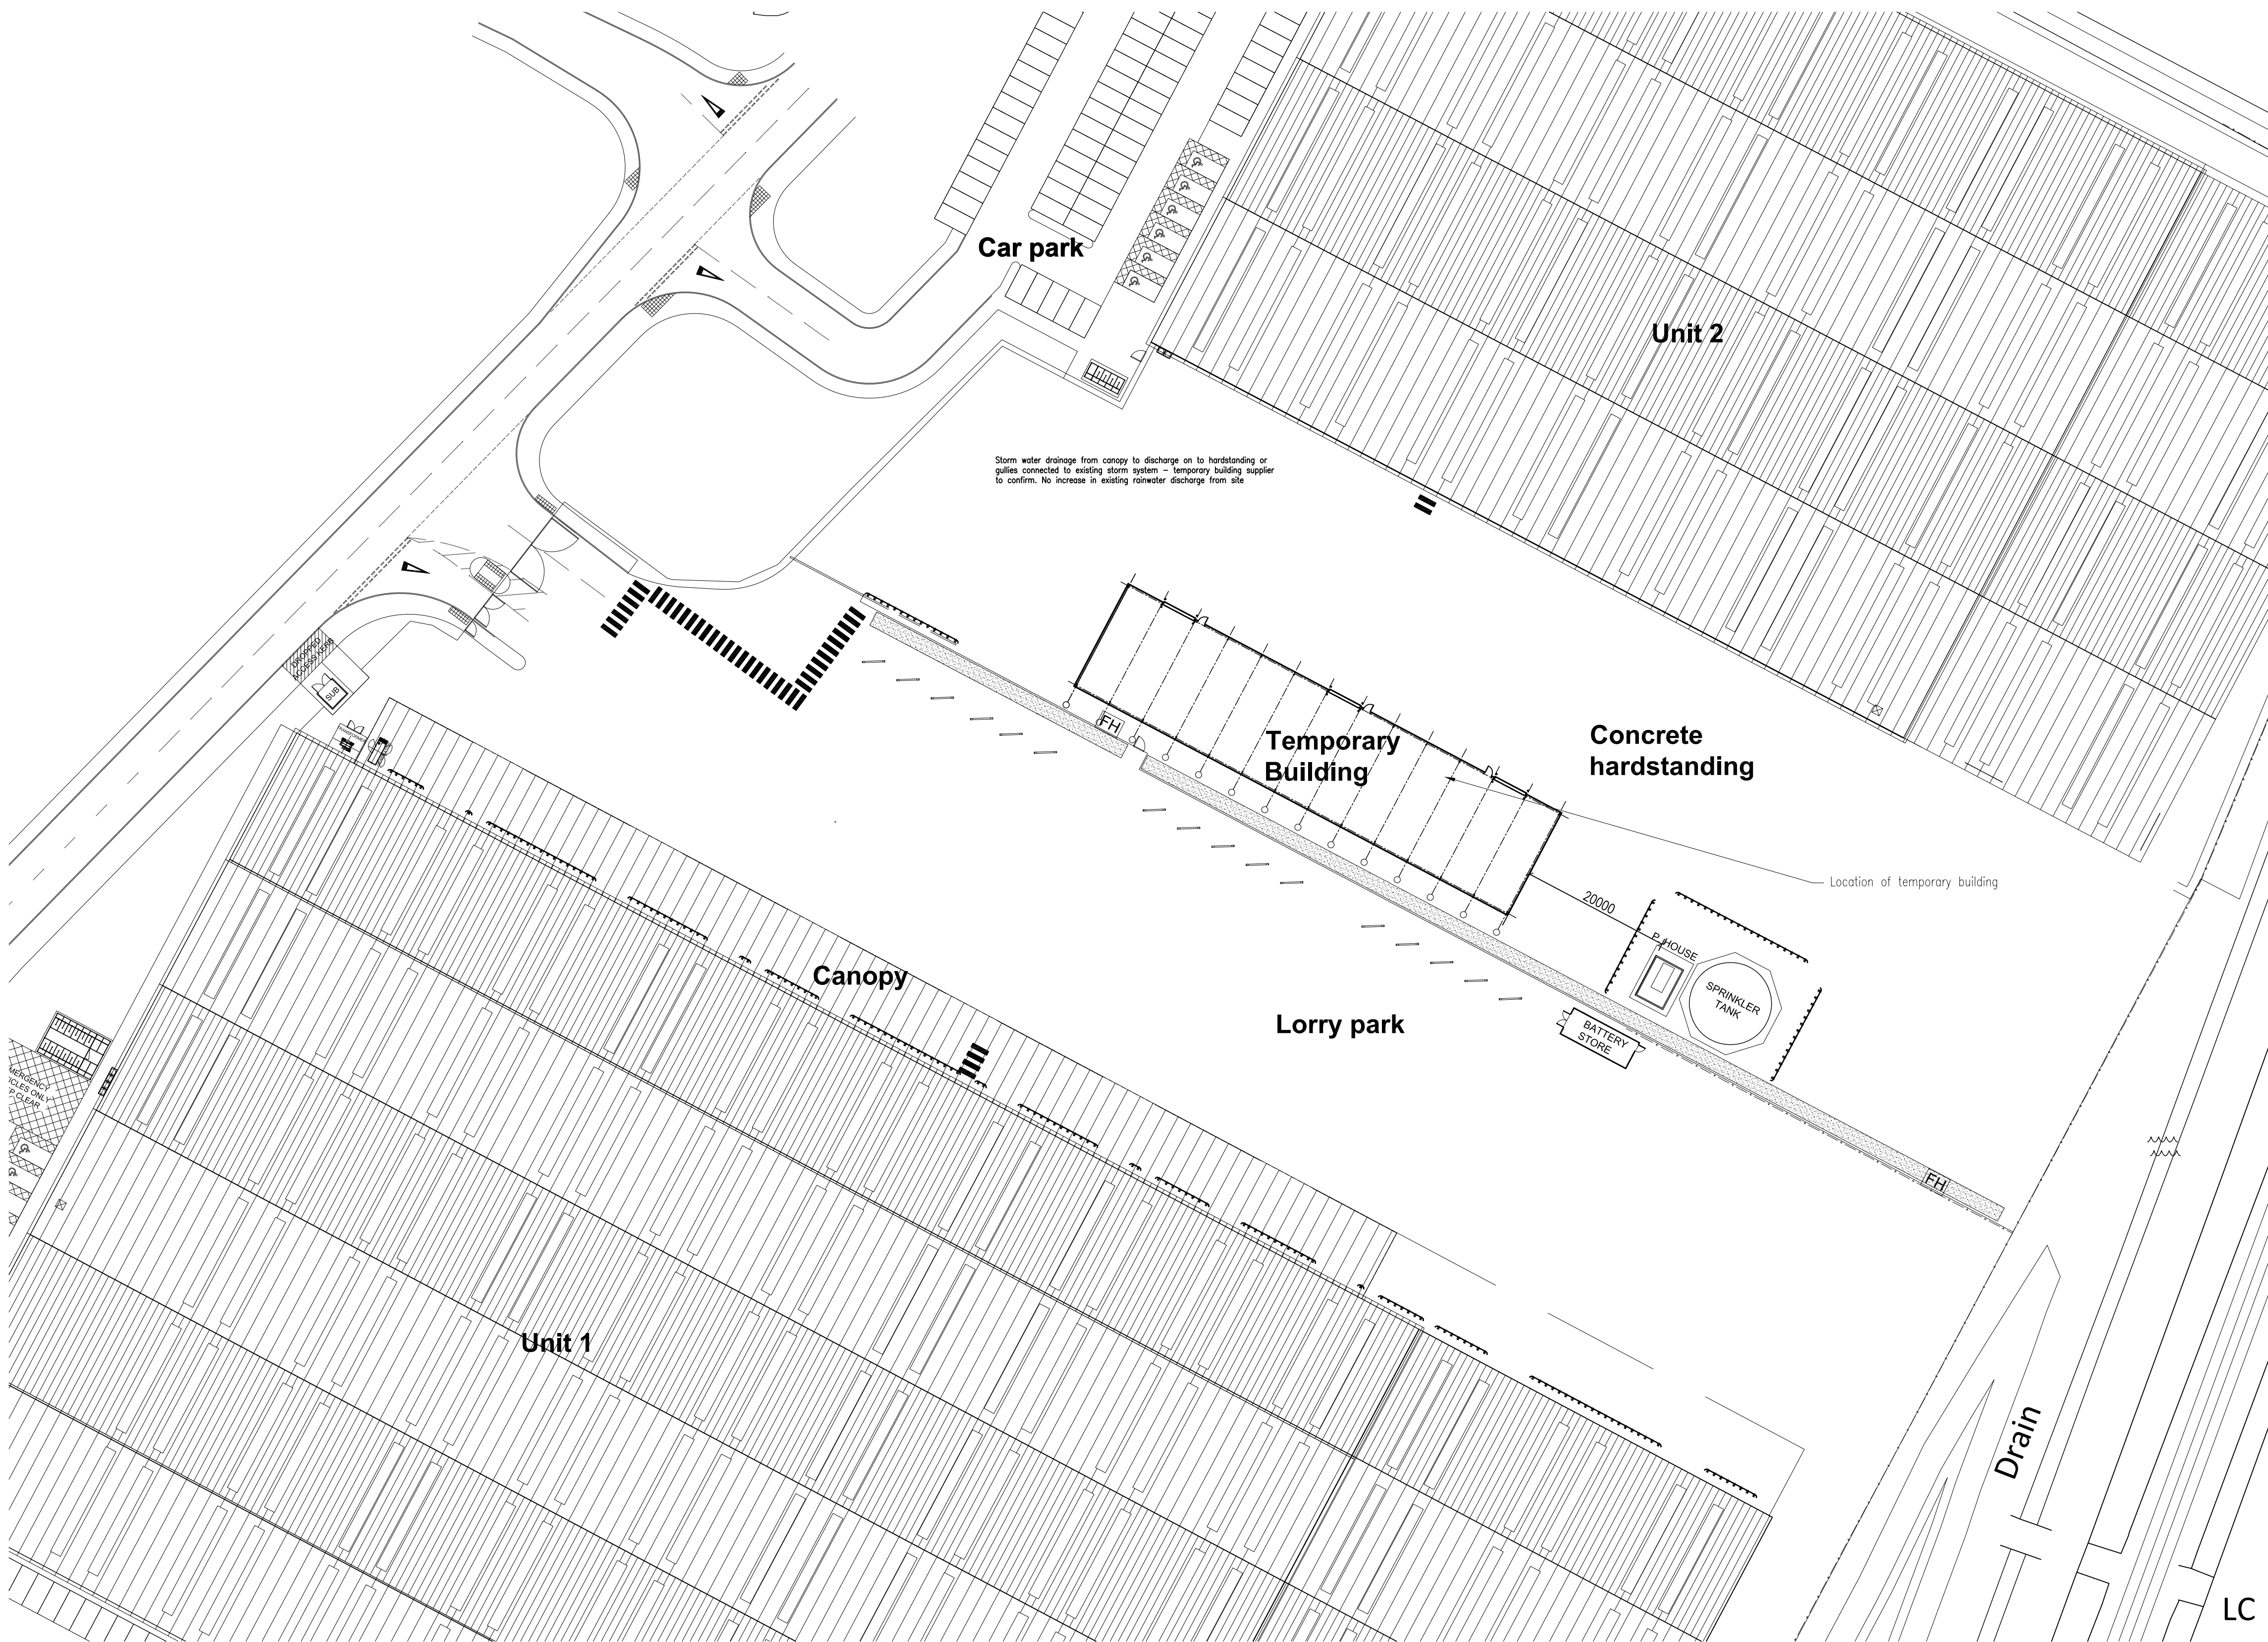

0 10M 20M 40M

1:500

COPYRIGHT OF THIS DRAWING IS RESERVED BY ALPHA DESIGN LTD. DO NOT COPY WITHOUT WRITTEN PERMISSION. DRAWINGS IN ELECTRONIC FORMAT ARE FOR INFORMATION ONLY AND SUPPLIED WITHOUT PREJUDICE. DO NOT ISSUE TO THIRD PARTY WITHOUT EXPRESSED WRITTEN PERMISSION	DO NOT SCALE OR DIGITIZE ANY INFORMATION FROM THIS DRAWING. ONLY USE STATED DIMENSIONS. CHECK DIMS PRIOR TO CONSTRUCTION, IF IN DOUBT ASK MAIN CONTRACTOR AND SUB CONTRACTORS MUST COMPLY WITH ALL ASPECTS OF THE CURRENT BUILDING REGULATIONS, CODES OF PRACTICE AND HEALTH AND SAFETY LEGISLATION.
--	---

Drawing Title

Proposed Site Layout Plan

Drawn by DW	Checked by	Scale 1:500 @ A1	Date Nov 18
-----------------------	------------	----------------------------	-----------------------

Job Number	Drawing Number	Revision
1256	05	B