

Notes

- This drawing to be read in conjunction with all mechanical, electrical & public health drawings for this contract.
- All services work to be carried out in accordance with the relevant Engineering Specification for this contract.
- All levels shown are indicative only and are subject to confirmation by Architect.

LEGEND:

- Existing Foul Sewer
- Foul Estate Sewer
- Foul Lateral Drain
- Foul Drain (Not Adoptable)

00	18.12.19	Planning Submission Outline Scheme	RG	CS
Revision	Date	Description	Drawn	Checked



hilsonmoran.com info@hilsonmoran.com

Client
Castle Property Developments Ltd
1 & 2 The Barn, West Stoke Road,
Lavant, Chichester, West Sussex
PO18 9AA

Project
The Cottage
Shirpney Road
Bognor
PO22 9PA


Drawing Title
Proposed Foul Drainage Network

Scale	Sheet Size	Checked	Approved
1:200	A1	RG	CS

Status
-

Drawing No.
22761-HM-XX-XX-DR-PH-1201

Rev
00

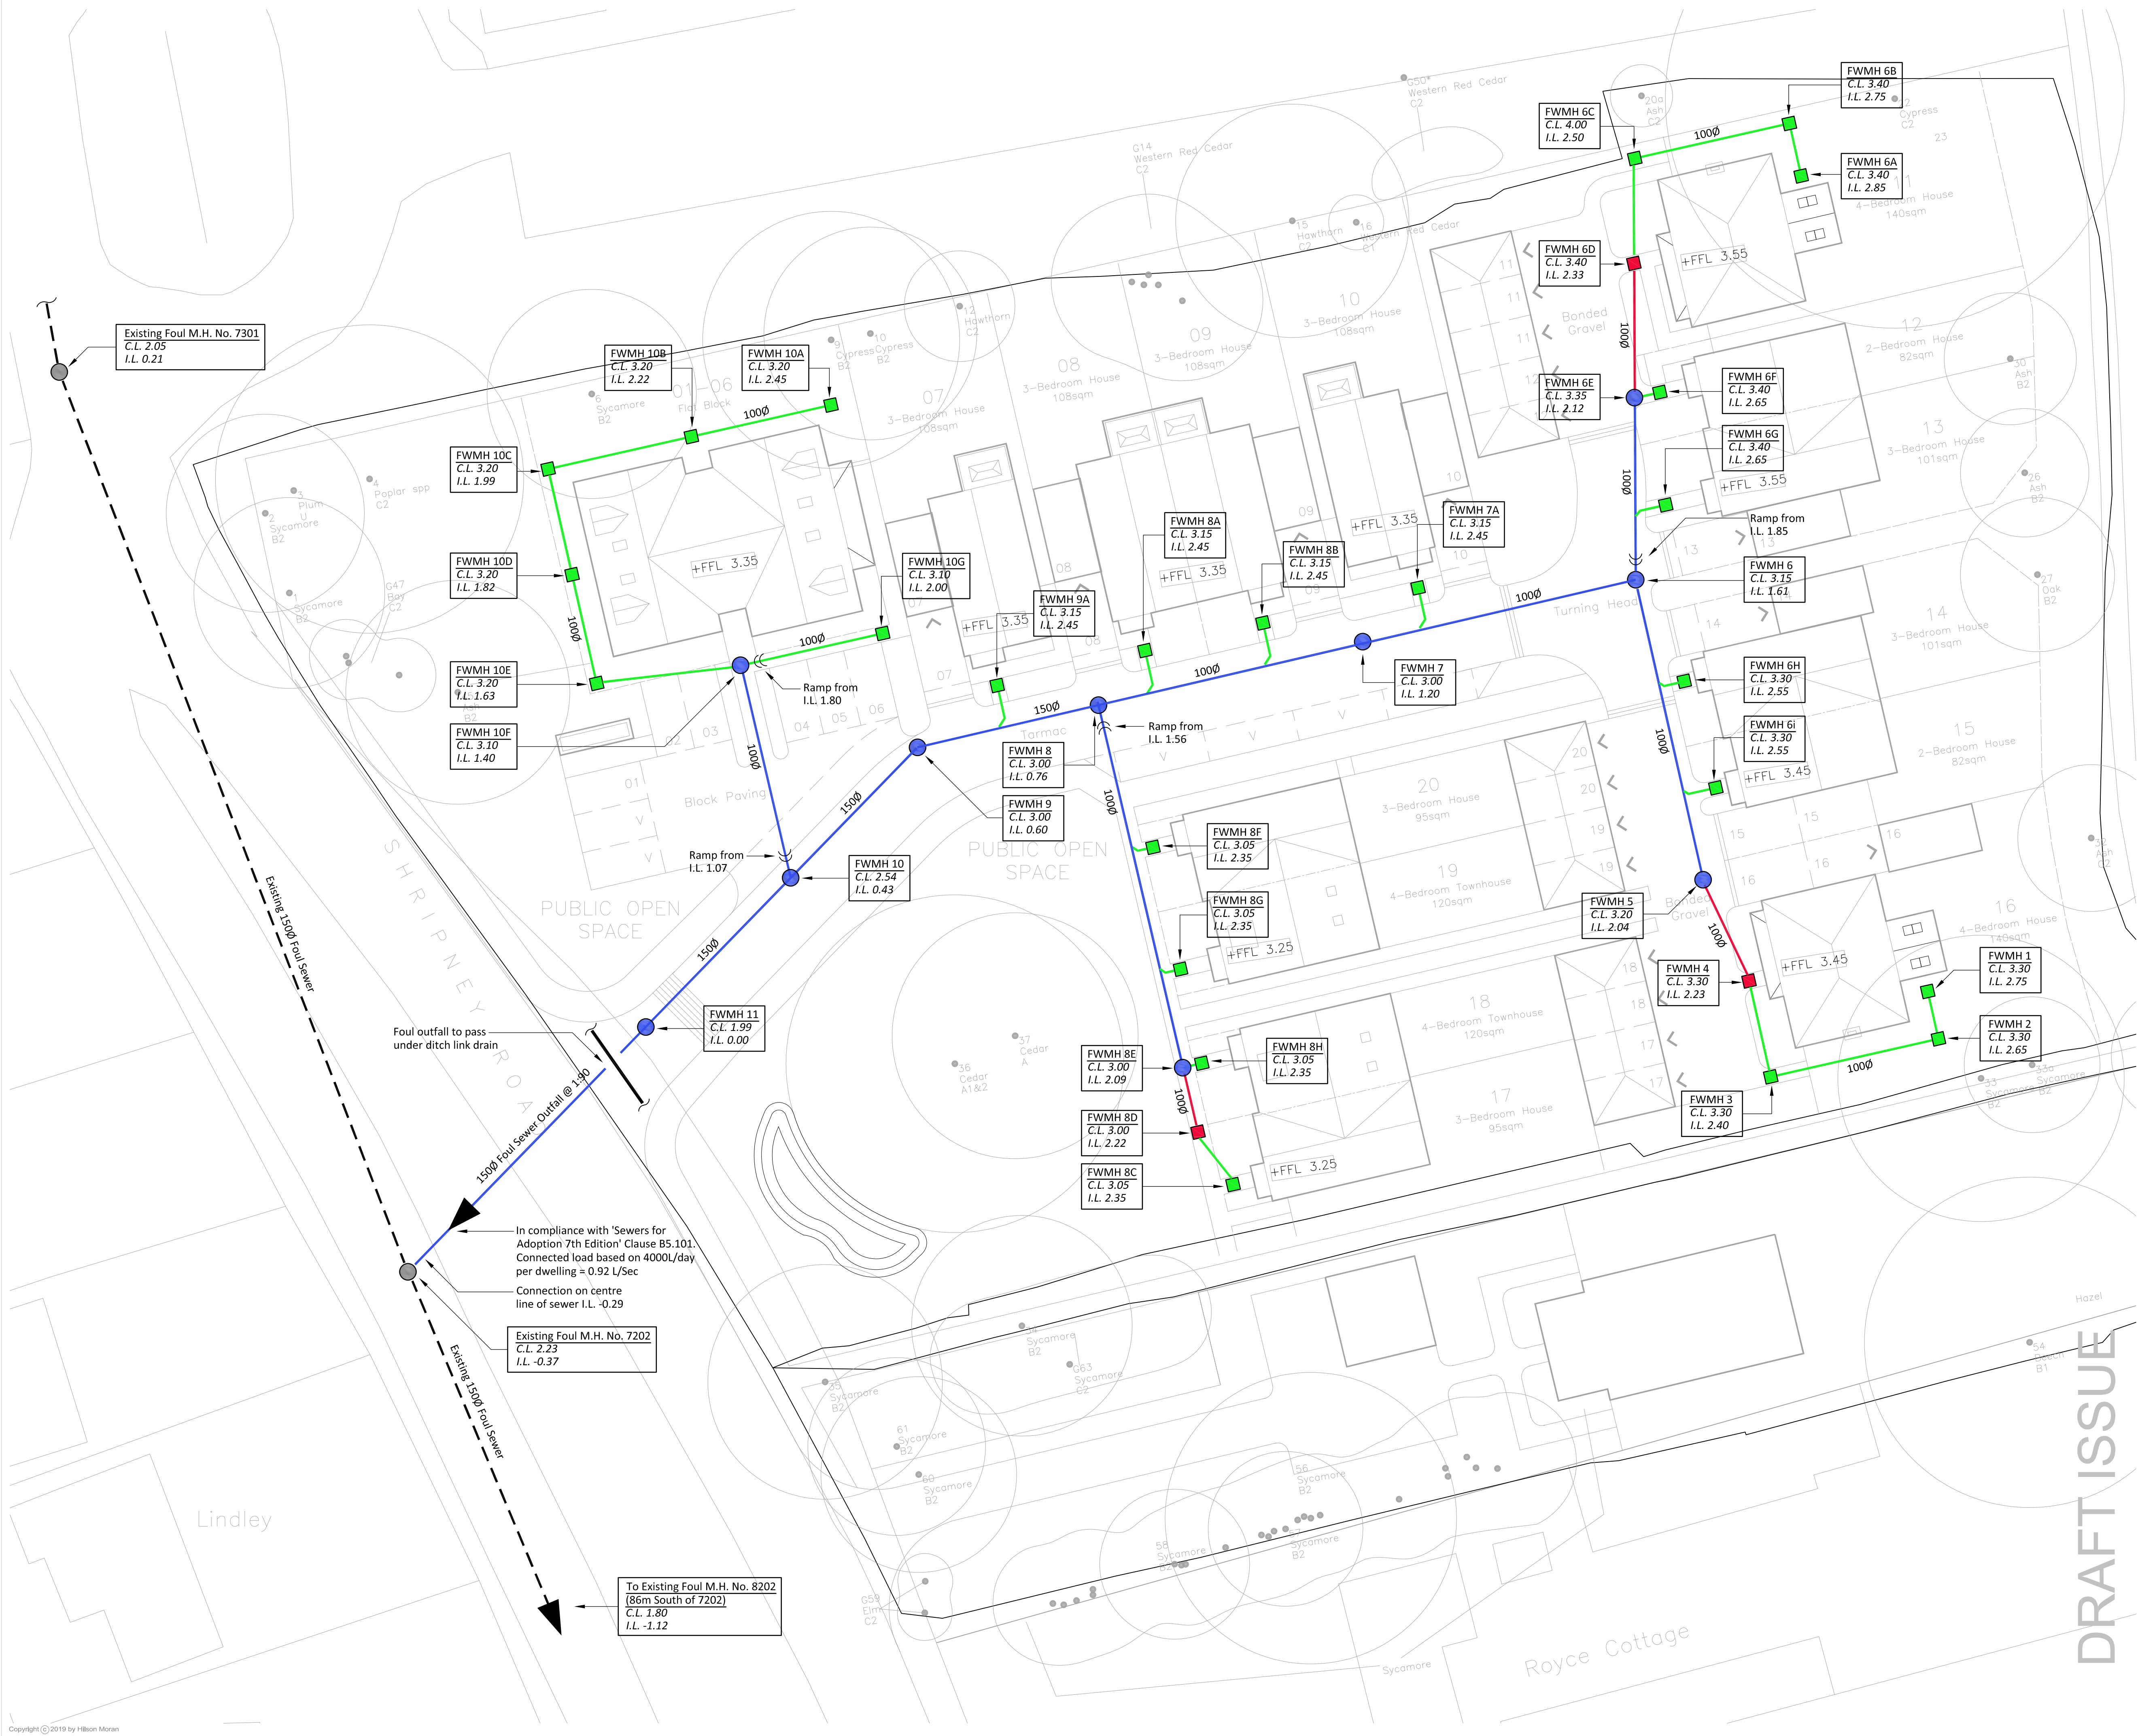

DRAFT ISSUE