


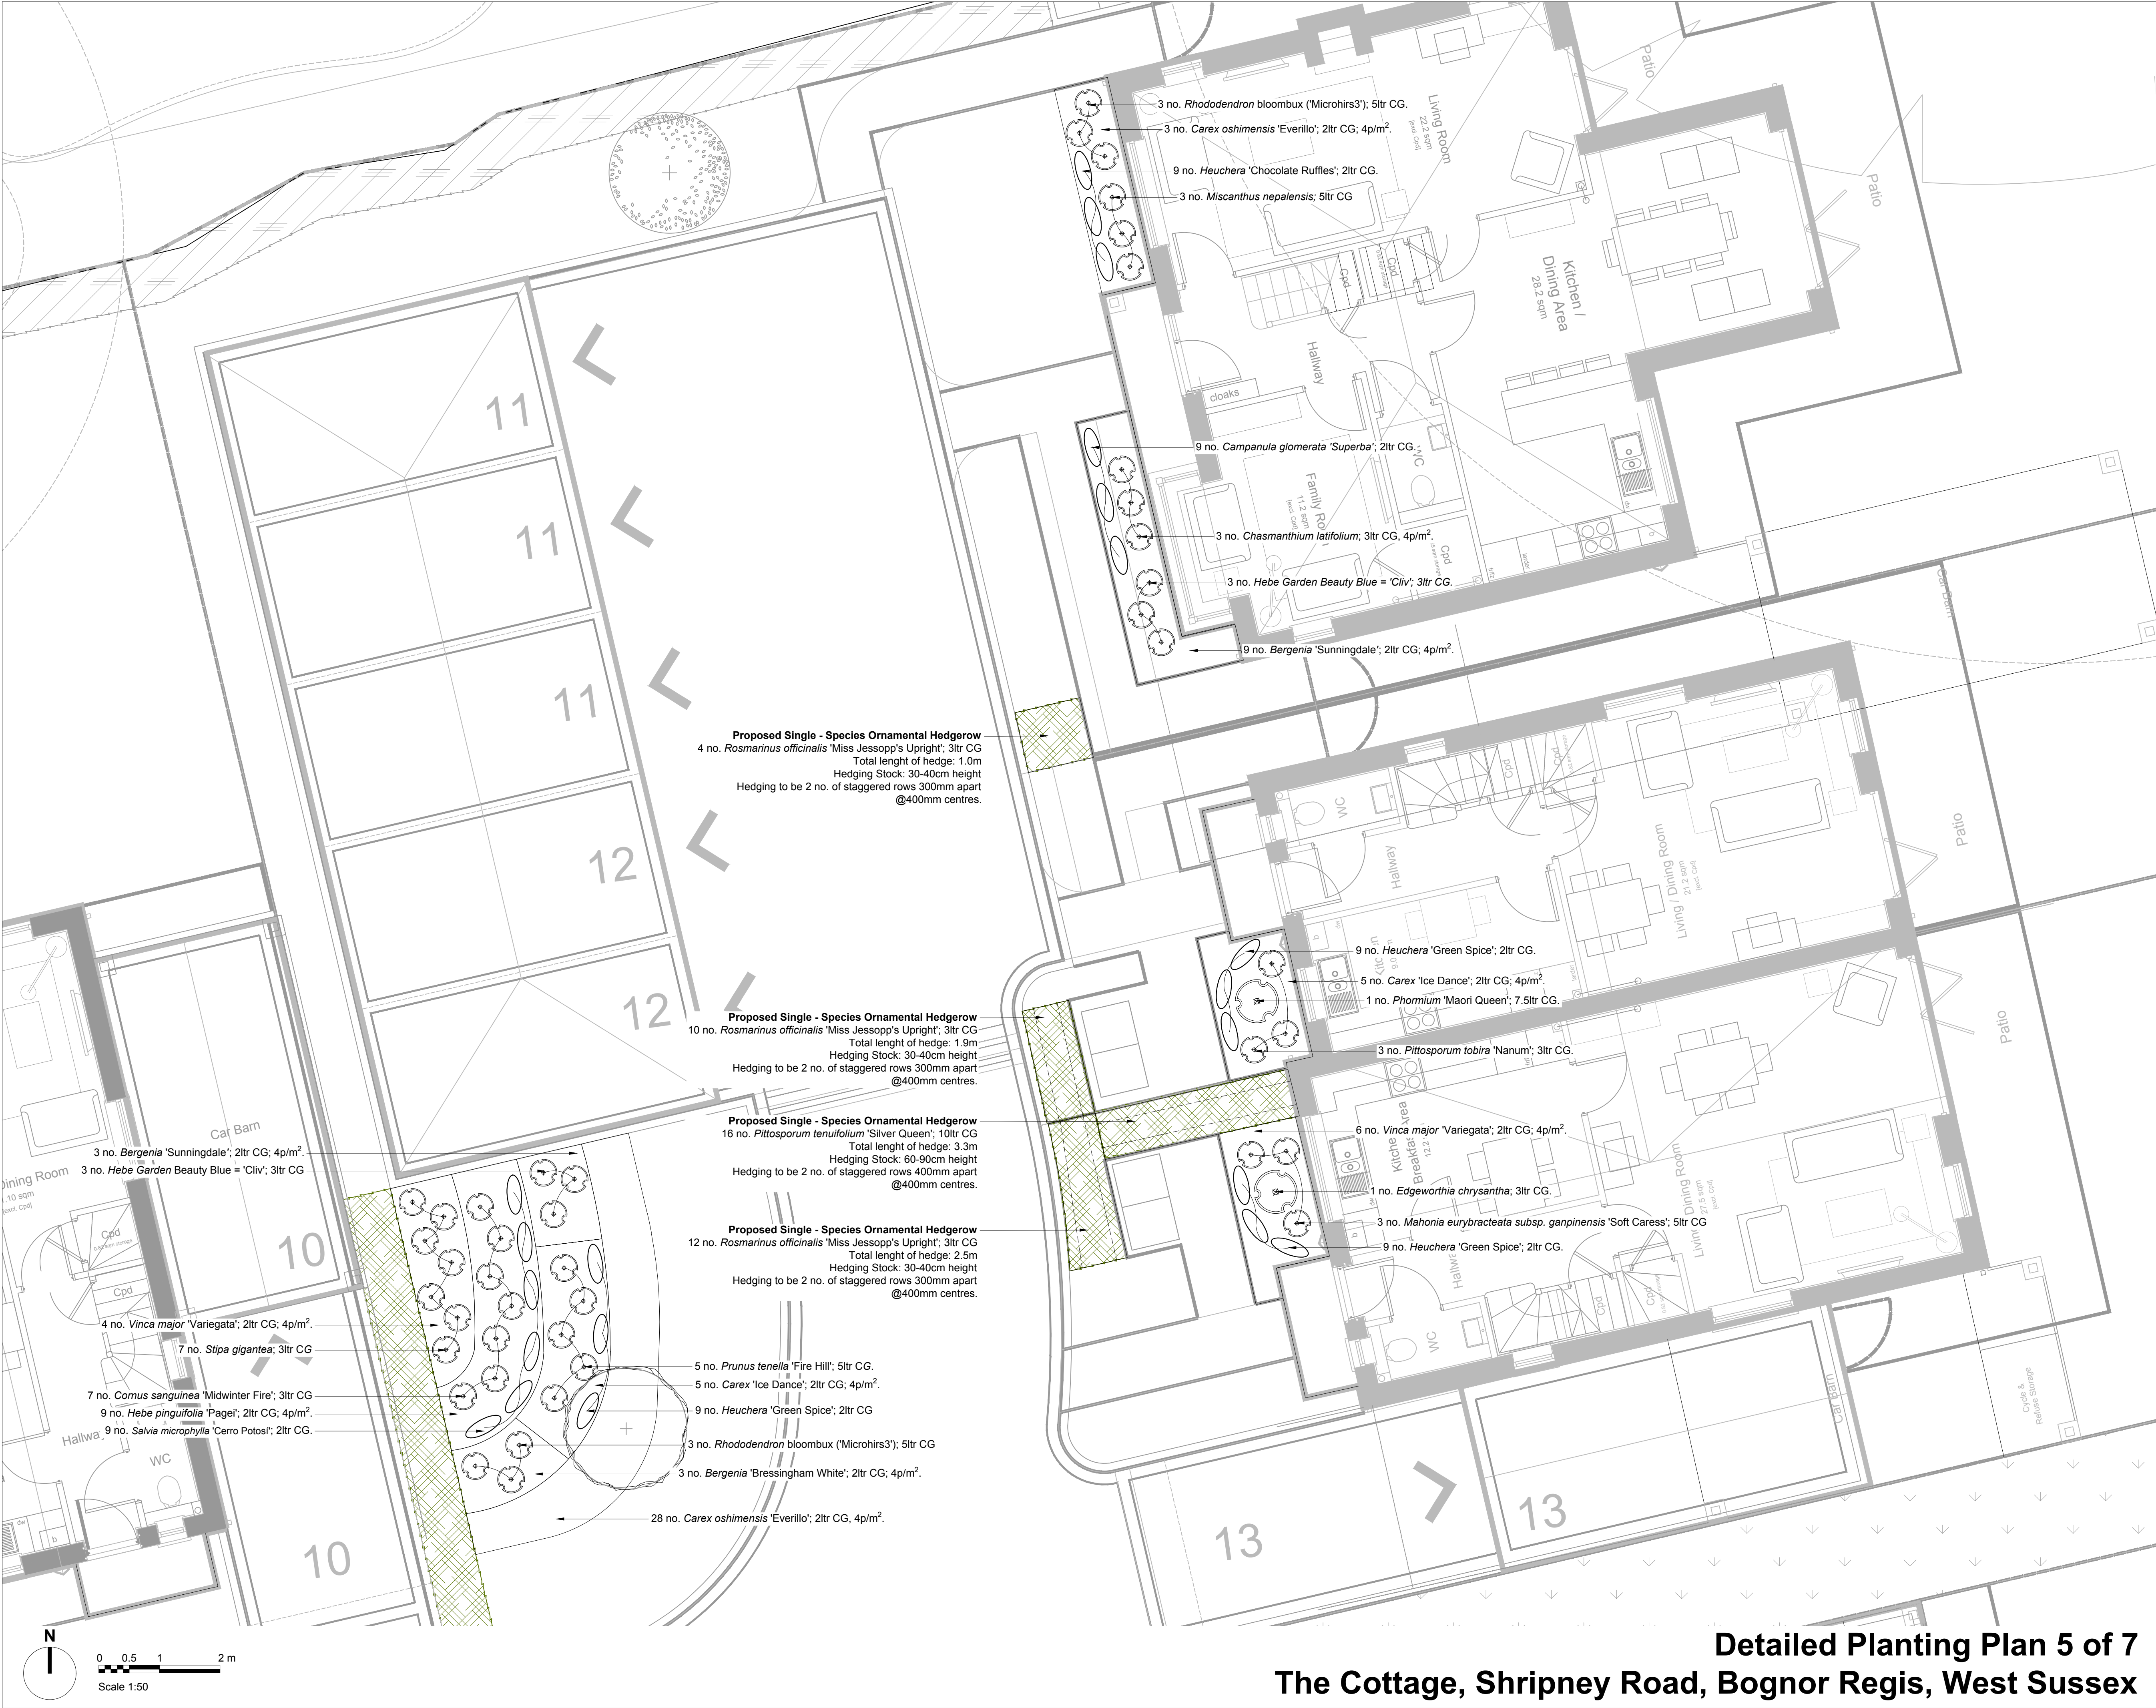

Legend

Proposed - Planting Areas

Proposed - Ornamental Shrub/ Grasses Planting

Proposed - Herbaceous Planting

Proposed - Ornamental Hedge

- Soil Specification
1.

All Imported Topsoil: to be Multi-Purpose Topsoil to BS 3882: 2015. Topsoil to be tested and certified by a Soil Scientist;
2.

Existing stripped topsoil (stored and re used): to be screened / cultivated to accord with BS 3882: 2015; tested and certified by a Soil Scientist.

Proposed Ornamental Planting / Hedge Planting

All proposed Ornamental Planting / Hedge Planting / Native Understory Shrub planting areas to be 300mm depth subsoil overlain with a of 300mm depth of topsoil tested and certified to achieve BS 3882: 2015. Topsoil to be tested and certified by a Soil Scientist.

Mulching

All proposed planting areas to be overlain with 75mm depth Ornamental Bark Mulch. Planting areas to be mulched with fine graded ornamental bark mulch; 5 - 35mm nominal particle size; BS4970:1987.

- Notes:
1.

Dimensions shall not be scaled. All dimensions to be checked on site.
2.

Drawing is to be read in conjunction with all relevant Landscape Architect's drawings and specification.
3.

For Hard and Soft Landscape General Arrangement refer to LLD1851-LAN-DWG-100.
4.

For detailed soft landscape scheme proposals refer to LLD-LAN-DWG-200 series - Detailed Planting Plan; LLD1851-LAN-SCH-001 - Detailed Plant Schedule and Specification; LLD1851-LAN-REP-001 - Long Term Management Plan.
5.

Refer to LLD1851-LAN-SPE-001 for Hard and Soft Landscape specification.



PLANNING ISSUE

Rev	Description	Date	Initials
00	Planning Issue	19.12.19	ML

The Old Bank, 34 South Street, Tarring, Worthing, West Sussex, BN14 7LH
T.01903 216033 E.lizardlandscape@connect.com W.lizardlandscapeology.com

Client ECE Planning Project Title and Location The Cottage Shripney Road, Bognor Regis, West Sussex			
Drawing Title Detail Planting Plan 5 of 7 Ornamental Planting			
Scale 1:50@A1	Drawn ML	Approved TT	Date 19.12.2019
Drawing No LLD1851-LAN-DWG-205			Revision 00

Detailed Planting Plan 5 of 7

The Cottage, Shripney Road, Bognor Regis, West Sussex