


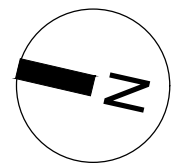


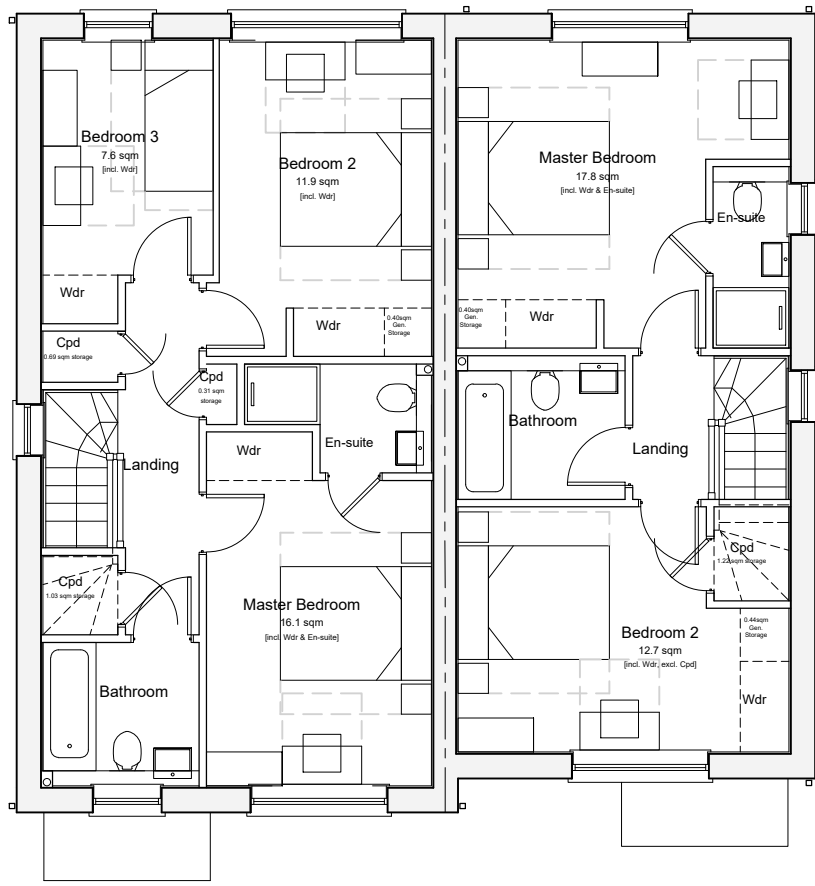

First Floor Plan

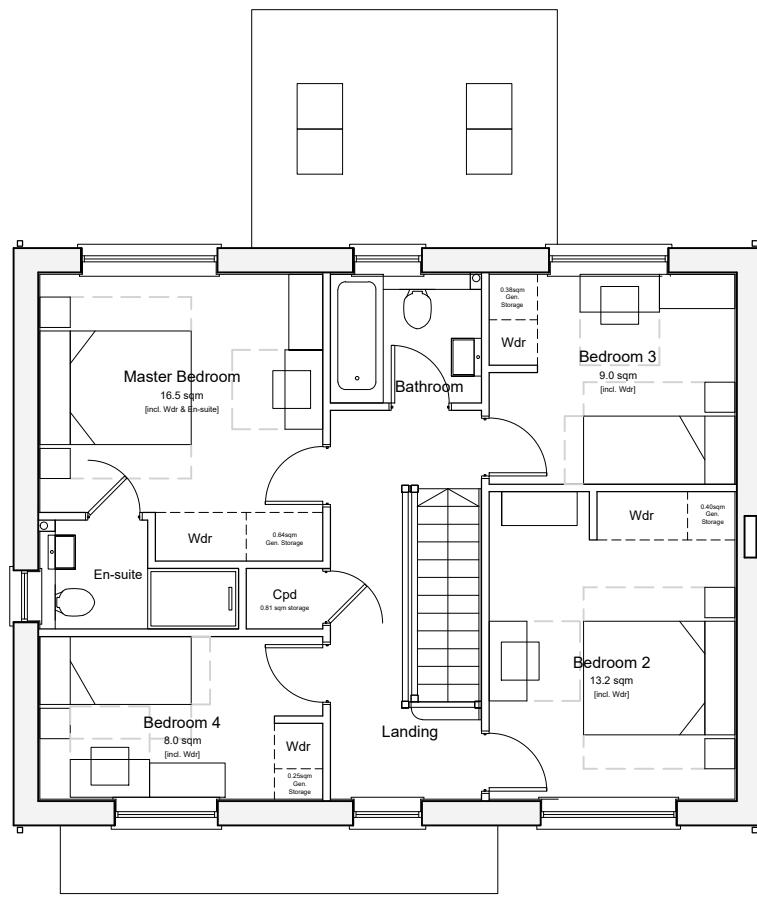


First Floor Plan

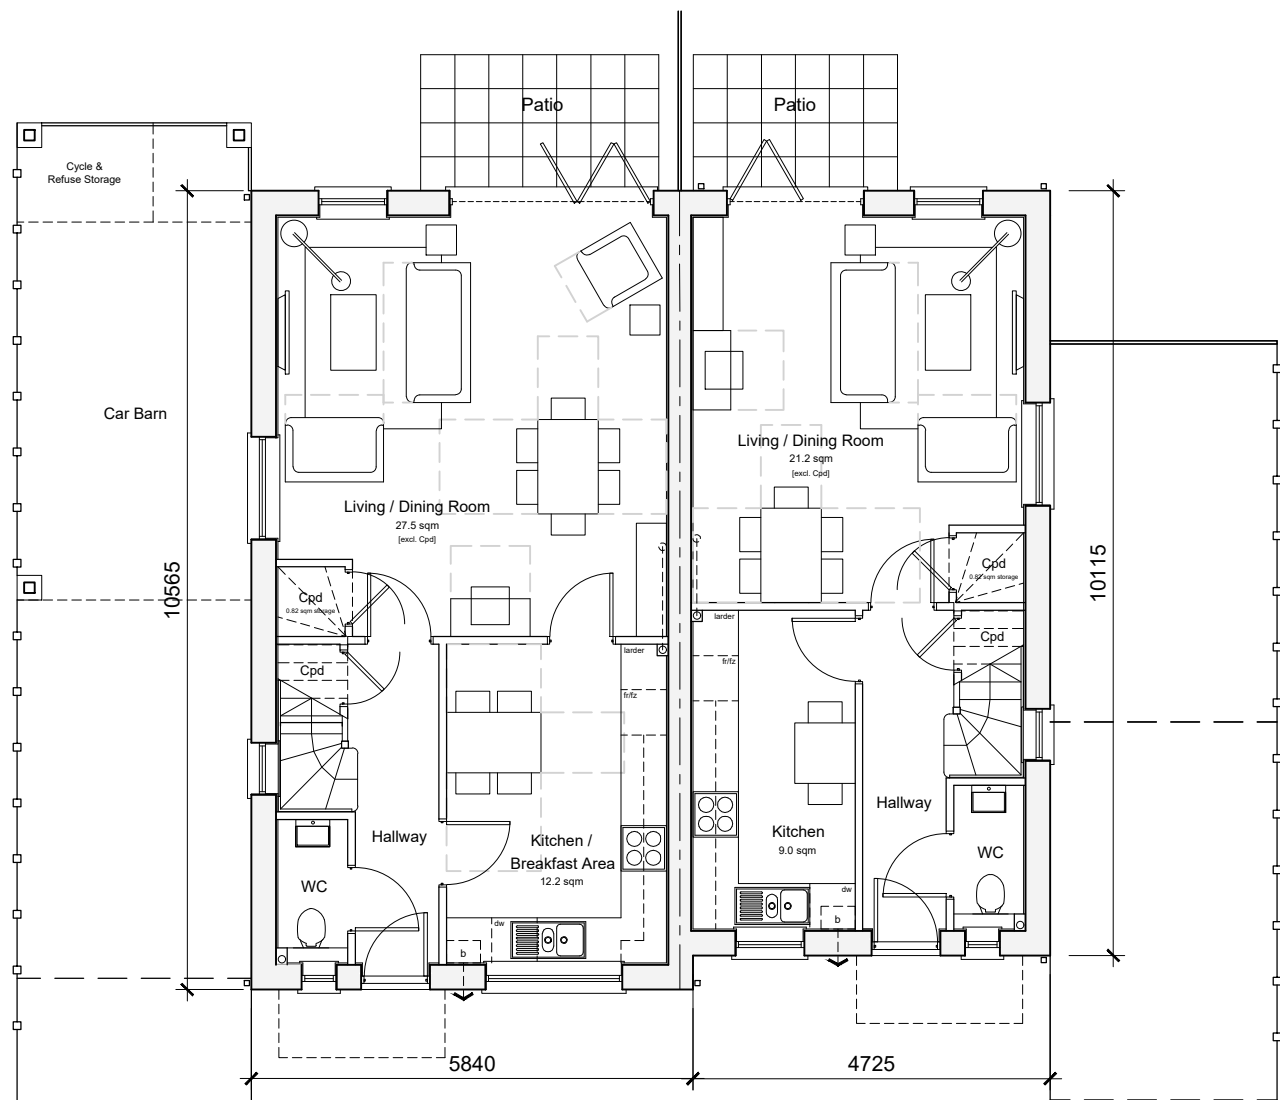

Ground Floor Plan

Plot 14
3-Bedroom 5-Person House
101.40 sqm / 1091 sqft GFA (to kitchen and 1.5m seating line)
3.94 sqm storage provided where shown (2.5 sqm required)

Plot 15
2-Bedroom 4-Person House
136.95 sqm / 1480 sqft GFA
3.94 sqm storage provided where shown (2.5 sqm required)

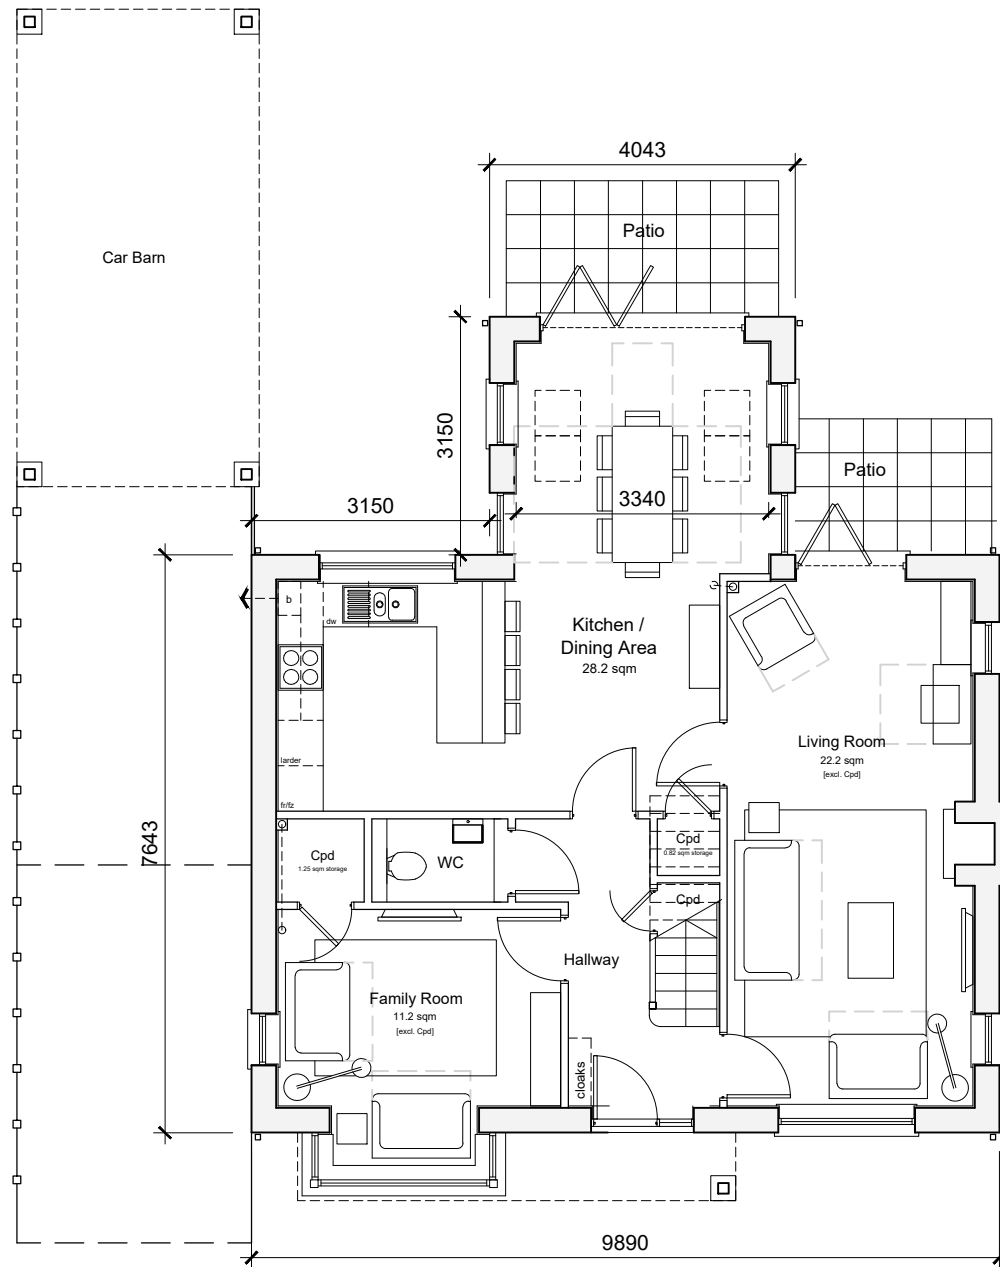

Ground Floor Plan

Plots 16
4-Bedroom 6-Person House
139.36 sqm / 1500 sqft GFA
4.55 sqm storage provided where shown (3.0 sqm required)



Location Key Plan 1:1250

P2	09.01.20	Red line amended on key plan	MP	AK
P1	17.12.19	Reserved Matters Submission	MP	AK
Rev	Date	Revision Details	Dr	Ch



London: 76 Great Suffolk Street
London, SE1 0BL
T 0207 928 2773 E london@ecearchitecture.com

Sussex: Brooklyn Chambers, 11 Goring Road
Worthing, West Sussex, BN12 4AP
T 01903 248777 E sussex@ecearchitecture.com

Bristol: Westworks, Colston Tower
Colston Street, Bristol, BS1 4XE
T 0117 214 1101 E bristol@ecewestworks.com

ECE Architecture
www.ecearchitecture.com

Client's Name
Castle Property Developments Ltd.

Job Title
The Cottage, Shripney Road, Bognor,
PO22 9PA

Drawing Title
Floor Plans Plots 14-16

Scale
1:100 @ A1 / 1:200 @ A3
metres 2 4 6 8 10

Drawn	Checked	Date
MP	AK	15.11.2019

Job No	Drawing No	Rev
6656	PL-013	P2

Status
APPROVAL