

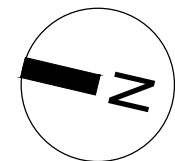


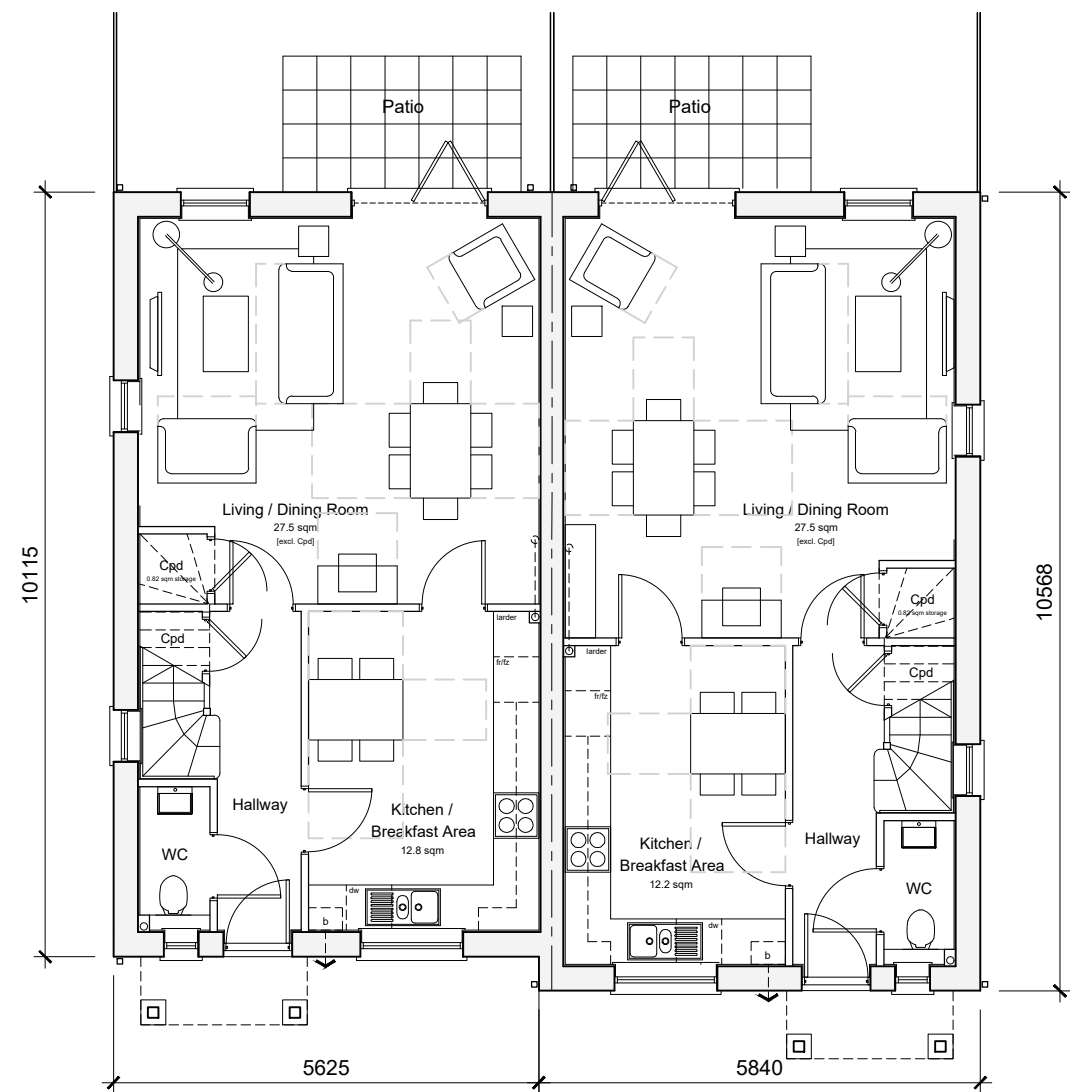

Ground Floor Plan

Plot 18
3-Bedroom 5-Person House
101.40 sqm / 1091 sqft GFA (to include and 1.5m shading line)
3.94 sqm storage provided where shown (3.5 sqm required)


Plot 17
4-Bedroom 7-Person Townhouse
136.51 sqm / 1468 sqft GFA
4.75 sqm storage provided where shown (3.0 sqm required)

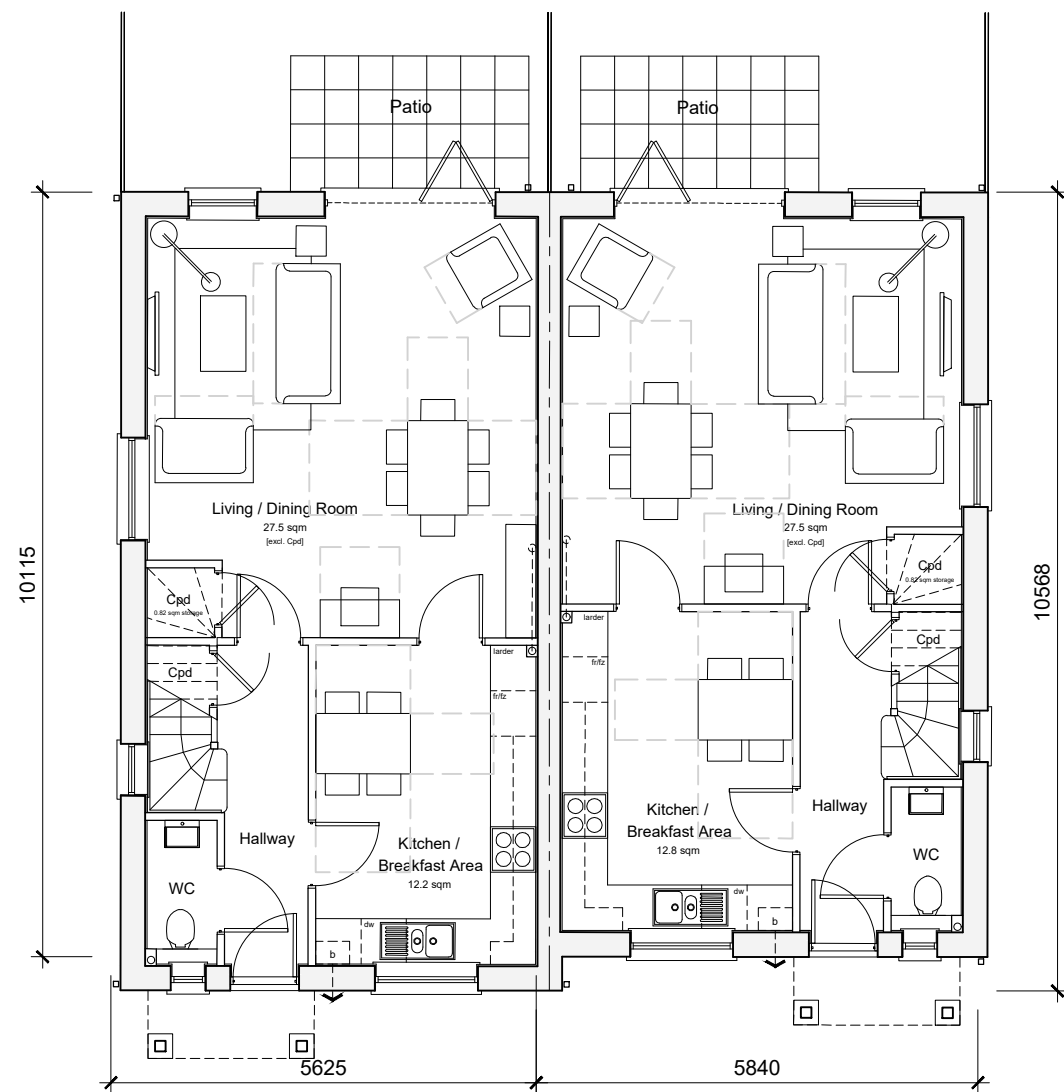


Ground Floor Plan

Plot 20
3-Bedroom 5-Person House
101.40 sqm / 1091 sqft GFA (to include and 1.5m shading line)
3.94 sqm storage provided where shown (3.5 sqm required)


Plot 19
4-Bedroom 7-Person Townhouse
136.52 sqm / 1468 sqft GFA
4.75 sqm storage provided where shown (3.0 sqm required)

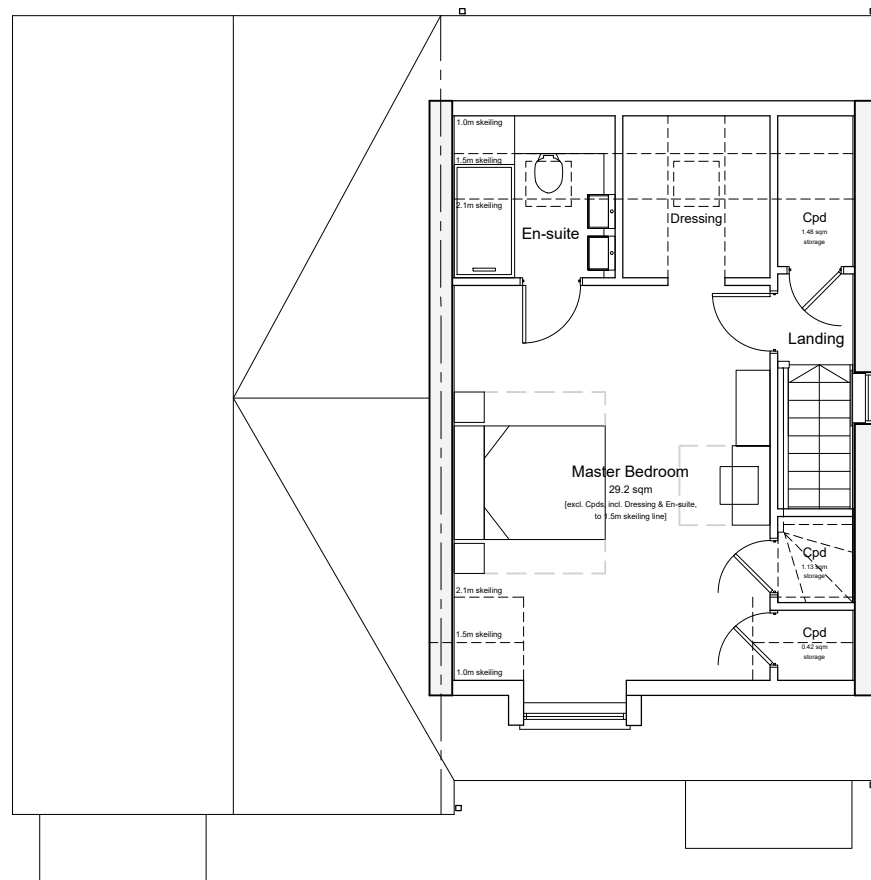


Second Floor Plan

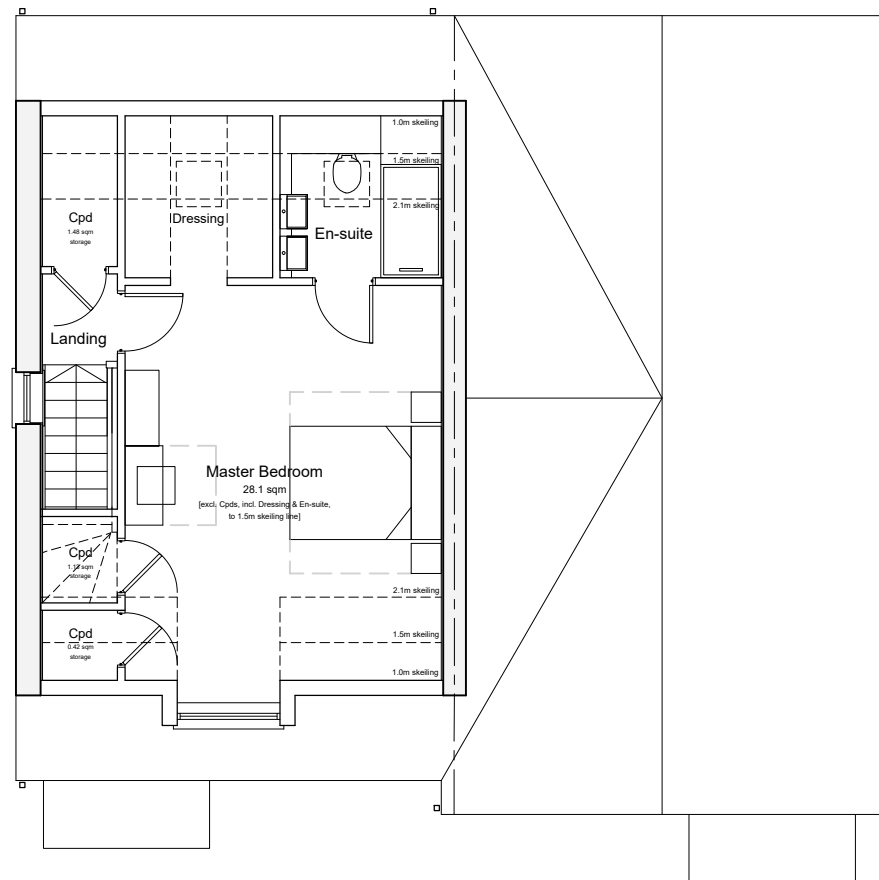

Second Floor Plan

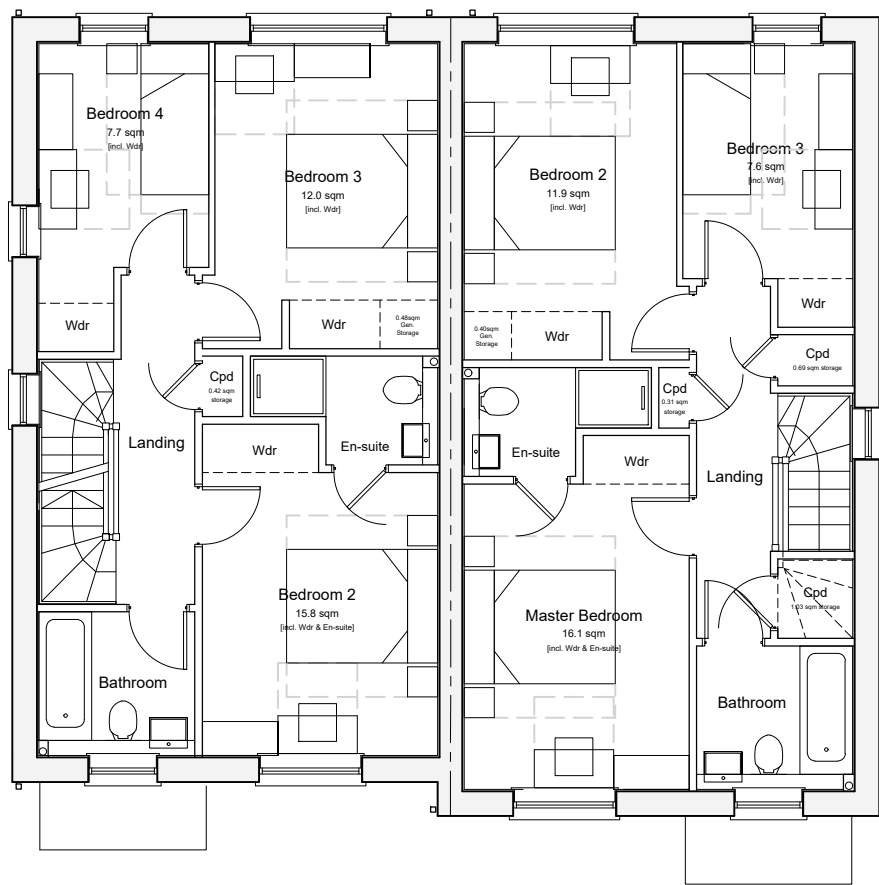

First Floor Plan

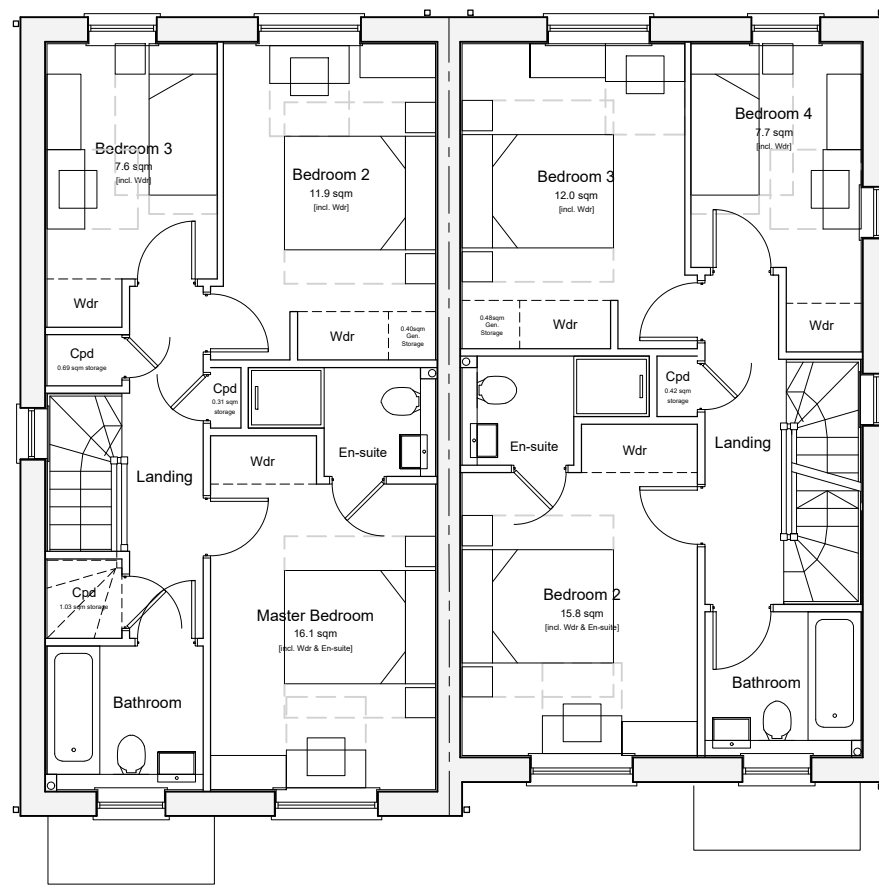

First Floor Plan



Location Key Plan 1:1250

P2	09.01.20	Plan alteration	MP	AK
P1	17.12.19	Reserved Matters Submission	MP	AK
Rev	Date	Revision Details	Dr	Ch

ECE Architecture
www.ecearchitecture.com

London: 76 Great Suffolk Street, London, SE1 0BL
T 0207 928 2773 E london@ecearchitecture.com

Sussex: Brooklyn Chambers, 11 Goring Road, Worthing, West Sussex, BN12 4AP
T 01903 248777 E sussex@ecearchitecture.com

Bristol: Westworks, Colston Tower, Colston Street, Bristol, BS1 4XE
T 0117 214 1101 E bristol@ecewestworks.com

Client's Name
Castle Property Developments Ltd.

Job Title
The Cottage, Shripney Road, Bognor, PO22 9PA

Drawing Title
Floor Plans Plots 17-20

Scale
1:100 @ A1 / 1:200 @ A3

metres 2 4 6 8 10

Drawn MP
Checked AK
Date 15.11.2019

Job No 6656
Drawing No PL-014
Rev P2

Status
APPROVAL