

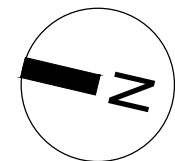


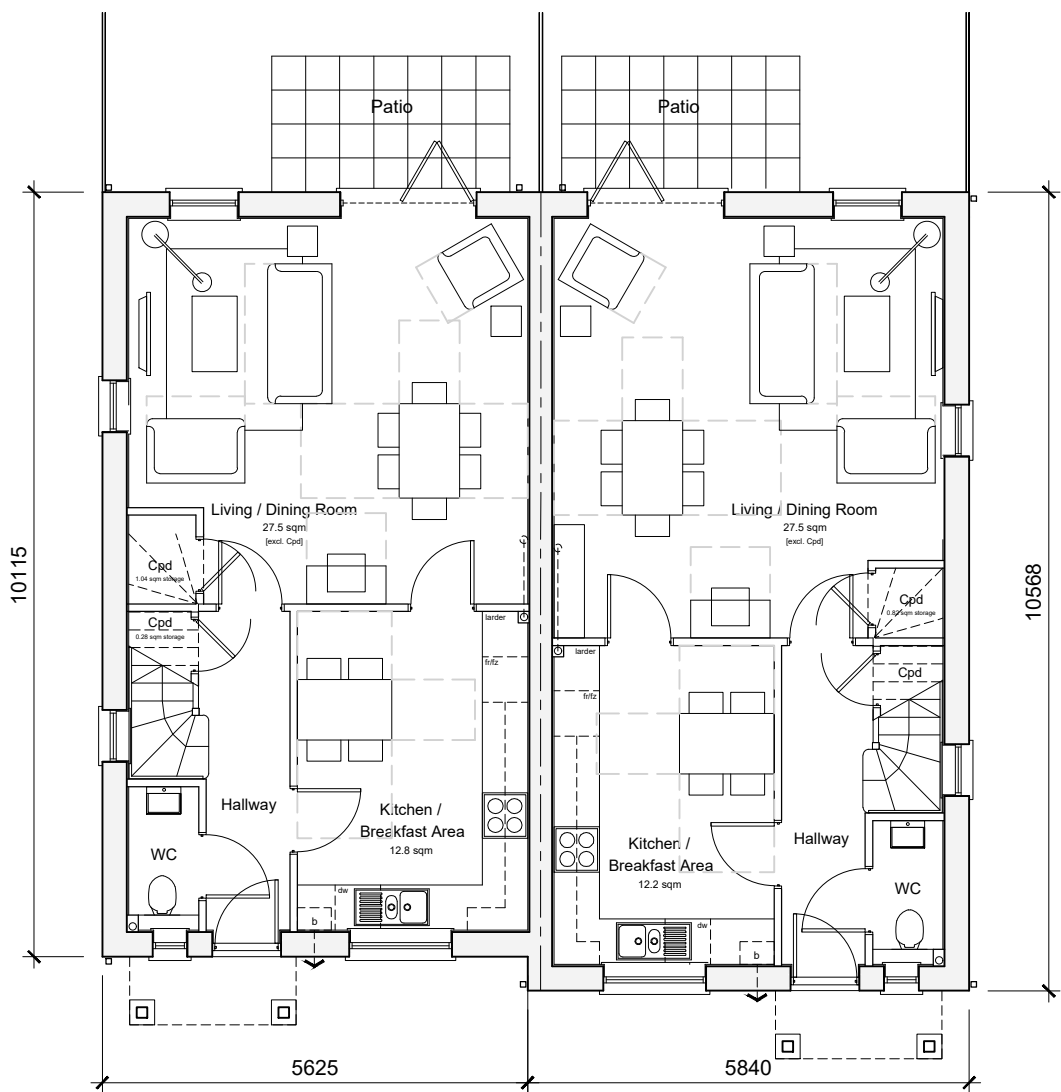

Ground Floor Plan

Plot 18
3-Bedroom 5-Person House
99.32 sqm / 1069 sqft GIA
2.5 sqm storage provided where shown (2.5 sqm required)

Plot 17
3-Bedroom 5-Person House
101.40 sqm / 1091 sqft GIA
3.94 sqm storage provided where shown (2.5 sqm required)

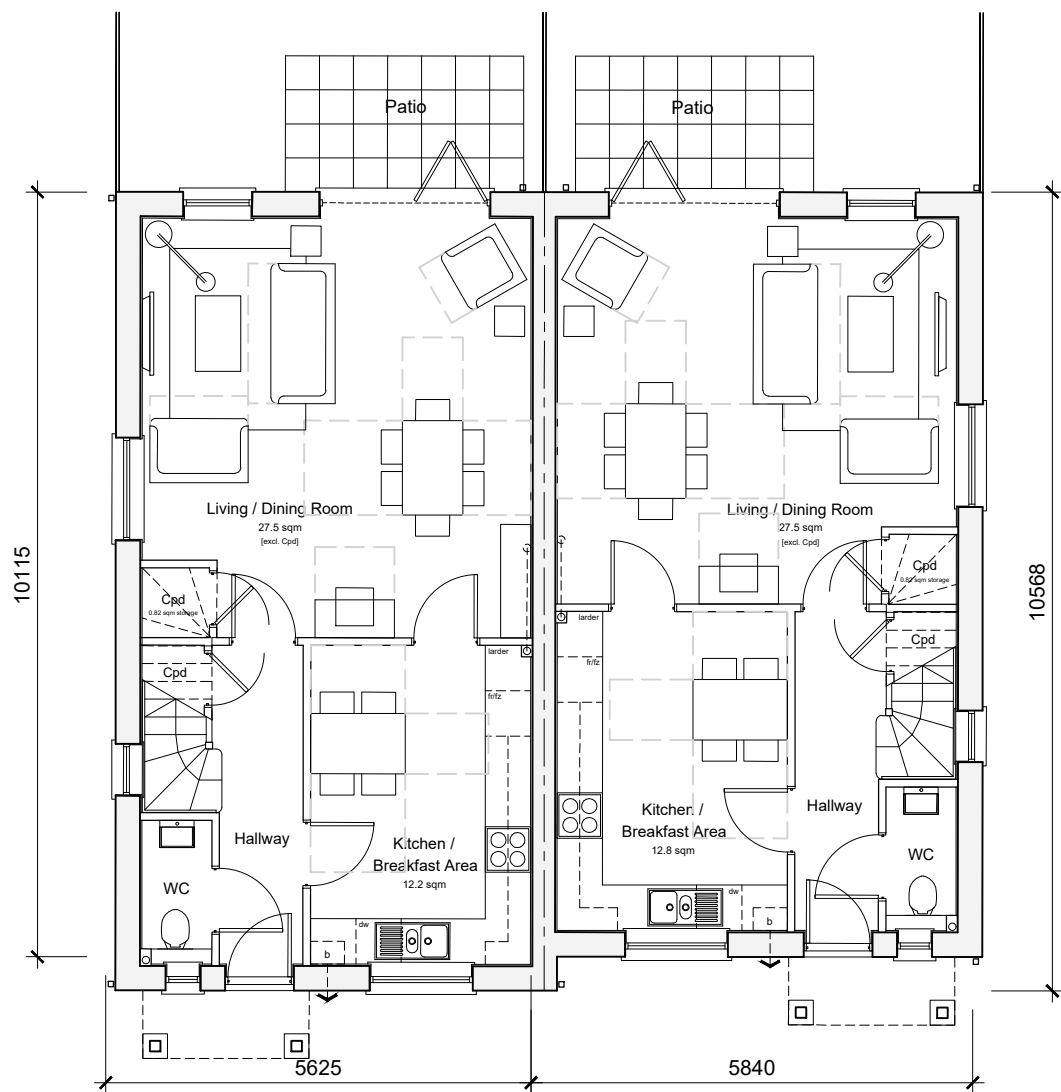

Ground Floor Plan

Plot 20
3-Bedroom 5-Person House
99.32 sqm / 1069 sqft GIA
2.5 sqm storage provided where shown (2.5 sqm required)

Plot 19
3-Bedroom 5-Person House
101.40 sqm / 1091 sqft GIA
3.94 sqm storage provided where shown (2.5 sqm required)



First Floor Plan



First Floor Plan



Location Key Plan 1:1250

P4	22.05.20	Issue to planning	MP	BD
P3	07.04.20	Revised floor layout	MP	AK
P2	09.01.20	Plan alteration	MP	AK
P1	17.12.19	Reserved Matters Submission	MP	AK

Rev	Date	Revision Details	Dr	Ch
-----	------	------------------	----	----

London: 76 Great Suffolk Street
London, SE1 0BL
T 0207 928 2773 E london@ecearchitecture.com

Sussex: Brooklyn Chambers, 11 Goring Road
Worthing, West Sussex, BN12 4AP
T 01903 248777 E sussex@ecearchitecture.com

Bristol: Westworks, Colston Tower
Colston Street, Bristol, BS1 4XE
T 0117 214 1101 E bristol@ecewestworks.com

ECE Architecture
www.ecearchitecture.com

Client's Name
Castle Property Developments Ltd.

Job Title
The Cottage, Shripney Road, Bognor,
PO22 9PA

Drawing Title
Floor Plans Plots 17-20

Scale
1:100 @ A1 / 1:200 @ A3

metres 2 4 6 8 10

Drawn MP Checked AK Date 15.11.2019

Job No 6656 Drawing No PL-014 Rev P4

Status
APPROVAL