



LIZARD

Landscape Design and Ecology

ECE PLANNING

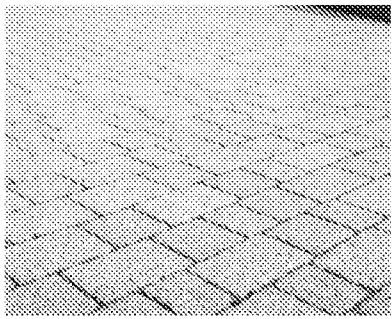
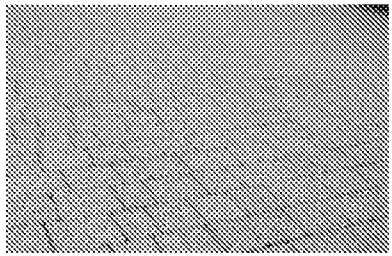
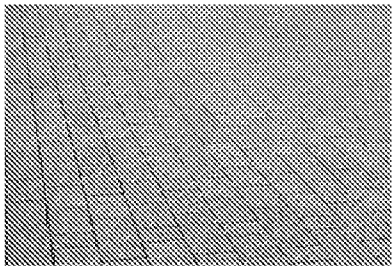
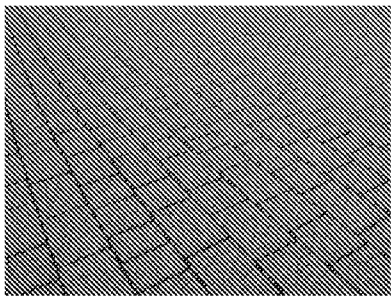
THE COTTAGE

SHRIPNEY ROAD, BOGNOR REGIS, WEST SUSSEX

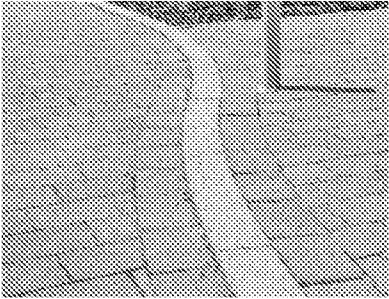
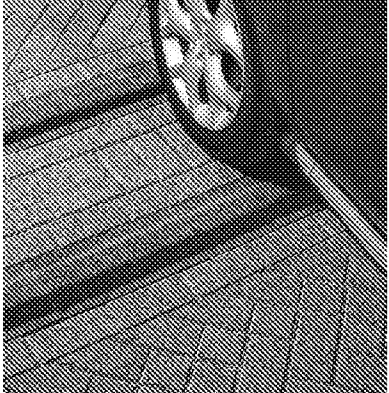
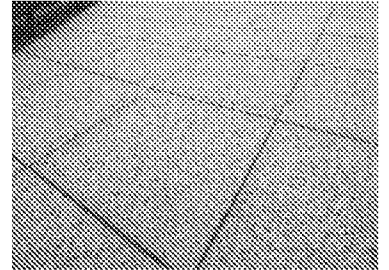
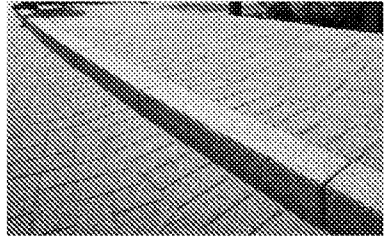
Detailed Hard Landscape Schedule and Specification

Prepared by	ML
Approved by	TT
Document Ref.	LLD1851-LAN-SCH-002
Date	15 June 2020
Revision	01
Status	Planning Issue

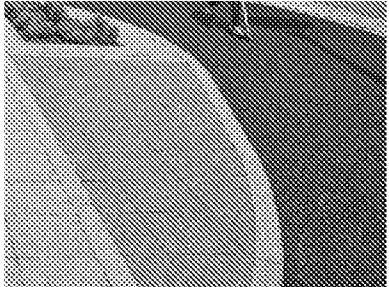
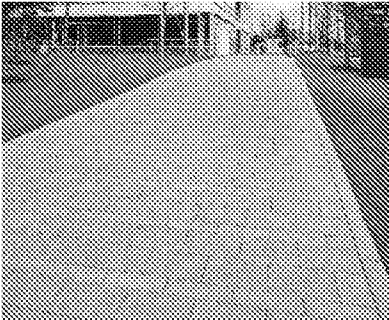
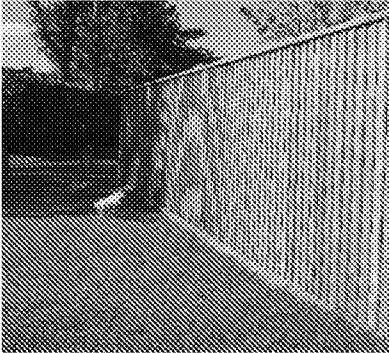
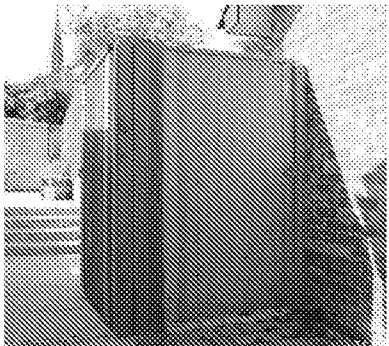
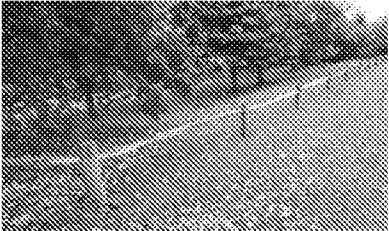
Note: All alternatives to proposed materials and suppliers shall be fit for purpose, of equal performance and be approved by Lizard Landscape Design and Ecology/ Landscape Architect.

REF	ITEM	LOCATION	PROPOSED PRODUCT	SIZE	COLOUR & FINISH	PROPOSED SUPPLIER	CONTACT DETAILS	IMAGE
PV1	Asphalt Surfacing	Vehicular access road	Tarmac	Refer to engineer's specification	Refer to engineer's specification	Contractor to propose	Contractor to propose	
PV2	Permeable block paving	Pedestrian pathways	Myriad Piora Permeable Paving	300x200x80mm 200x200x80mm 200x100x80mm Laid to 3 size random course	Moonlight Textured	Marshalls	Site: www.marshalls.co.uk Tel: 03339207532 Email: info@marshall.co.uk	
PV3	Permeable block paving	Parking bays	Myriad Piora Permeable Paving	300x200x80mm 200x200x80mm 200x100x80mm Laid to 3 size random course	Morning Light Textured	Marshalls	Site: www.marshalls.co.uk Tel: 03339207532 Email: info@marshall.co.uk	
PV4	Permeable block paving	Vehicular access road	Myriad Piora Permeable Paving	300x200x80mm 200x200x80mm 200x100x80mm Laid to 3 size random course	Twilight Textured	Marshalls	Site: www.marshalls.co.uk Tel: 03339207532 Email: info@marshall.co.uk	
PV5	Permeable block paving	Vehicular turning head	Myriad Piora Permeable Paving	300x200x80mm 200x200x80mm 200x100x80mm Laid to 3 size random course	Midnight Textured	Marshalls	Site: www.marshalls.co.uk Tel: 03339207532 Email: info@marshall.co.uk	

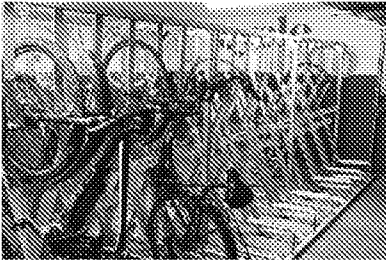
Note: All alternatives to proposed materials and suppliers shall be fit for purpose, of equal performance and be approved by Lizard Landscape Design and Ecology/ Landscape Architect.

REF	ITEM	LOCATION	PROPOSED PRODUCT	SIZE	COLOUR & FINISH	PROPOSED SUPPLIER	CONTACT DETAILS	IMAGE
PV6	Permeable block paving	Junction to PV4 and PV5	Myriad Piora Permeable Paving	200x100x80mm Two bands of a 200mm soldier followed by a single stretcher	Moonlight Textured	Marshalls	Site: www.marshalls.co.uk Tel: 03339207532 Email: info@marshall.co.uk	
PV7	Permeable block paving	Vehicular rumble strips	Keycheck Deterrent Paving	200x200x75mm Three courses of specified product edged on either side with a single stretcher course to form 3 bands of stretcher-Deterrent-stretcher sets. Each of these sets to be separated with a 200mm soldier course.	Charcoal Textured	Marshalls	Site: www.marshalls.co.uk Tel: 03339207532 Email: info@marshall.co.uk	
PV8	Flag Paving	Dwelling entrance pathways and patios	Conservation Paving	450x450x50mm Laid to stack bond	Heather grey Textured	Marshalls	Site: www.marshalls.co.uk Tel: 03339207532 Email: info@marshall.co.uk	
	Permeable block paving	Edge courses	Myriad Piora Permeable Paving	200x100x80mm Laid as 200mm soldier course	Moonlight Textured	Marshalls	Site: www.marshalls.co.uk Tel: 03339207532 Email: info@marshall.co.uk	
K1	Upstand kerb	Vehicular access and parking bay edge	Conservation Kerb	145x255x915mm Laid with 125mm upstand	Silver Grey Textured	Marshalls	Site: www.marshalls.co.uk Tel: 03339207532 Email: info@marshall.co.uk	

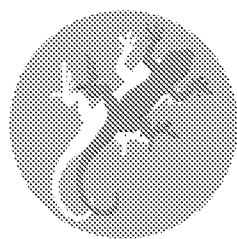
Note: All alternatives to proposed materials and suppliers shall be fit for purpose, of equal performance and be approved by Lizard Landscape Design and Ecology/ Landscape Architect.

REF	ITEM	LOCATION	PROPOSED PRODUCT	SIZE	COLOUR & FINISH	PROPOSED SUPPLIER	CONTACT DETAILS	IMAGE
K2	Drop / Flush Kerb	Centre stone (drop kerb to pedestrian and flush kerb to vehicular roads)	Conservation Kerb	145x145x915mm Laid as centre stone (drop kerb) with 10mm upstand to pedestrian and flush kerb vehicular roads	Silver Grey Textured	Marshalls	Site: www.marshalls.co.uk Tel: 03339207532 Email: info@marshall.co.uk	
K3	Pin kerb	Edging to dwelling entrance pathways and patios	Conservation Edging	63x150x915	Silver Grey Textured	Marshalls	Site: www.marshalls.co.uk Tel: 03339207532 Email: info@marshall.co.uk	
F1	1.8m high closeboard fencing	To private gardens and in between plots	Flat Top Featherboard Fence Panels Heavy Duty Slotted Fence Posts Chamfered Post Cap Heavy Duty Capping Rails Gravel boards	L:1.83m H: 1.65m T:50mm 2700x120x124mm 150mm 1900x145x35mm 1830x150x28mm	Jakcured softwood timber	Jacksons Fencing	Site: www.jacksons-fencing.co.uk/ Tel: 01233750393 Email: sales@jacksons-fencing.co.uk	
G1	Gates to match F1 fencing	Entrance to private gardens	Featherboard Gates	H: 1.775m W: 0.9m T:45mm 7 no. LHH gates and 8 no. RHH gates	Jakcured softwood timber	Jacksons Fencing	Site: www.jacksons-fencing.co.uk/ Tel: 01233750393 Email: sales@jacksons-fencing.co.uk	
F2	Knee rail cleft fencing	Frontage gardens	Knee Rail Fencing	H: 450mm Post distance: 1000mm	Chestnut	TorryHill Chestnut Fencing	Site: www.torryhill.co.uk Tel: 01795886020	

Note: All alternatives to proposed materials and suppliers shall be fit for purpose, of equal performance and be approved by Lizard Landscape Design and Ecology/ Landscape Architect.

REF	ITEM	LOCATION	PROPOSED PRODUCT	SIZE	COLOUR & FINISH	PROPOSED SUPPLIER	CONTACT DETAILS	IMAGE
F3	Knee rail cleft fencing	Perimeter of Flat block (Plots 01-06)	Knee Rail Fencing	H: 1000mm Post distance: 1000mm	Chestnut	TorryHill Chestnut Fencing	Site: www.torryhill.co.uk Tel: 01795886020	
	Semi vertical bike store	To east of Flat Block	Semi Vertical Cycle Parking	Dimensions for a capacity of 10 cycles: 3.1 x 1.2 x 1.78m	Galvanised steel	Truvec	Site: www.truvec.com Tel: 08002465484 Email: info@truvec.com	





LIZARD

Landscape Design and Ecology

