


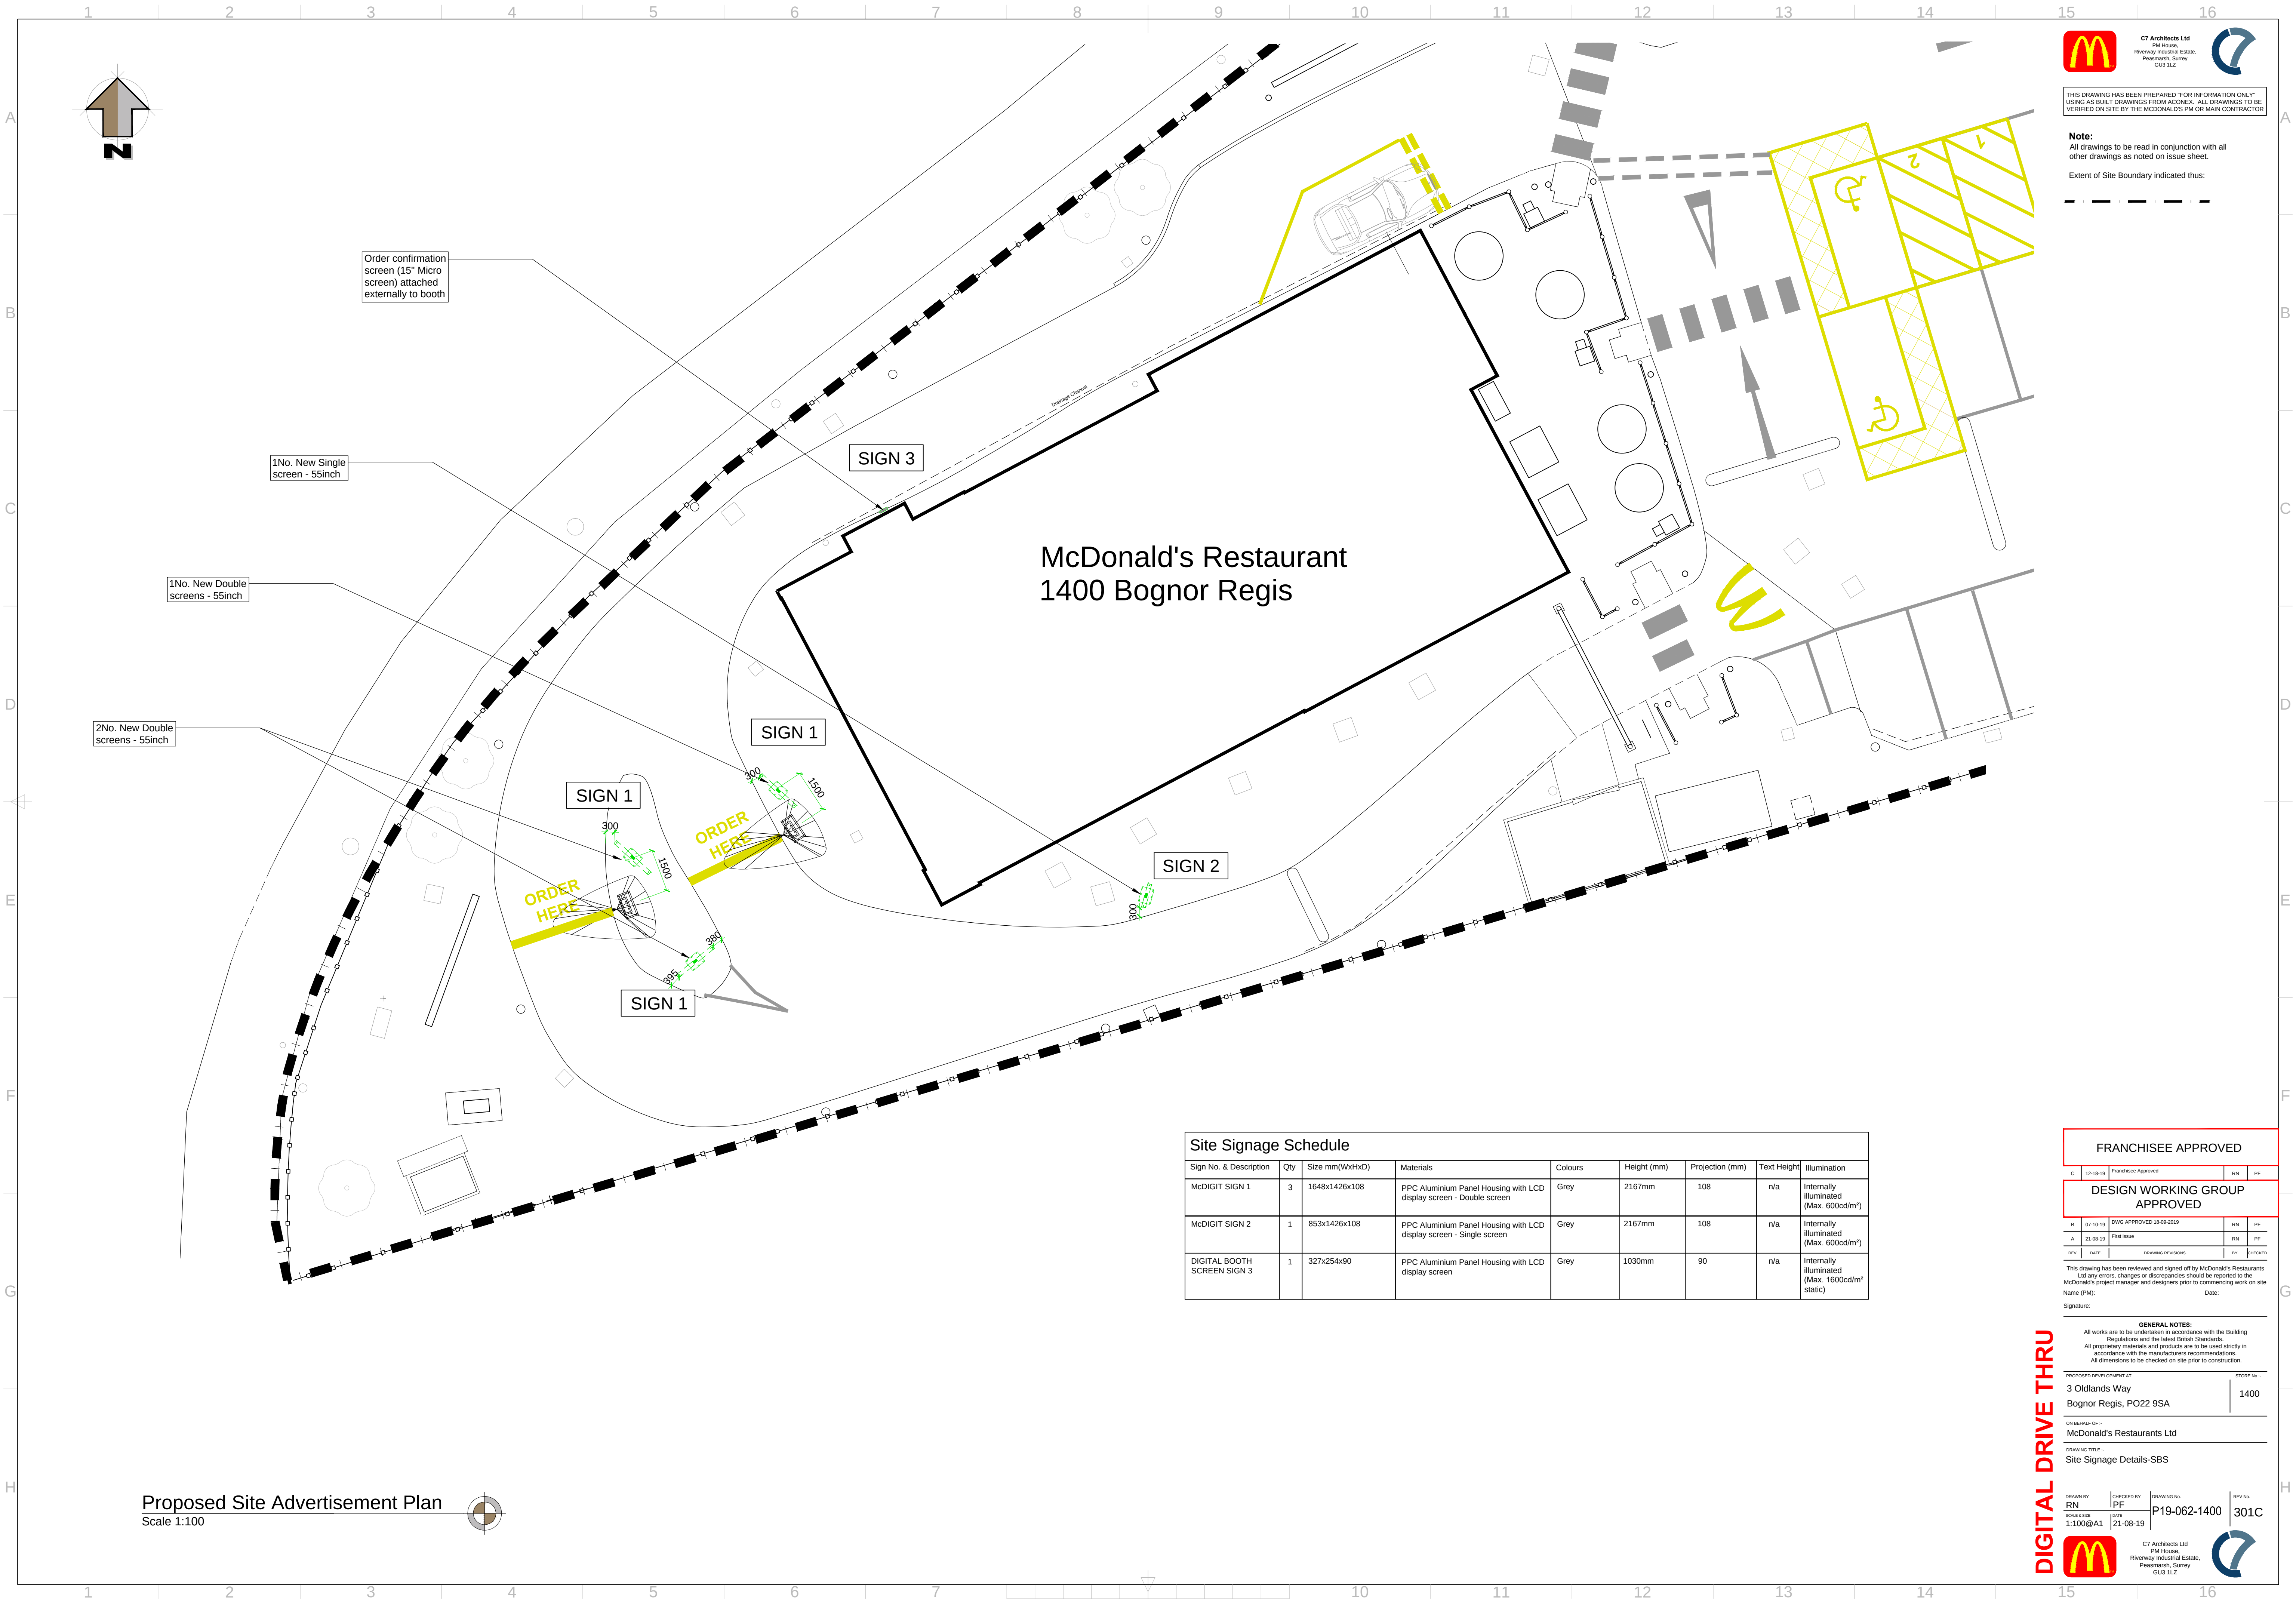

Proposed Site Advertisement Plan
Scale 1:100

Site Signage Schedule								
Sign No. & Description	Qty	Size mm(WxHxD)	Materials	Colours	Height (mm)	Projection (mm)	Text Height	Illumination
McDIGIT SIGN 1	3	1648x1426x108	PPC Aluminium Panel Housing with LCD display screen - Double screen	Grey	2167mm	108	n/a	Internally illuminated (Max. 600cd/m²)
McDIGIT SIGN 2	1	853x1426x108	PPC Aluminium Panel Housing with LCD display screen - Single screen	Grey	2167mm	108	n/a	Internally illuminated (Max. 600cd/m²)
DIGITAL BOOTH SCREEN SIGN 3	1	327x254x90	PPC Aluminium Panel Housing with LCD display screen	Grey	1030mm	90	n/a	Internally illuminated (Max. 1600cd/m² static)

FRANCHISEE APPROVED

DESIGN WORKING GROUP
APPROVED

REV	DATE	DRAWING REVISIONS	BY	CHECKED
A	21-08-19	FRS ISSU	RN	PF

This drawing has been reviewed and signed off by McDonald's Restaurants Ltd any errors, changes or discrepancies should be reported to the McDonald's project manager and designers prior to commencing work on site

Signature:

GENERAL NOTES:
All works are to be undertaken in accordance with the Building Regulations and the latest British Standards.
All proprietary materials and products are to be used strictly in accordance with the manufacturers recommendations.
All dimensions to be checked on site prior to construction.

PROPOSED DEVELOPMENT AT
3 Oldlands Way
Bognor Regis, PO22 9SA

STORE NO. 1400

ON BEHALF OF:
McDonald's Restaurants Ltd

DRAWING TITLE:
Site Signage Details-SBS

DRAWN BY: RN
CHECKED BY: LFP
DATE: 21-08-19
DRAWING NO: P19-062-1400
REV NO: 301C

