


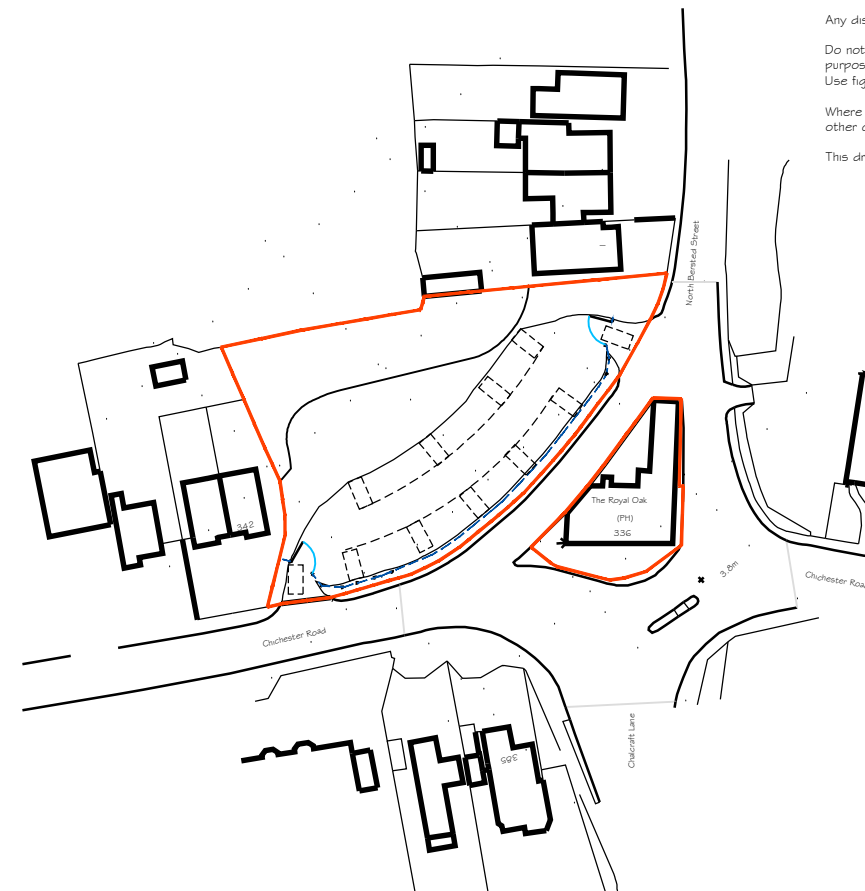


Block Plan



Location Plan




5 Bar Gate by Jacksons

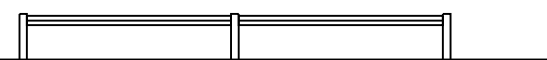

stained timber post and rail
fence max 600mm high

Typical Post +Rail

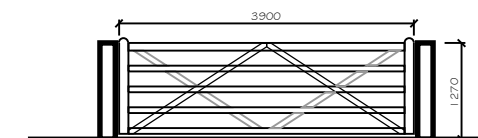

Typical 5 Bar Gate

NOTES:

Dimensions to be checked on site before placing material orders or commencing work.

Contractor to verify latest issue of plans with **hda** projects for this project before starting works.

Any discrepancies shall be reported immediately.

Do not scale from these drawings except for planning purposes.
Use figured dimensions only.

Where applicable this drawing is to be read in conjunction with other consultants' drawings.

This drawing is the copyright of hda projects ltd.

Rev	Date	Amendment
-----	------	-----------

hda projects

St Johns House - St Johns Street
Chichester - West Sussex - PO19 1UU

Tel: 07881287017
e-mail: hda.projects@talktalk.net

For
Mrs J Cattermole

Project
The Royal Oak Public House
Chichester Road
Bognor Regis
PO21 5JF

Title
Block and Location Plans

Date	Drawn	Scale	Checked
Oct 2020	wm	1250 + 500 @ A3	
Job Number	Prefix	Drawing Number	Revision
2020 45	P	01	