


Sign 1 - Main Fascia


Folded aluminium panel with stencil cut, pushed through acrylic letters with green translucent vinyl applied to face (Fitness only).

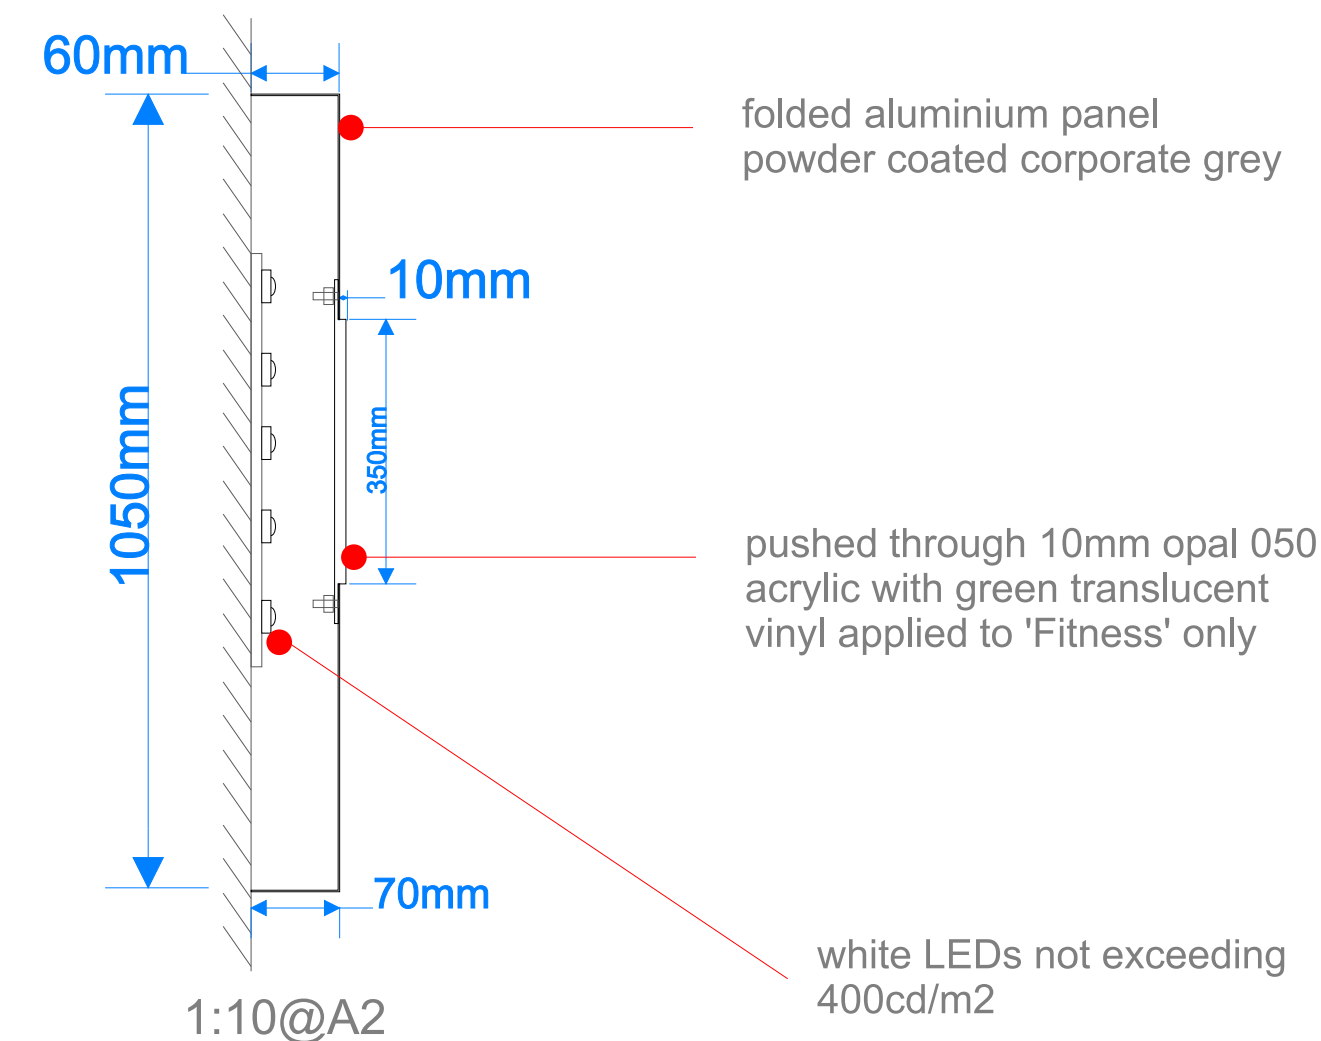

Section Through




Indicative view (NTS)

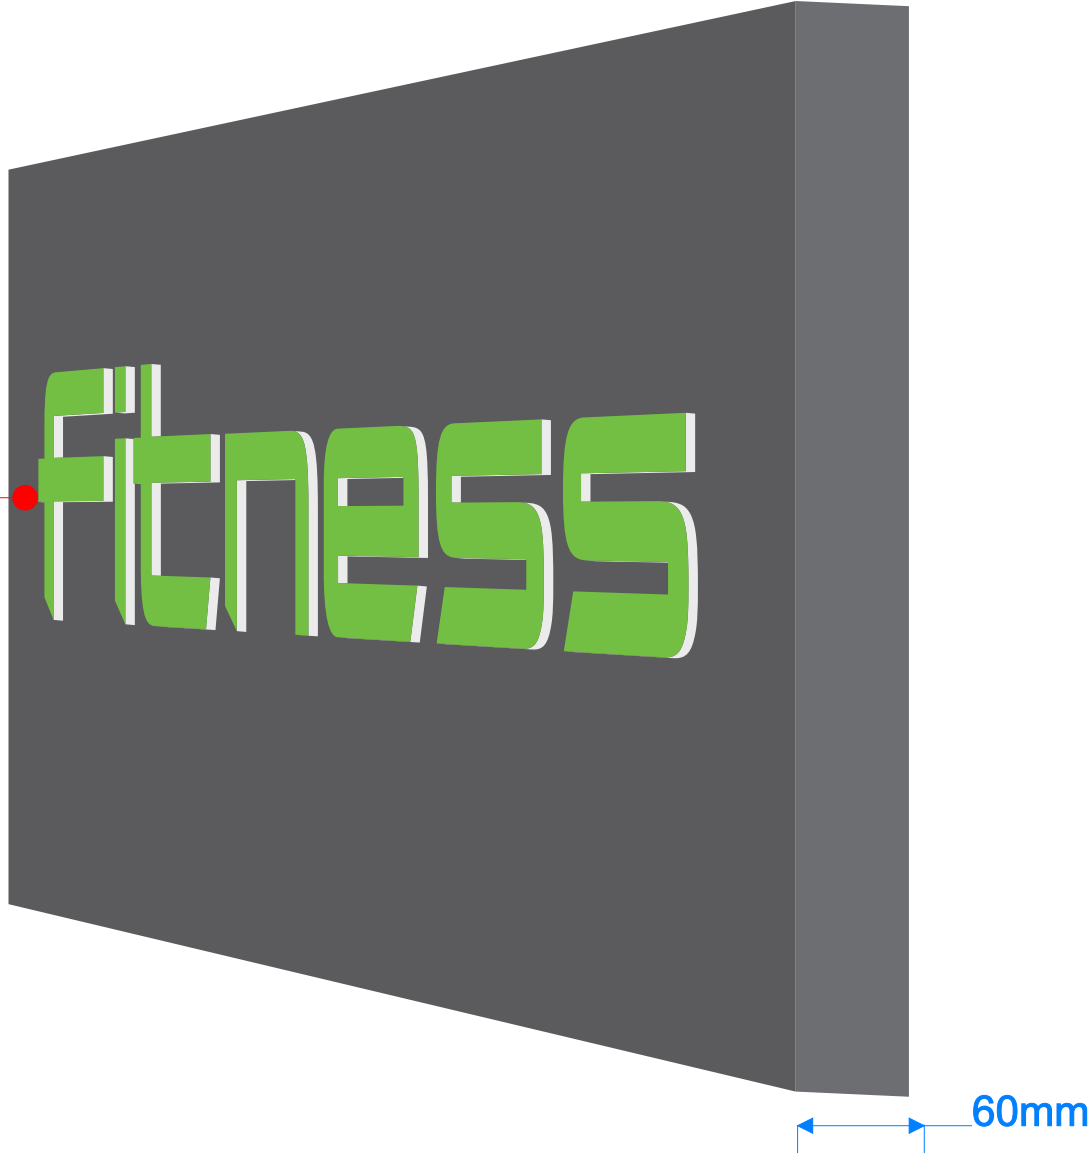

Sign 4 - LED feature light (NOT TO SCALE)

Extruded aluminium with green acrylic insert, internally illuminated by green LEDs.

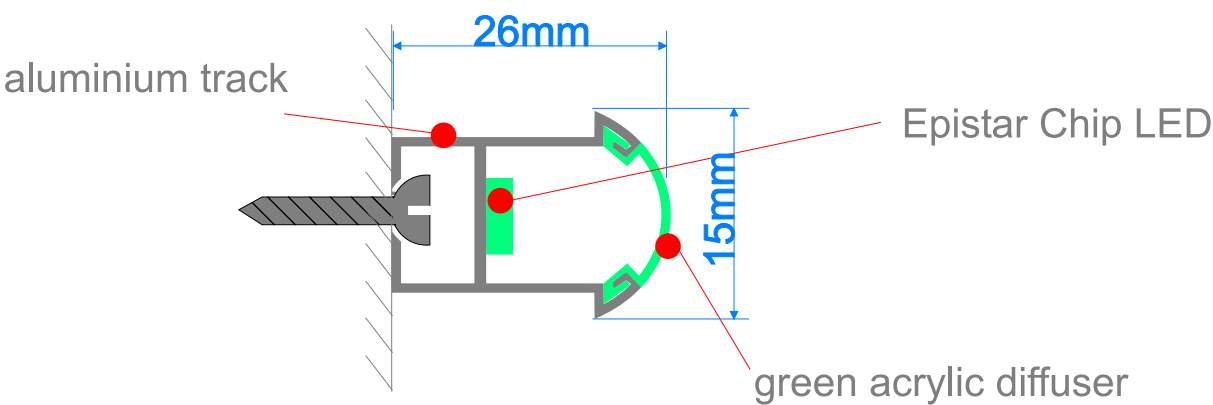

Project:

Energie Fitness

Project Address:

Energie Fitness
Unit 8
Clock Park
Shripney Road
Bersted
PO22 9NH

Drawing:

Signage Details
Sign 1

Drawing No.

EF06

Scale:

1:20@A2

Drawings produced by

Tracy Johnson

Telephone: 01376 332121

Do not manufacture from these drawings,
full site survey will be required by
signage contractor.