



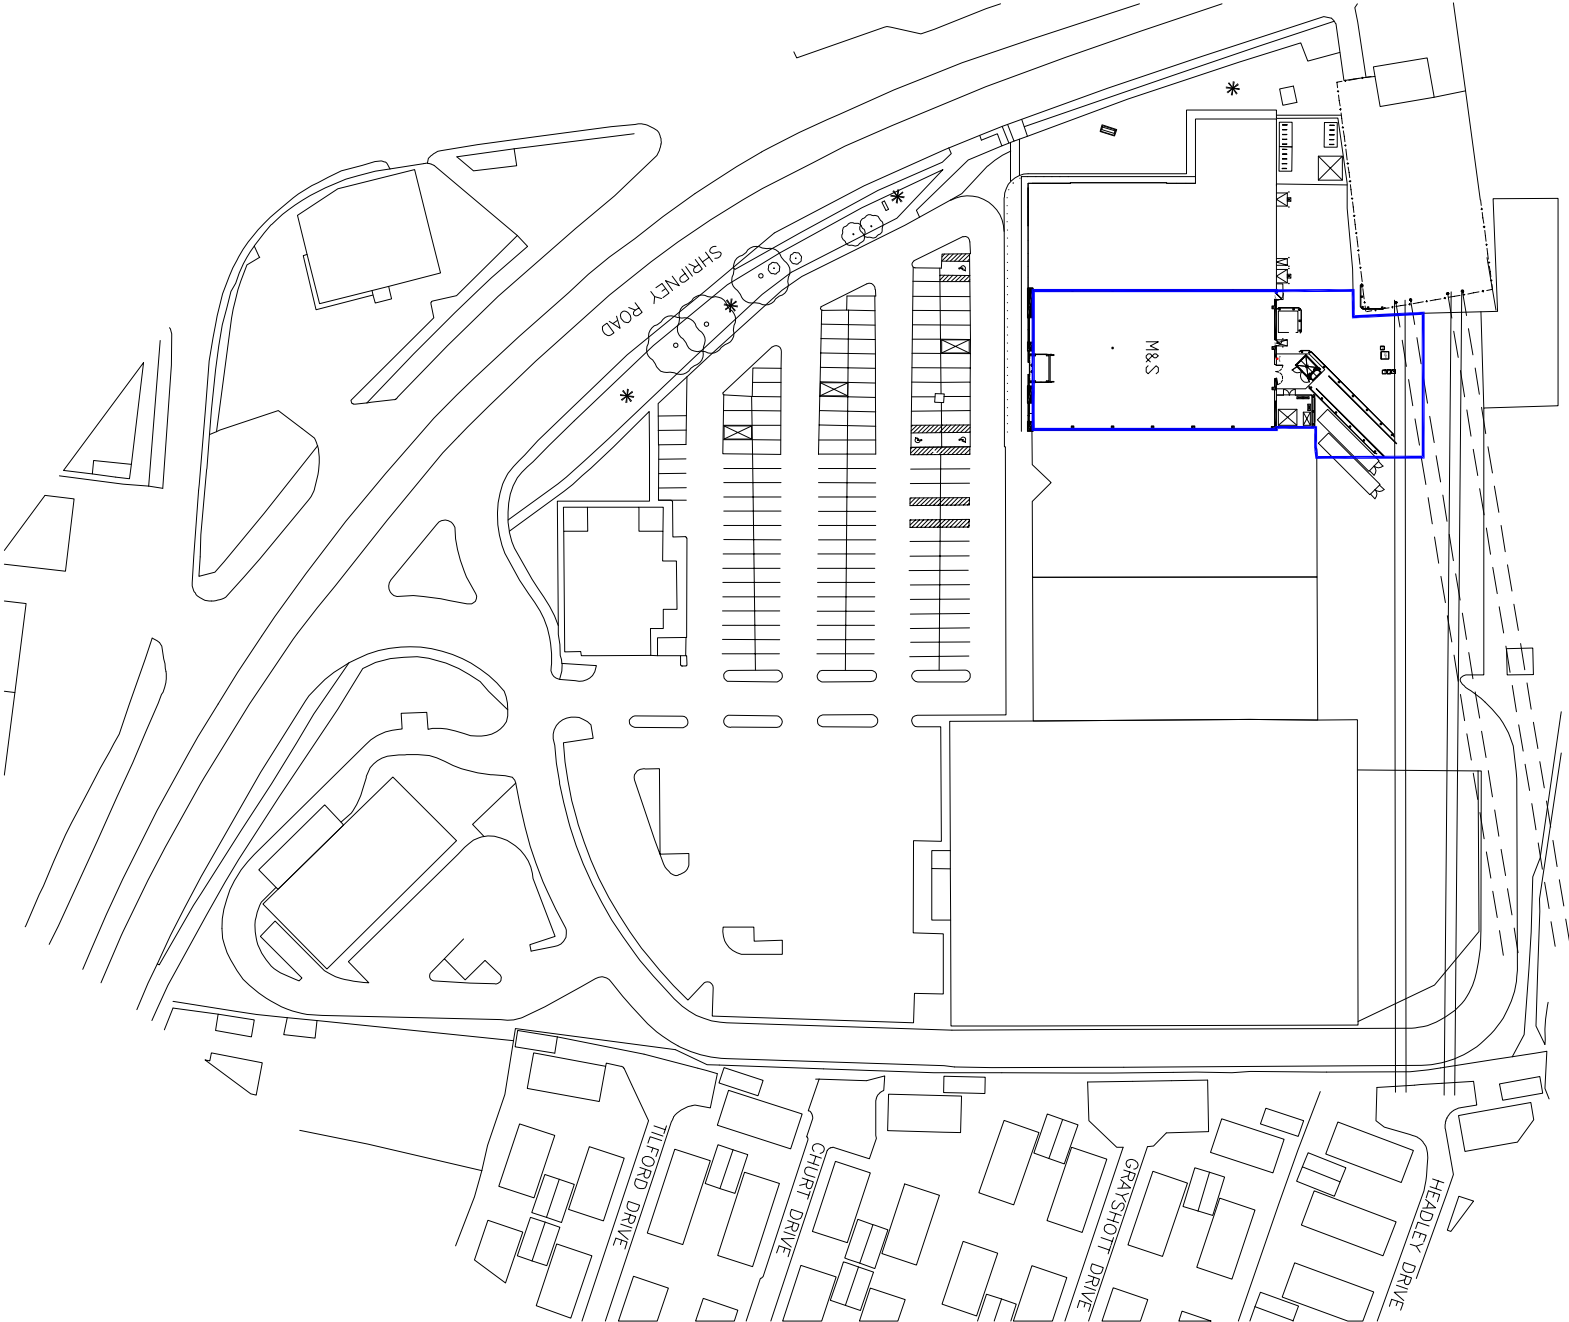


LOCATION PLAN
SCALE 1:1250

LARGE SUB-STATION AND ELECTRICAL
PILION

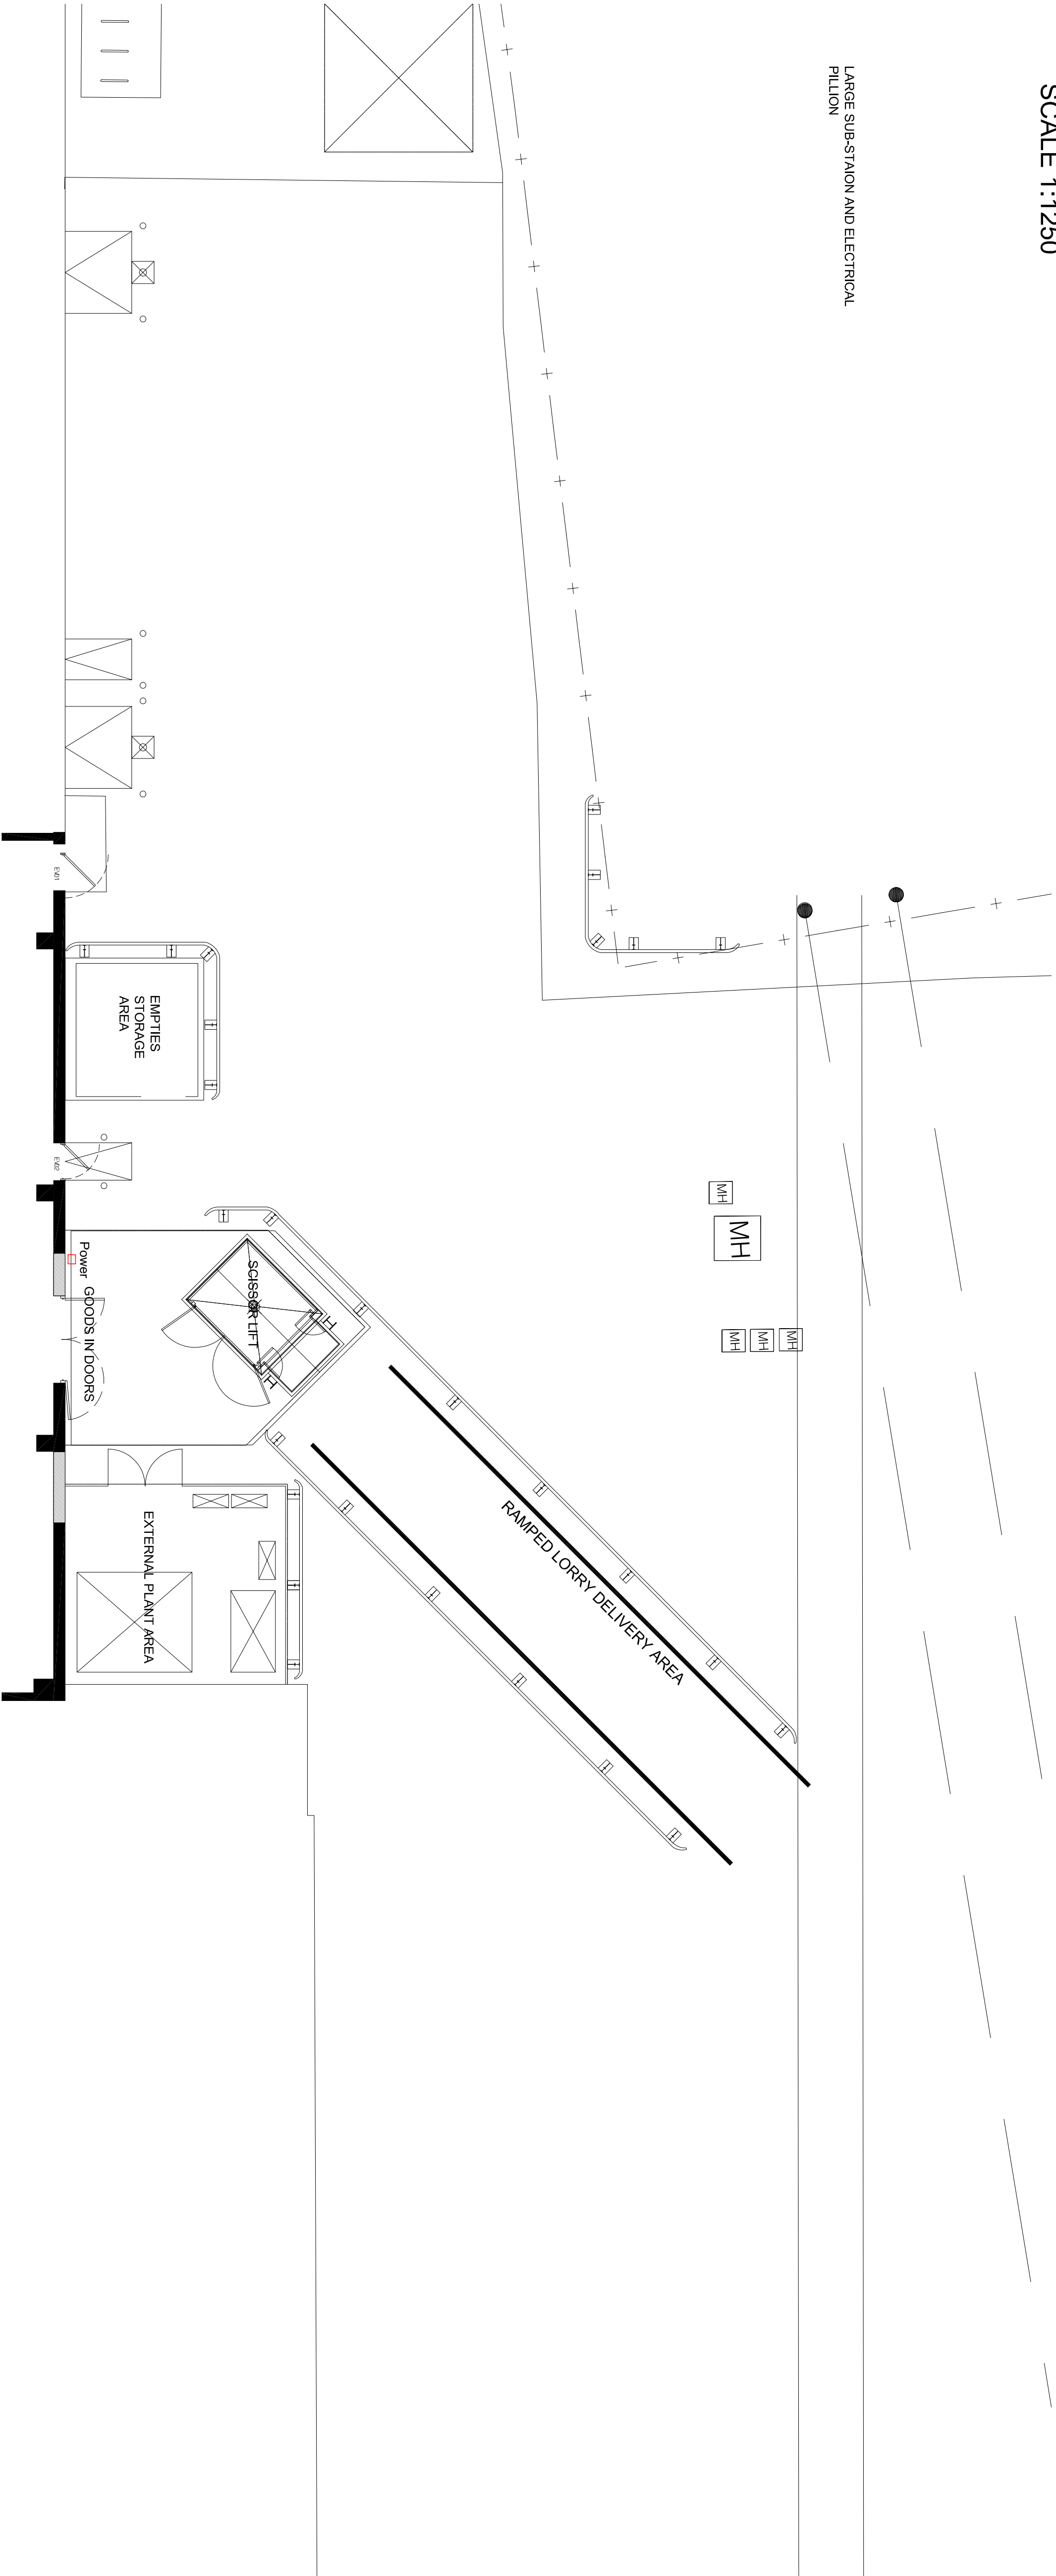

EXISTING SERVICE YARD LAYOUT PLAN
SCALE - 1:100

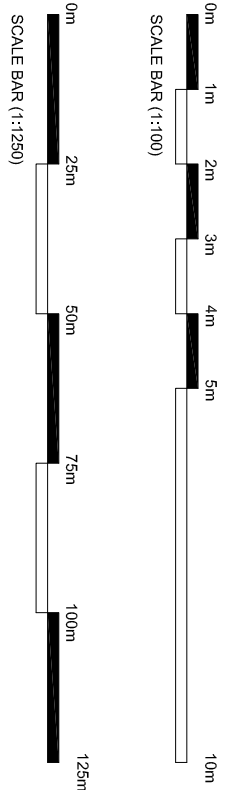

REV	DATE	DESCRIPTION	DRAWN	CHECKED
1		LOCATION FIGURE		

STORE NAME
M&S Bognor Regis SF
COUNTRY
UK

PROJECT
M&S Bognor Regis SF
Peak 2020

DRAWING
Existing Peak Containers
Plans

CONSULTANT
DarntonB3
DISCIPLINE DESCRIPTION
Architecture
CONSULTANT LOGO

darntonB3
ARCHITECTURE
The Darnton Building, New Forest Road, Lymington, Hampshire, SO41 5JL
T: 01977 661 001 | www.darntonb3.com

SCALE	PAPER SIZE	DATE	DRAWN	CHECKED
As Stated	A1	15.10.20	DH	MF

STORE NUMBER	PROJECT No	DISCIPLINE CODE	DRAWING No
1837	PEAK20	A	9001
CONSULTANT PROJECT No	STATUS	REVISION	
14612	T	00	