
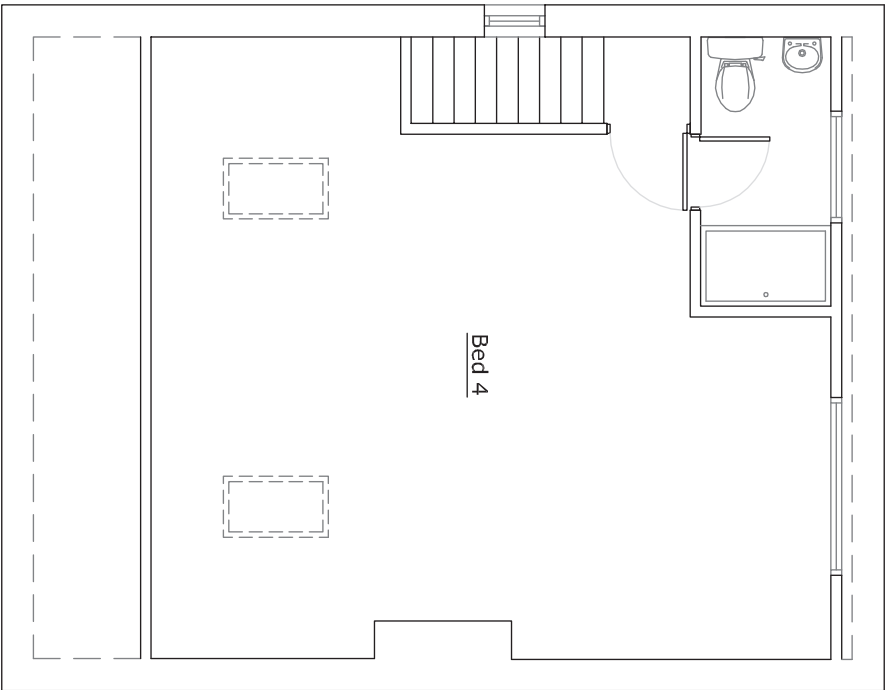


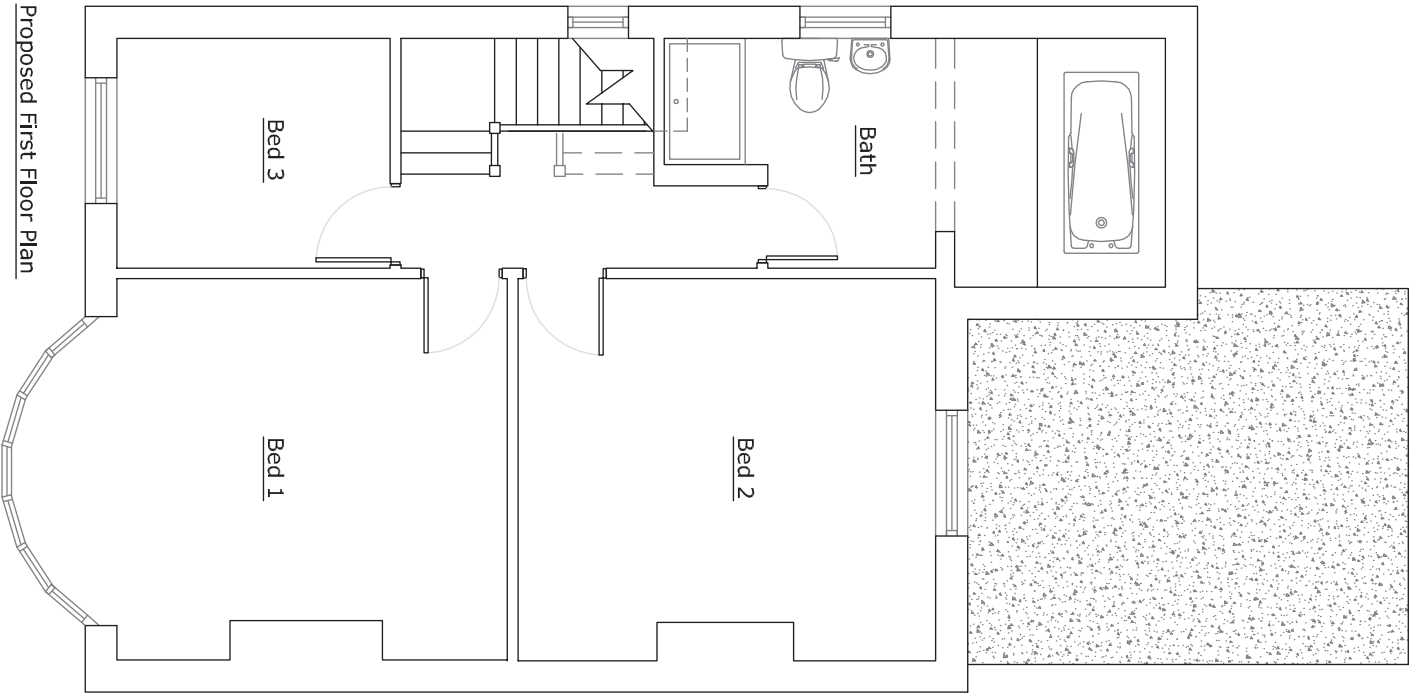

Itemref	Quantity	Title/Name, designation, material, dimension etc			Article No./Reference	Scale
Designed by JD	Checked by	Approved by - date	File name	Date November 2011	150	
66 Greencourt Drive			Proposed Loft Conversion			
			04	Edition 0	Sheet	