




TRAFFIC FLOW FIGURES

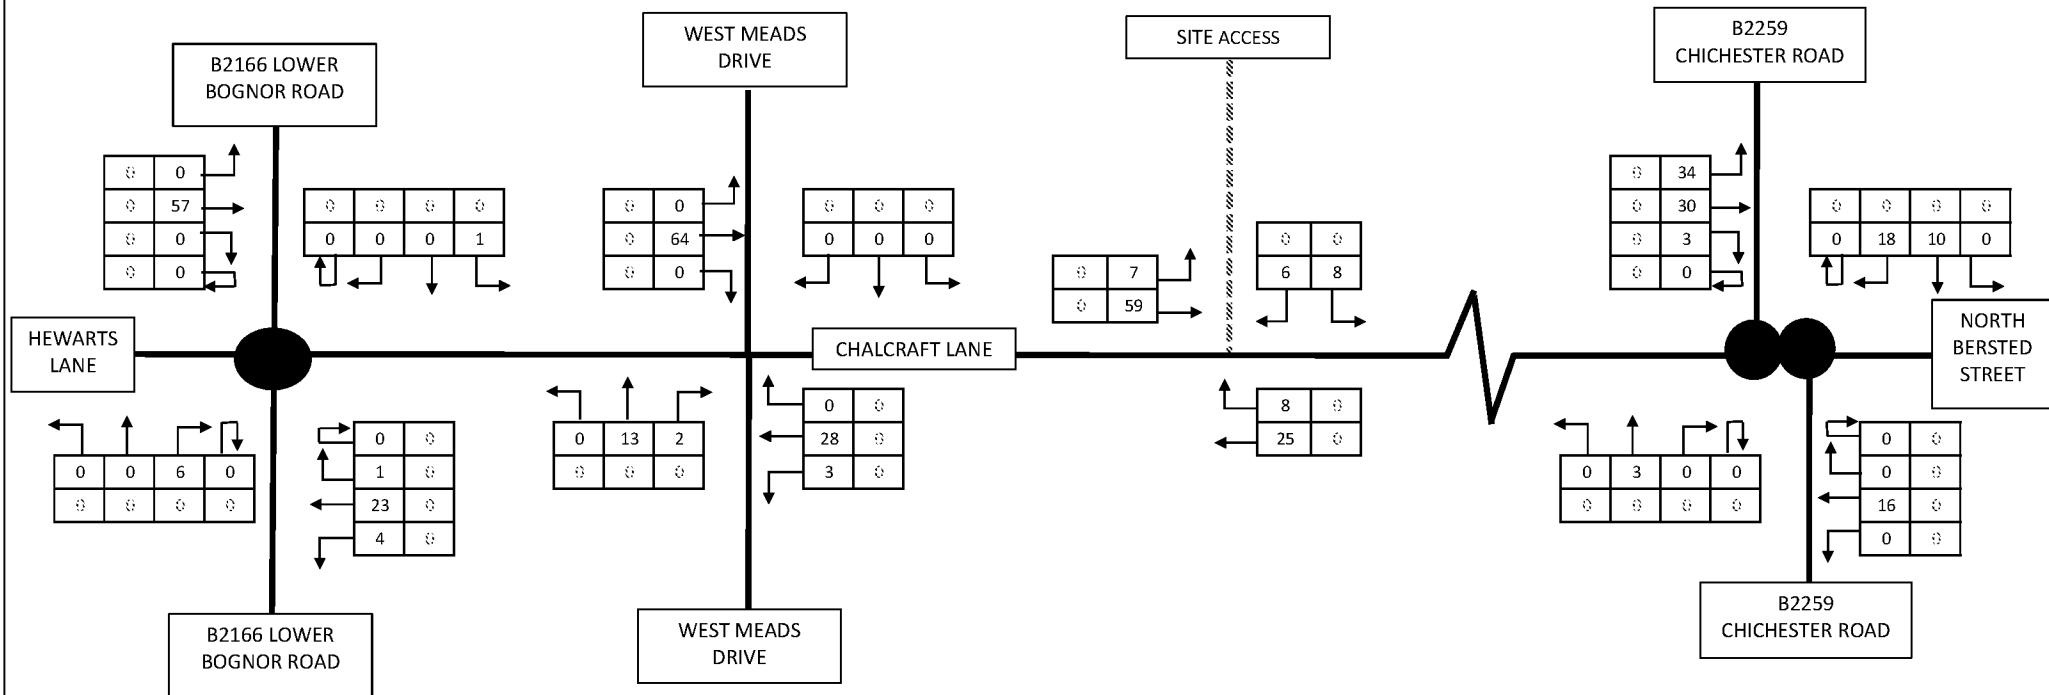


KEY 500 = TOTAL VEHICLES 25 = HGVs		Grove House, Lutyens Close, Chineham Court, Basingstoke, RG24 8AG Tel: 01256 338640 www.i-transport.co.uk
	CHALCRAFT LANE, NORTH BERSTED	
	Figure TF3	
	Committed Development Traffic AM Peak	

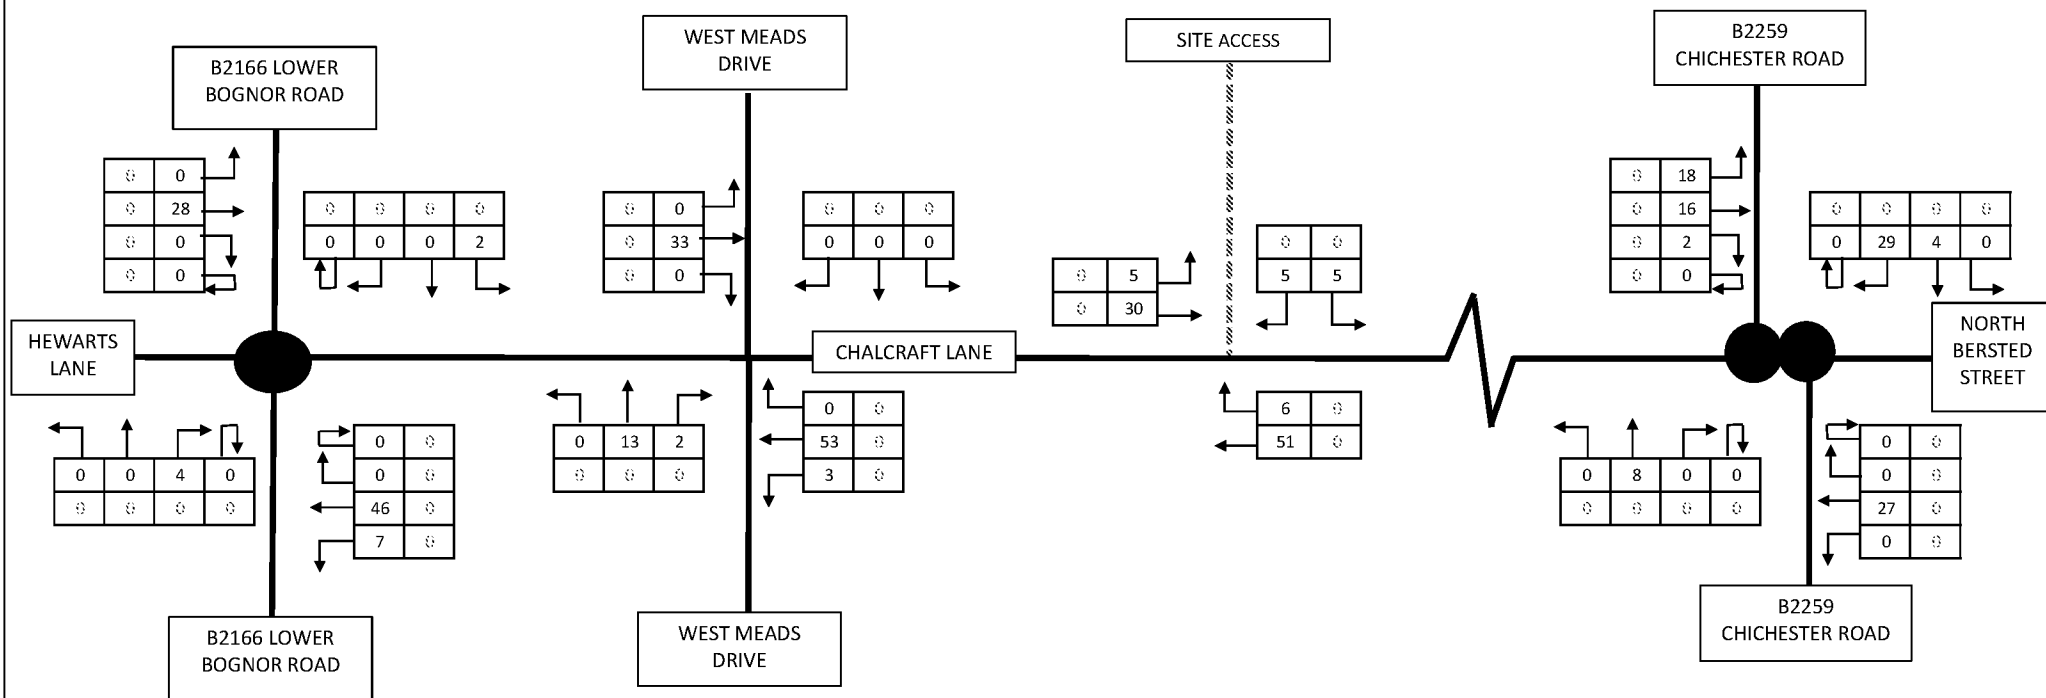

KEY 500 = TOTAL VEHICLES 25 = HGVs		Grove House, Lutyens Close, Chineham Court, Basingstoke, RG24 8AG Tel: 01256 338640 www.i-transport.co.uk
	CHALCRAFT LANE, NORTH BERSTED	
	Figure TF4	
	Committed Development Traffic PM Peak	

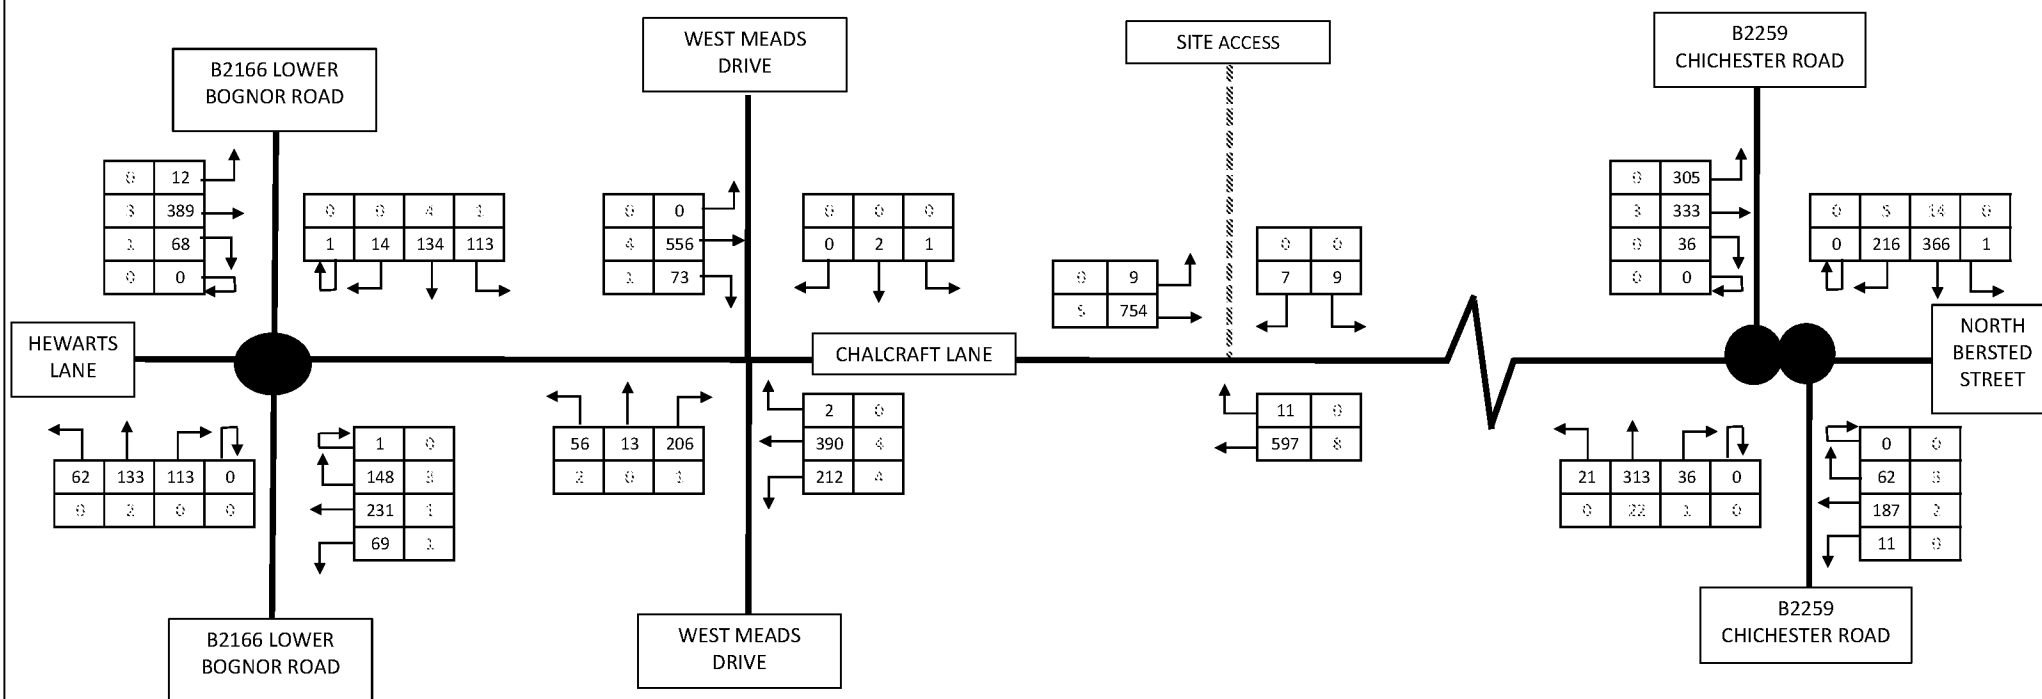

KEY 500 = TOTAL VEHICLES 25 = HGVs		Grove House, Lutyens Close, Chineham Court, Basingstoke, RG24 8AG Tel: 01256 338640 www.i-transport.co.uk
	CHALCRAFT LANE, NORTH BERSTED	
	Figure TF5	
	2023 "without development" Traffic Flows - AM Peak Hour	

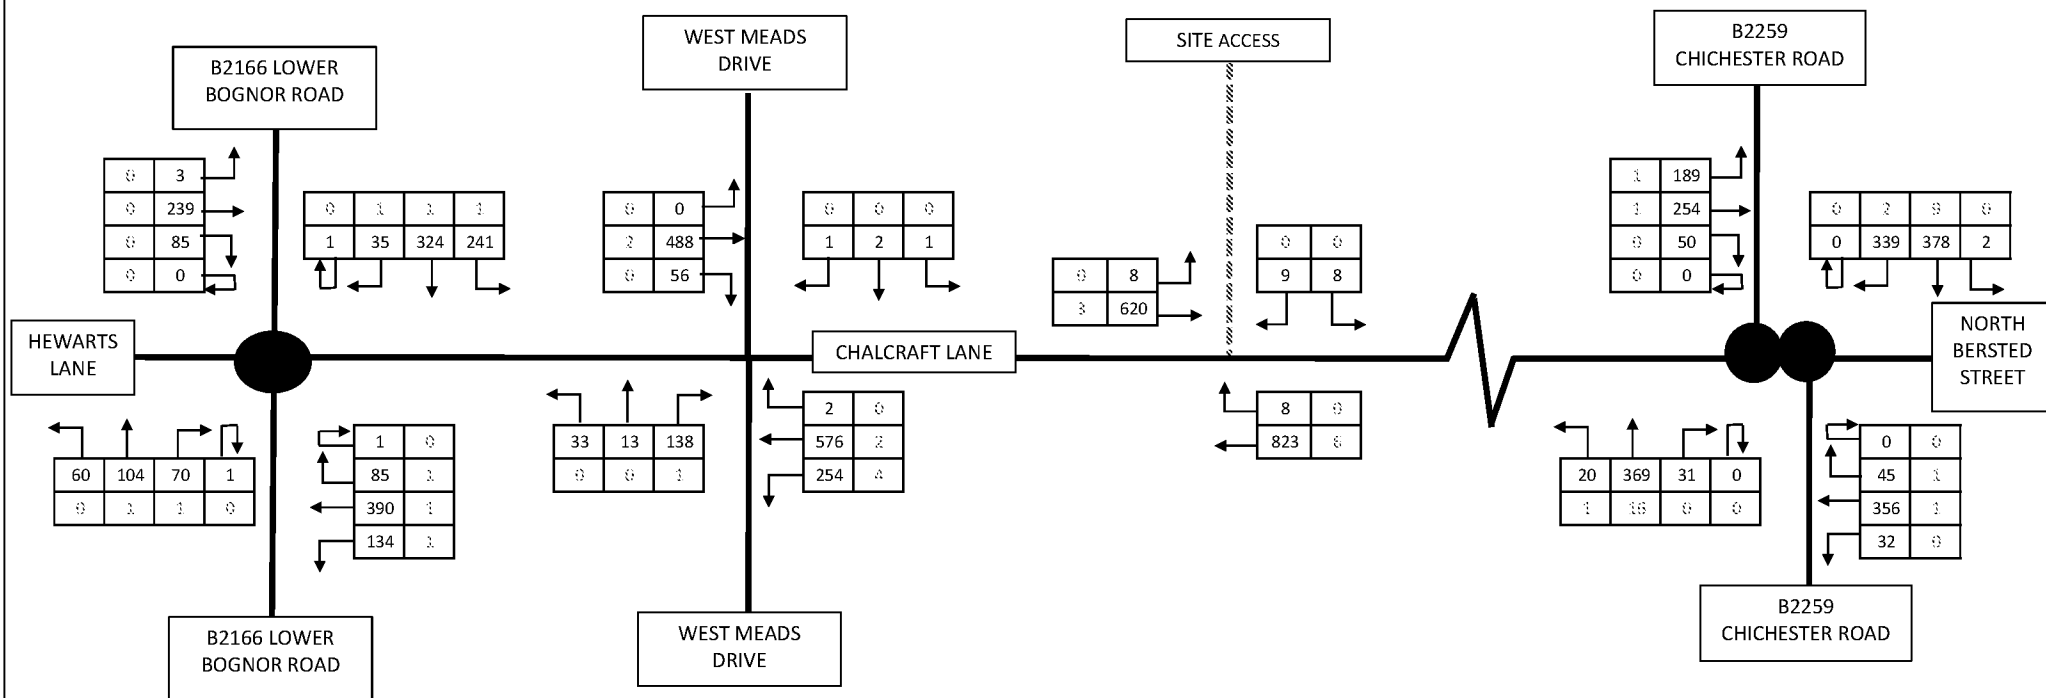

KEY

 = TOTAL VEHICLES

 = HGVs





Grove House, Lutyens Close,
Chineham Court, Basingstoke,
RG24 8AG
Tel: 01256 338640
www.i-transport.co.uk


CHALCRAFT LANE, NORTH BERSTED


Figure TF6


2023 "without development" Traffic Flows - PM Peak Hour

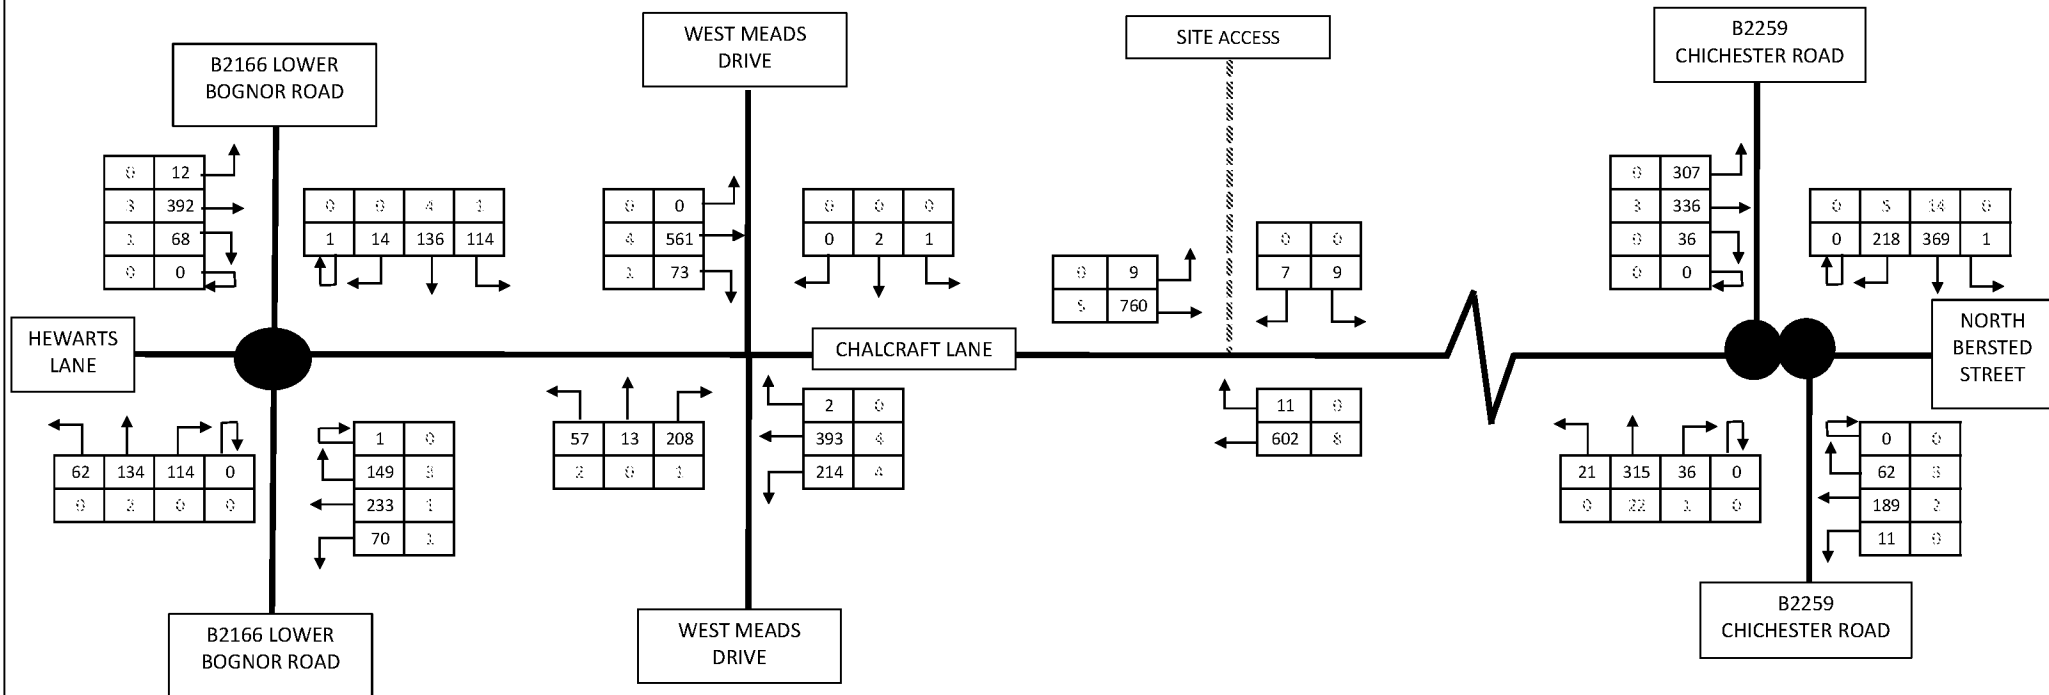

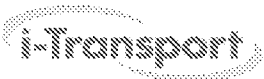
KEY 500 = TOTAL VEHICLES 25 = HGVs		Grove House, Lutyens Close, Chineham Court, Basingstoke, RG24 8AG Tel: 01256 338640 www.i-transport.co.uk
	CHALCRAFT LANE, NORTH BERSTED	
	Figure TF7	
	2025 "without development" Traffic Flows - AM Peak Hour	

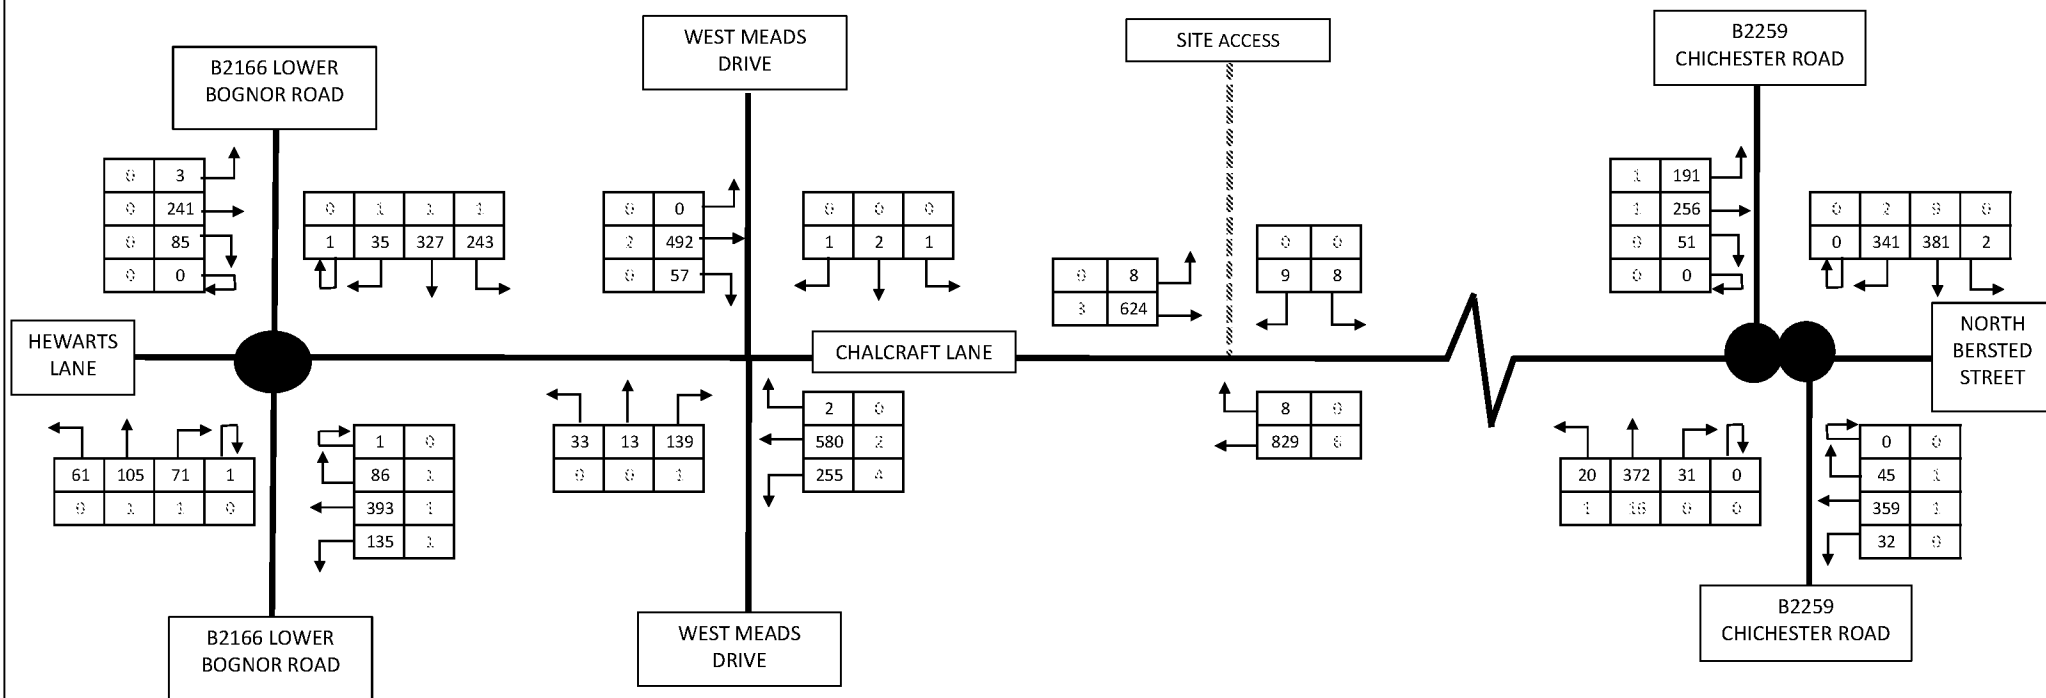

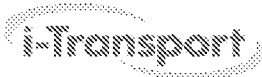KEY 500 = TOTAL VEHICLES 25 = HGVs		Grove House, Lutyens Close, Chineham Court, Basingstoke, RG24 8AG Tel: 01256 338640 www.i-transport.co.uk
	CHALCRAFT LANE, NORTH BERSTED	
	Figure TF8	
	2025 "without development" Traffic Flows - PM Peak Hour	

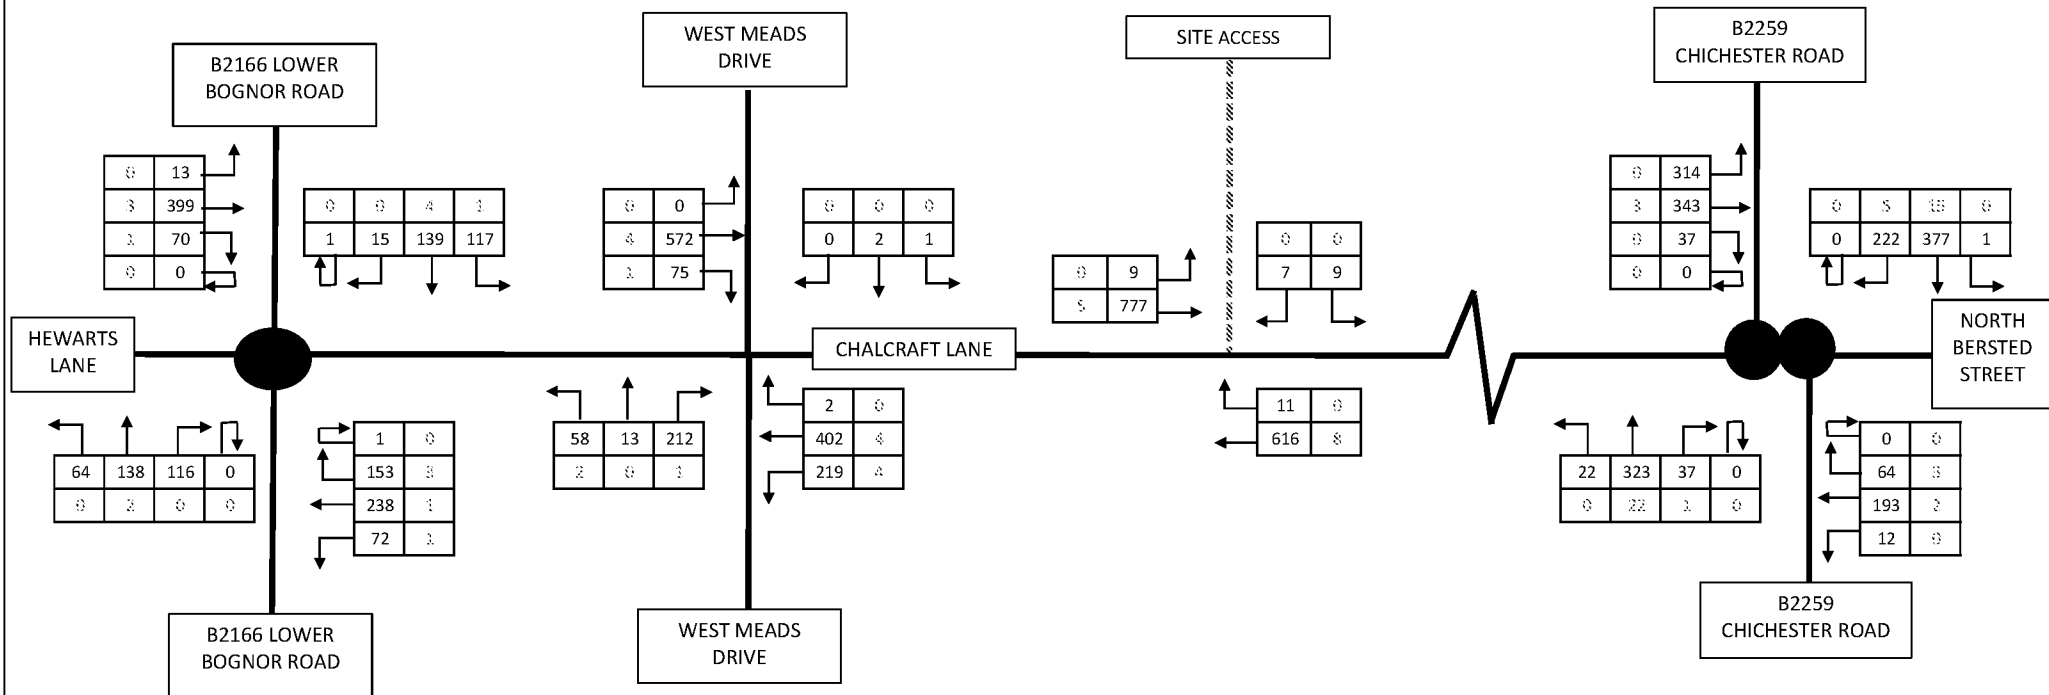

KEY 500 = TOTAL VEHICLES 25 = HGVs		Grove House, Lutyens Close, Chineham Court, Basingstoke, RG24 8AG Tel: 01256 338640 www.i-transport.co.uk
	CHALCRAFT LANE, NORTH BERSTED	
	Figure TF9	
	2031 "without development" Traffic Flows - AM Peak Hour	

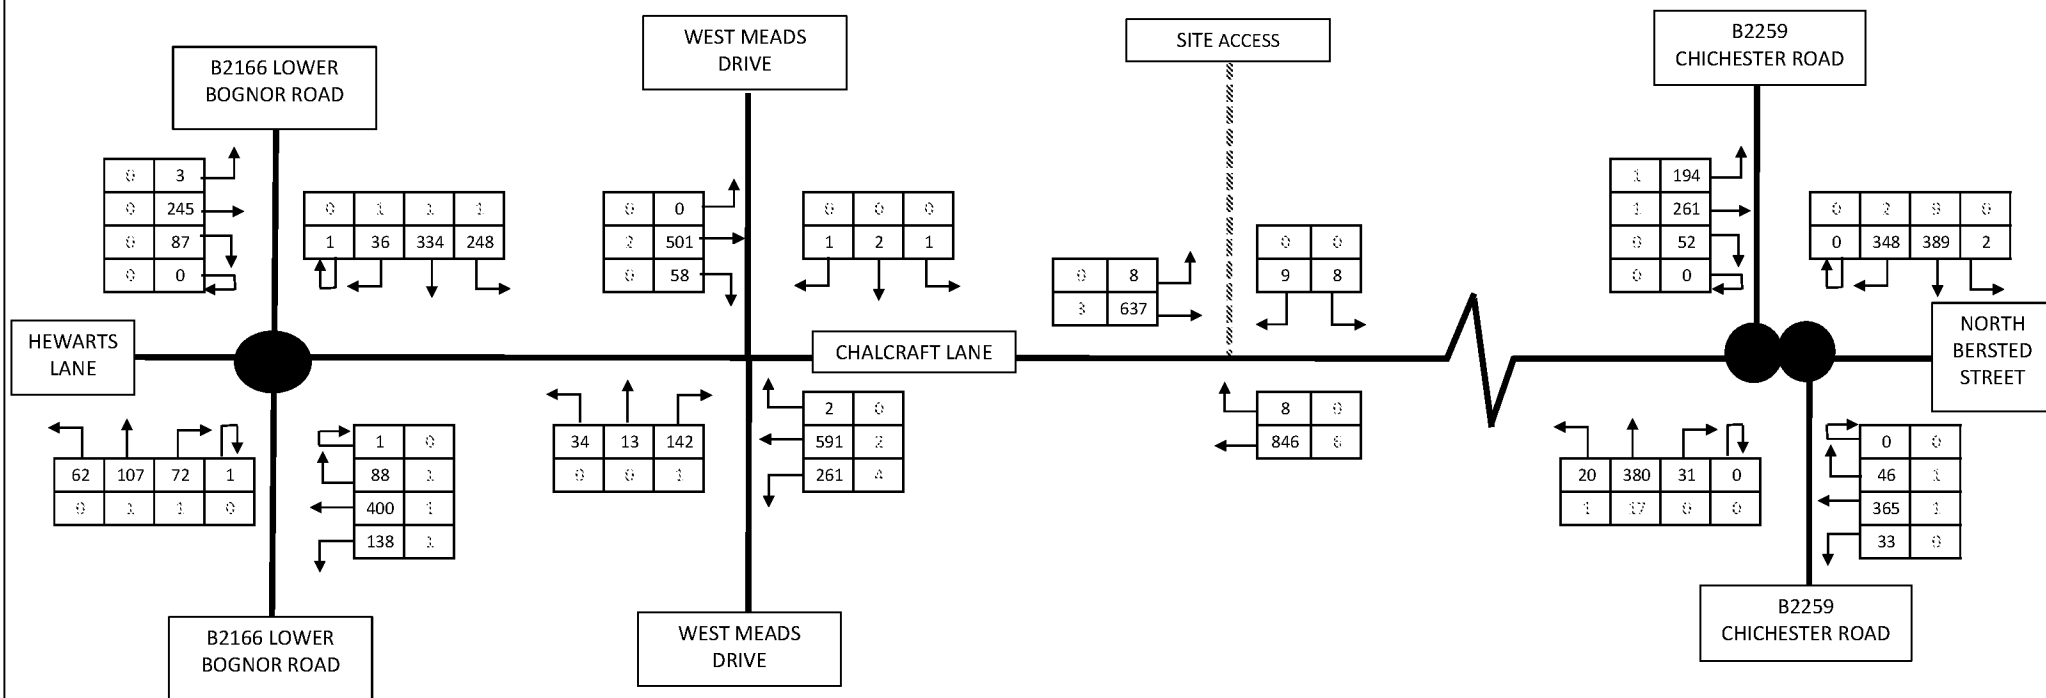

KEY 500 = TOTAL VEHICLES 25 = HGVs		Grove House, Lutyens Close, Chineham Court, Basingstoke, RG24 8AG Tel: 01256 338640 www.i-transport.co.uk
	CHALCRAFT LANE, NORTH BERSTED	
	Figure TF10	
	2031 "without development" Traffic Flows - PM Peak Hour	