




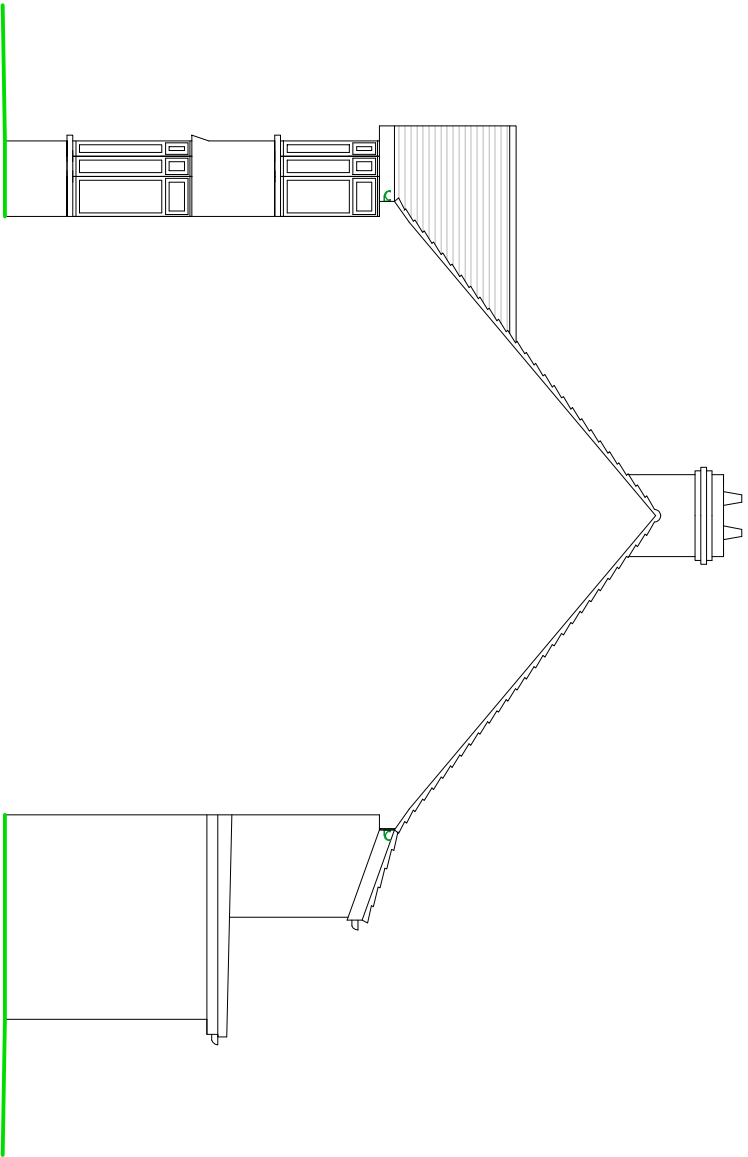


SIDE ELEVATION

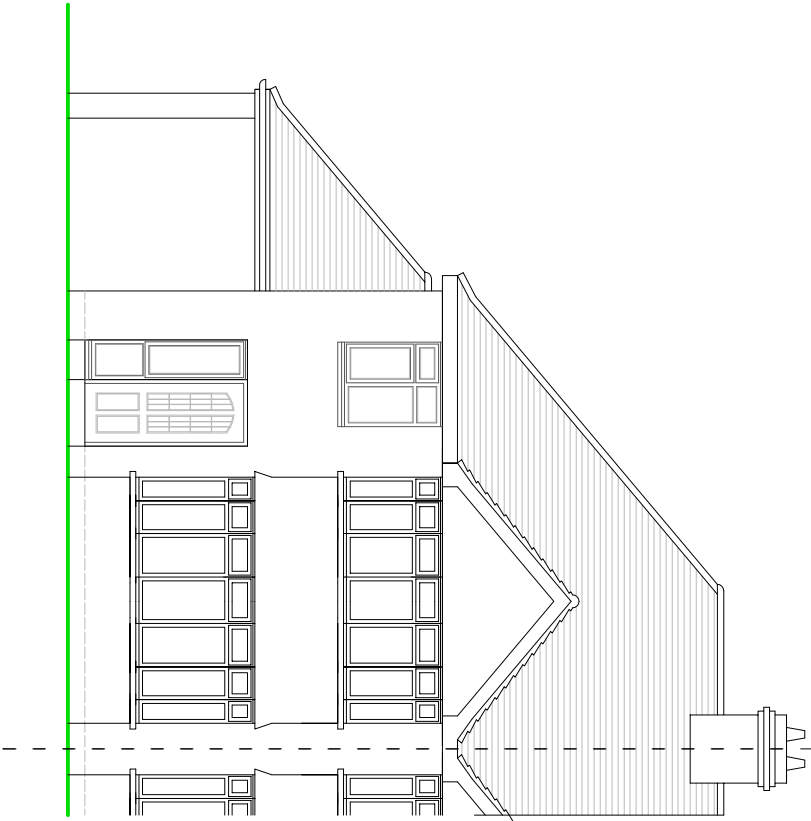

FRONT ELEVATION

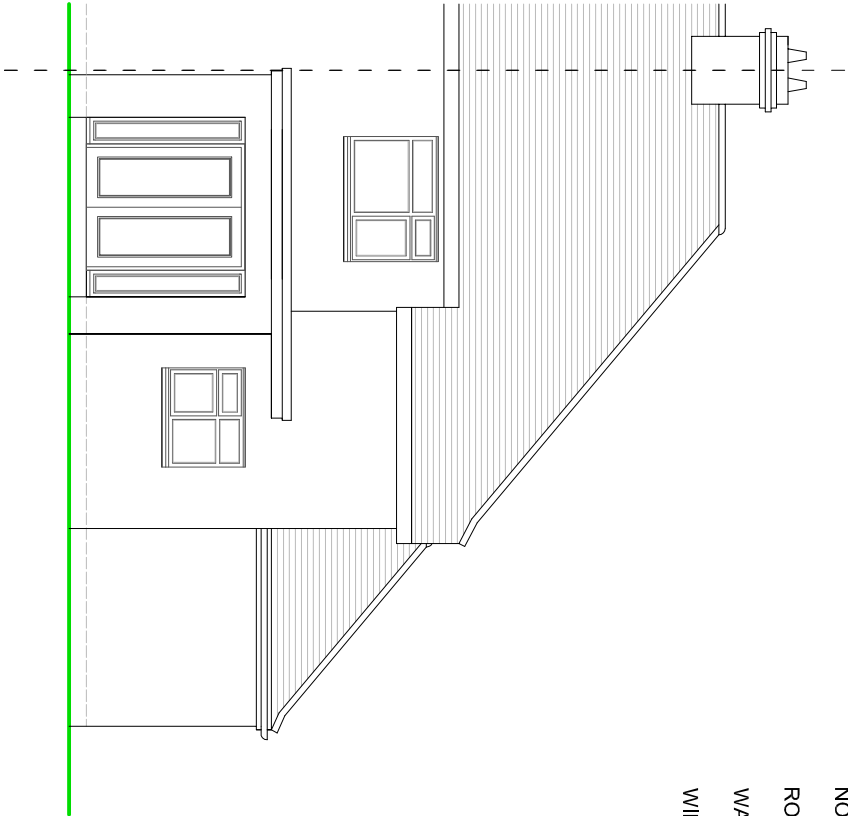


REAR ELEVATION

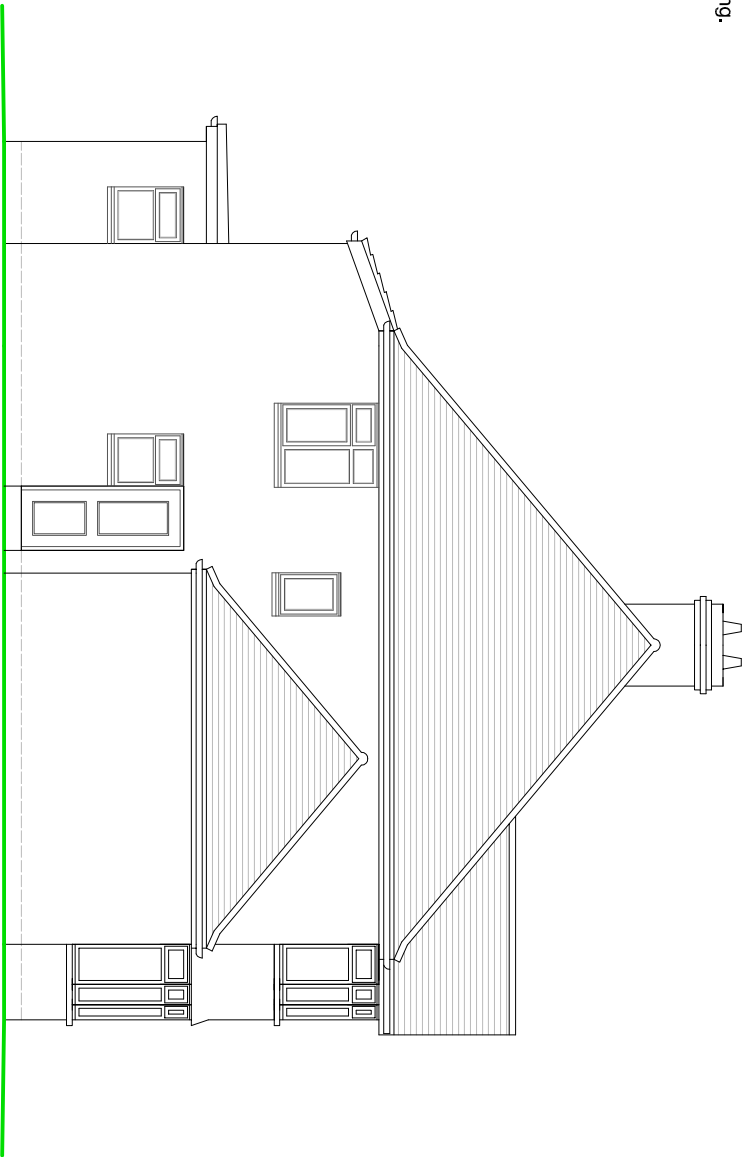

SIDE ELEVATION

NOTES

- ROOF - Plain concrete tiles to pitched roof, felted flat roof covering.
- WALLS - Mixture of painted render and face brickwork.
- WINDOWS/DOORS - White framed PVC double glazed units.

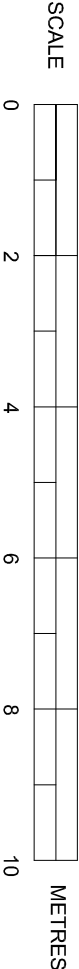

EXISTING ELEVATIONS

Scale 1:100 on A3

SUSSEX BUILDING CONSULTANCY LIMITED

37 CENTRAL AVENUE,
BOGNOR REGIS, WEST SUSSEX.

SCALE - 1/100 REV - DATE - 17/09/2021

LABC

partner

3 NORTHCOTE ROAD
BOGNOR REGIS
PO21 1LE

TEL - (01243) 861379