



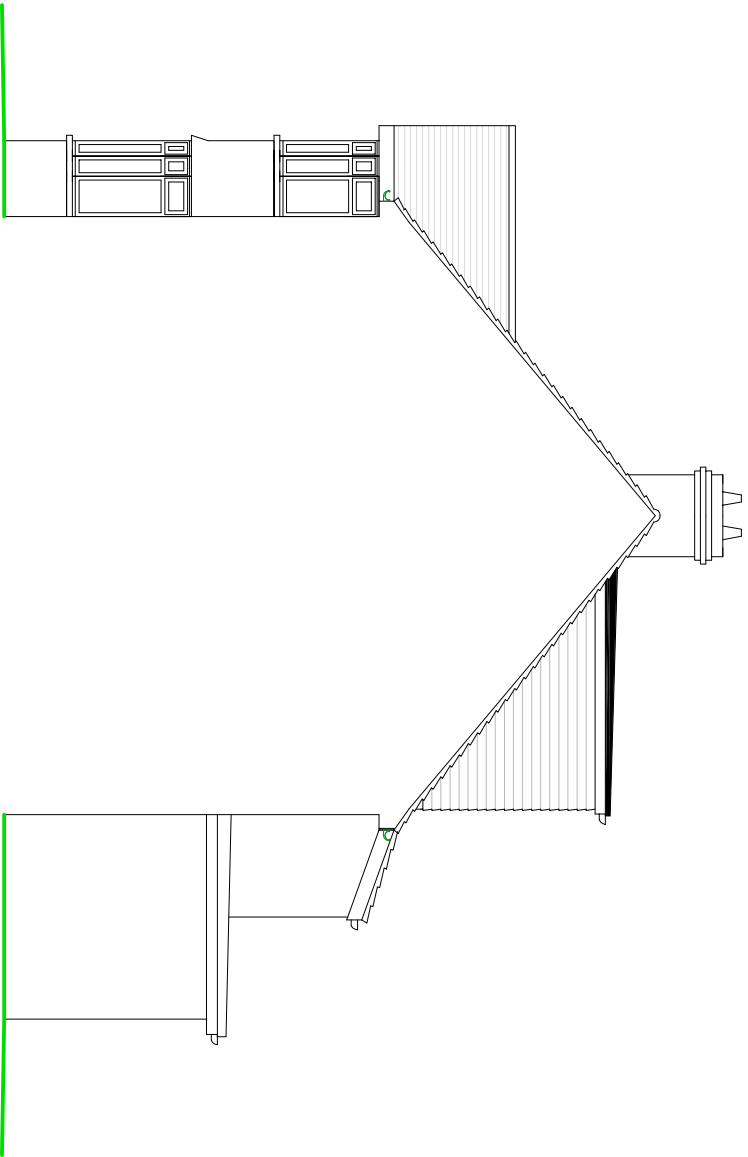


SIDE ELEVATION

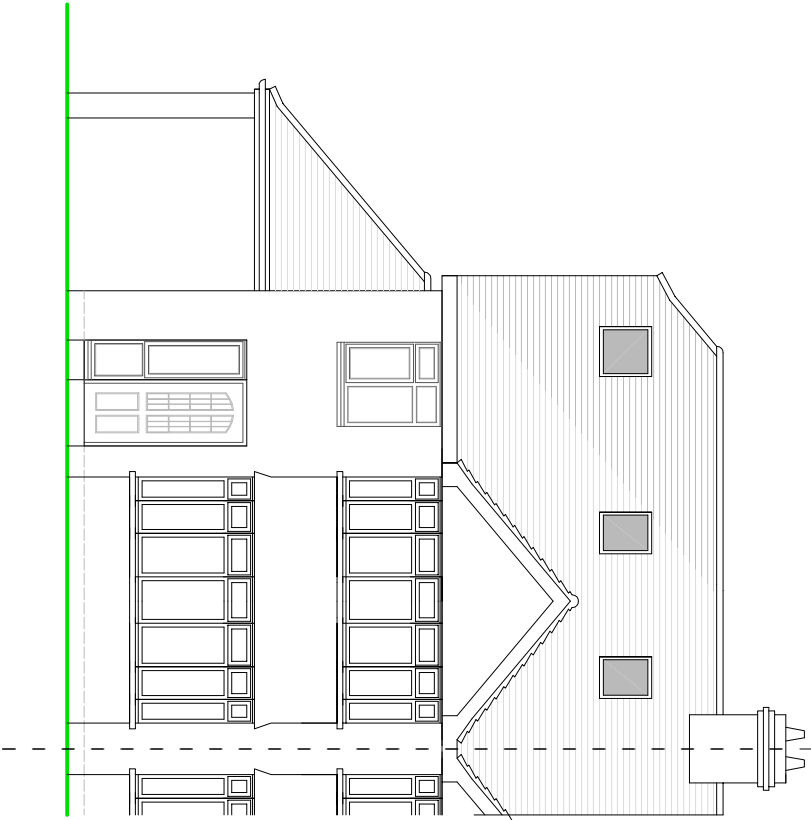


FRONT ELEVATION

NOTES

- ROOF - Plain concrete tiles to pitched roof to match, GRP flat roof covering.
- WALLS - Plain tile hanging or cement based 'New England' style boarding to dormer cheeks and gable end.
- WINDOWS/DOORS - White framed PVC double glazed units.

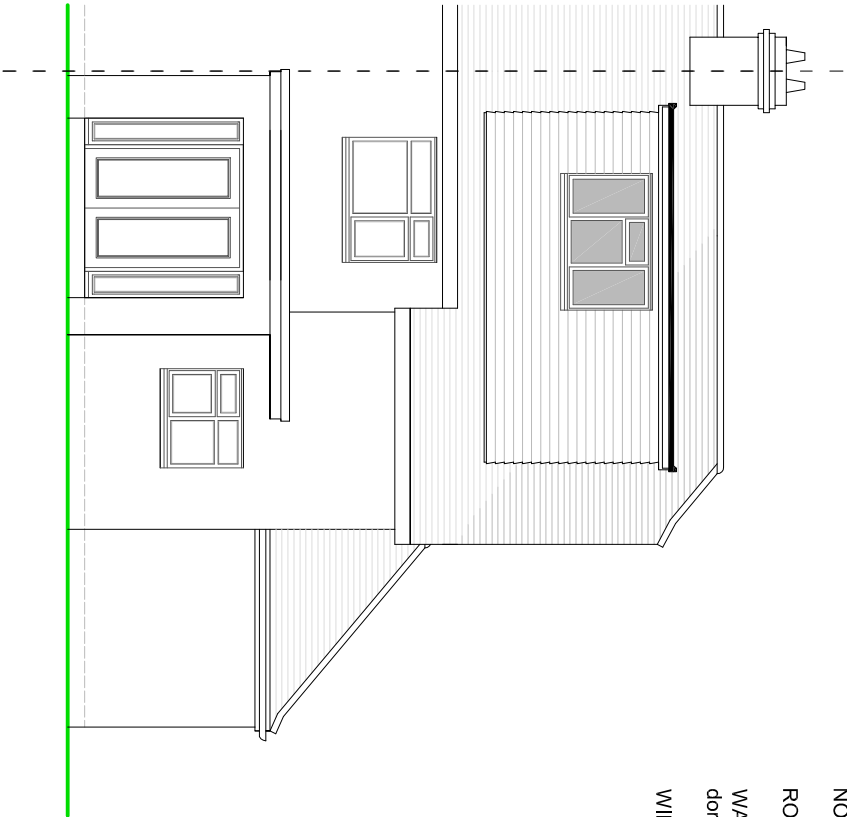

REAR ELEVATION

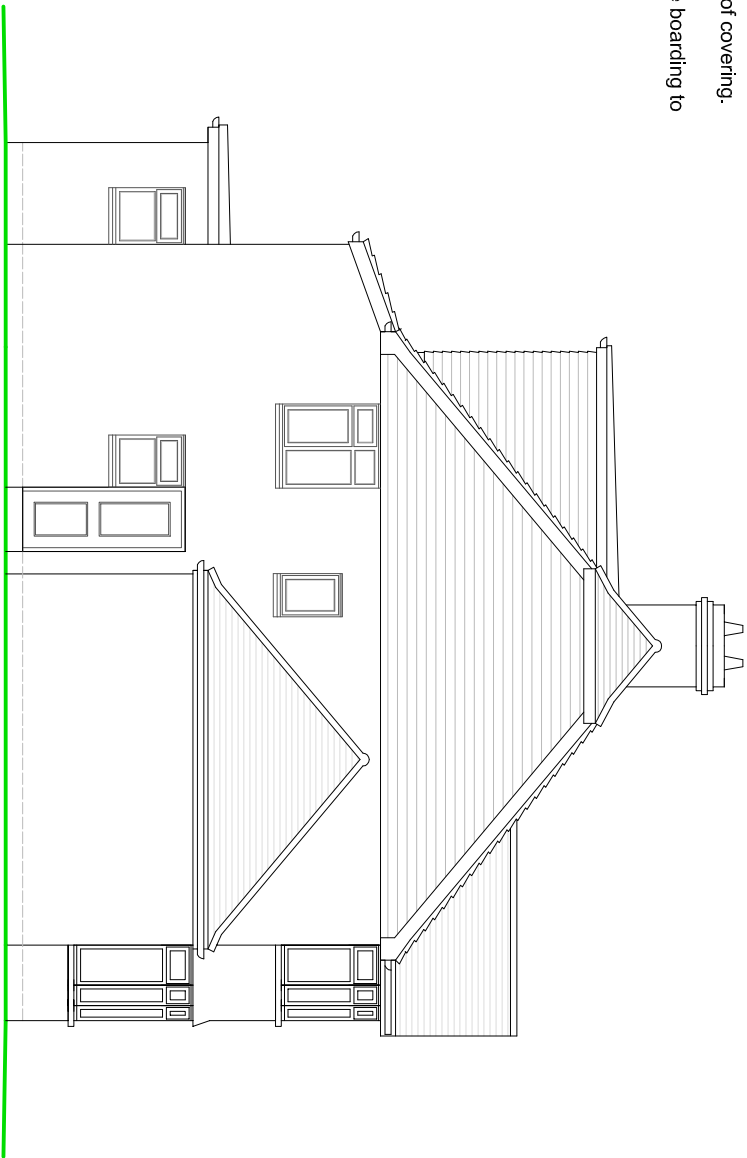

SIDE ELEVATION



PROPOSED ELEVATIONS

Scale 1:100 on A3

SUSSEX BUILDING CONSULTANCY LIMITED

37 CENTRAL AVENUE,
BOGNOR REGIS, WEST SUSSEX.

SCALE - 1/100 REV - DATE - 07/10/2021

LABC

3 NORTHCOTE ROAD
POWELL ROAD
TEL - (01243) 886579