


Lombardy poplars planted within neighbouring caravan site have been heavily pollarded
They have a broadly uniform diameter approximately 300 mm. The typical root protection area is therefore 7.2M diameter for these trees. Prunus pissadii, and laurocerasus have a smaller girth, and whilst closer to the boundary, the RPA for the adjoining Populus trees encompasses the RPA for these trees also

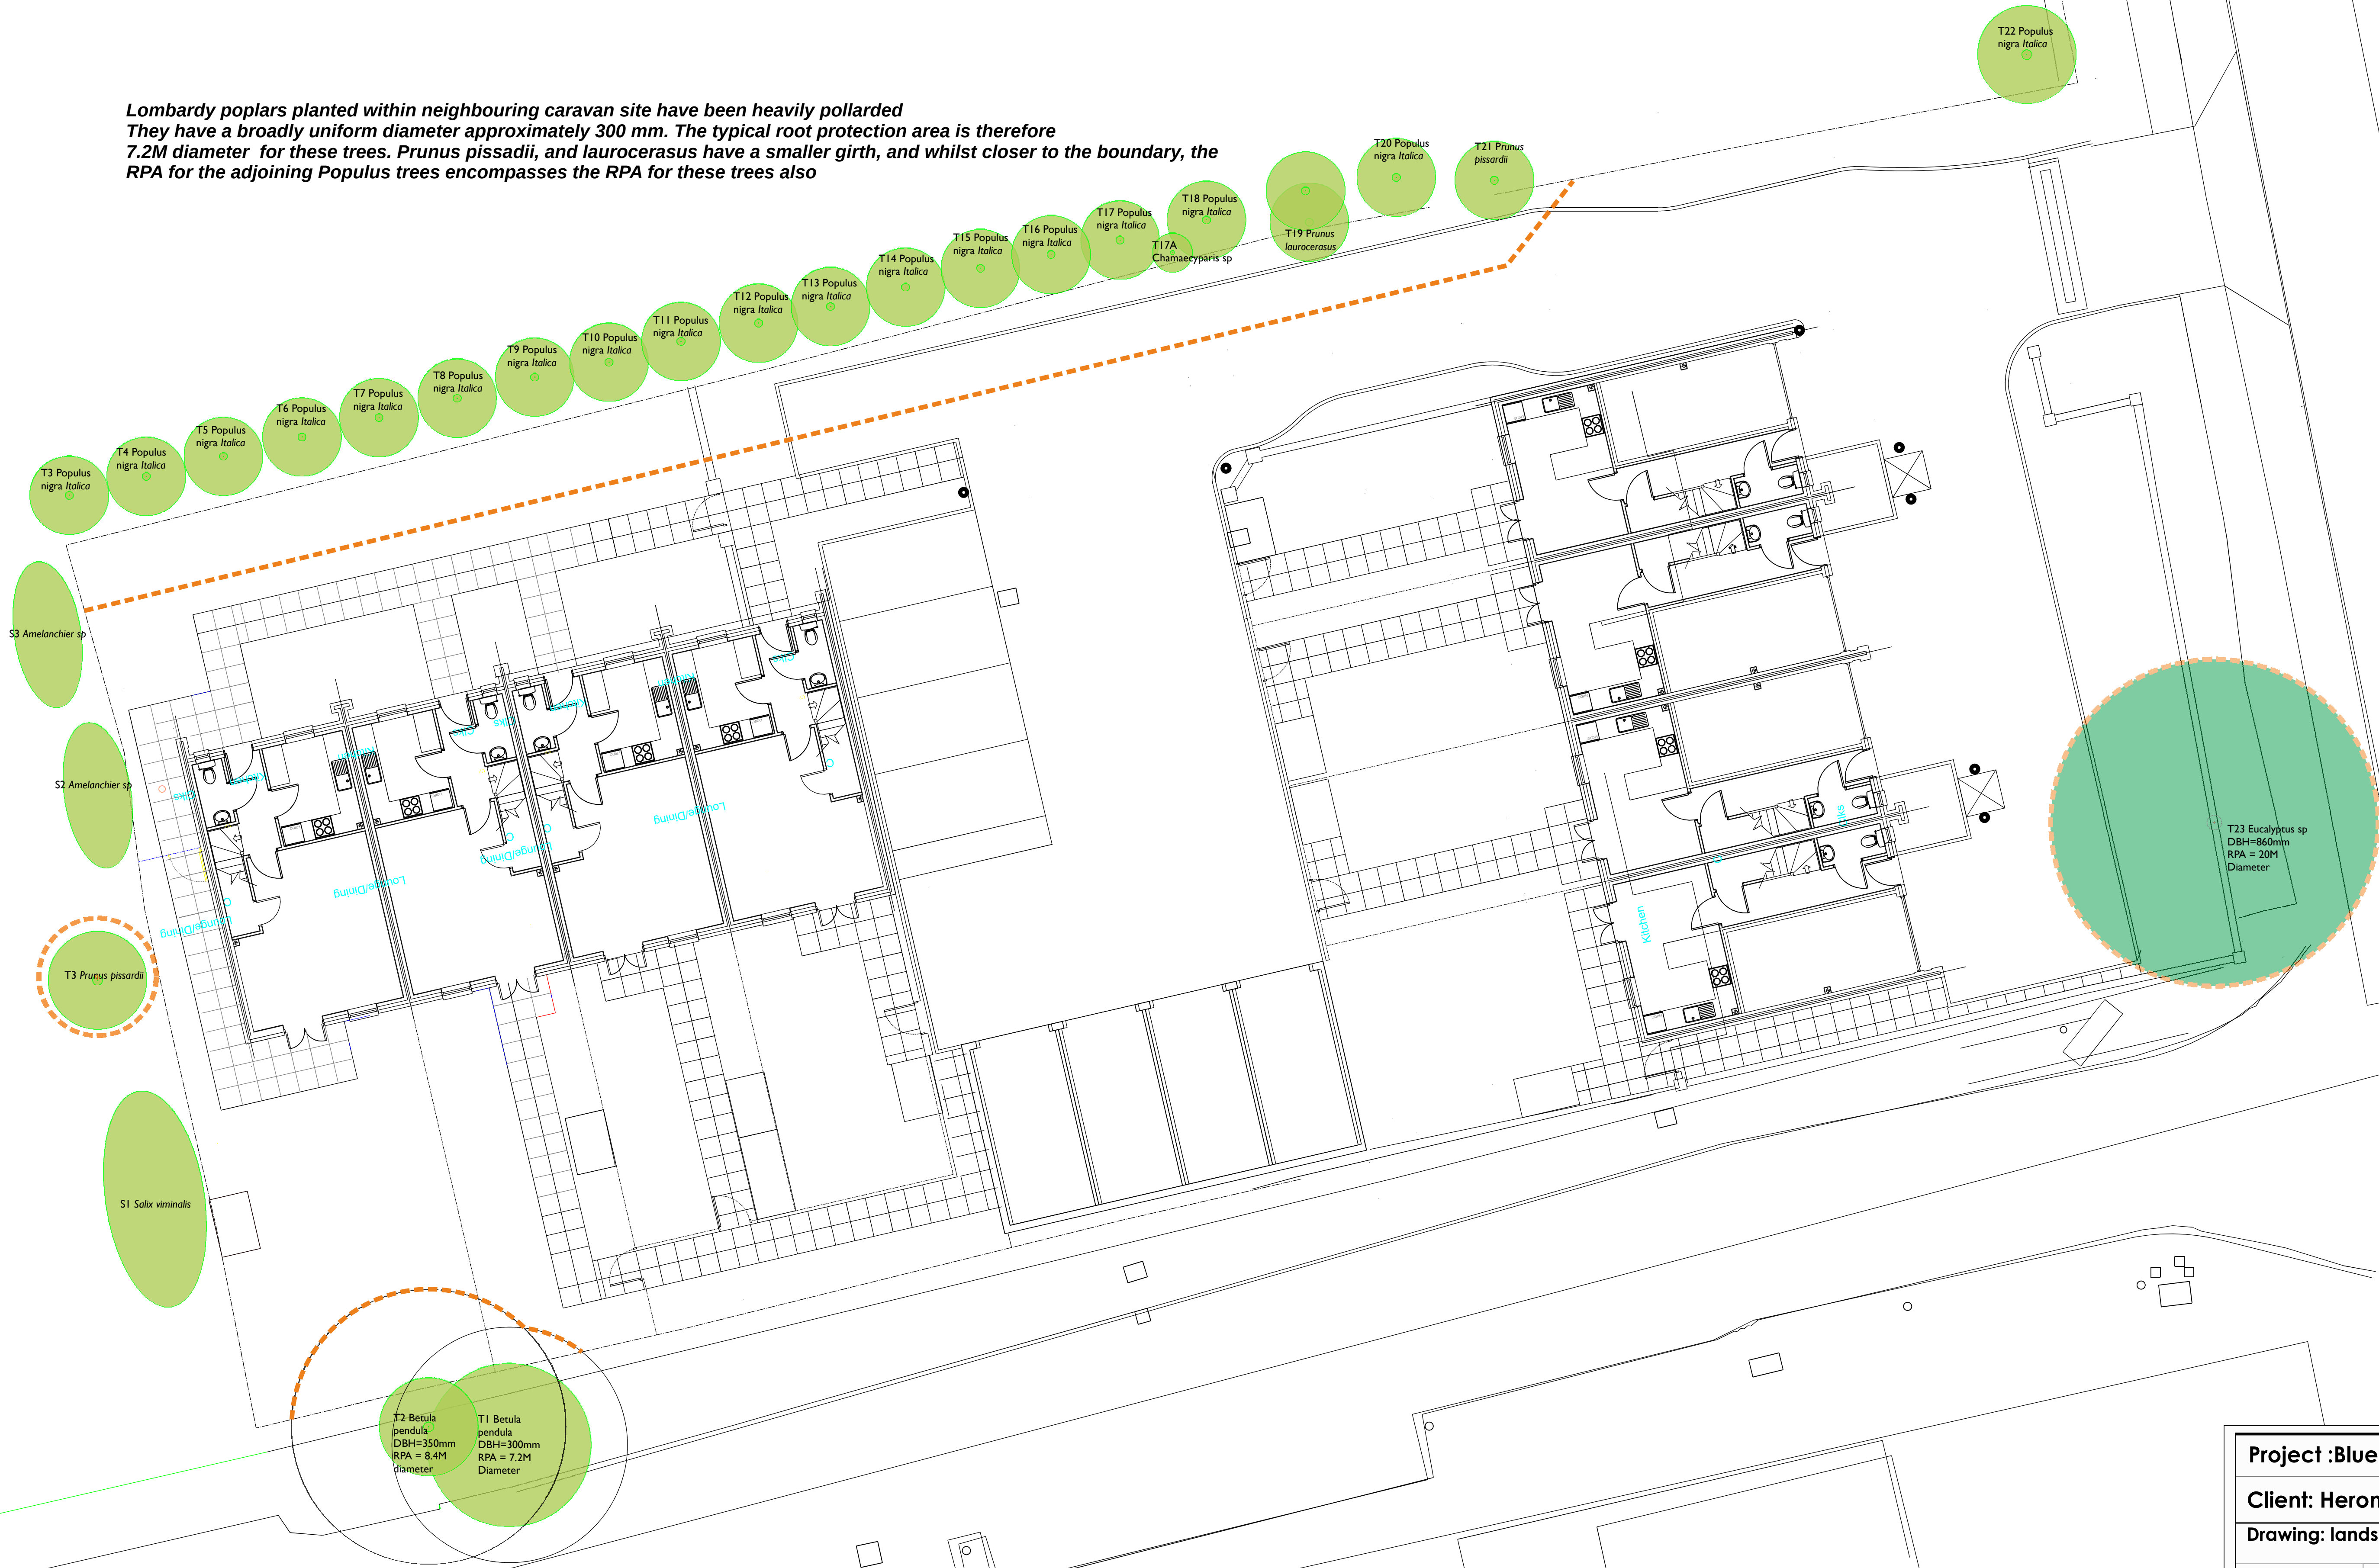

Key to symbols

- T25 Tree on site to be protected & retained
- Neighbouring tree to be protected during development
- Tree protection fencing in accordance with BS 5837 2012

Project :Blue Haze Shripney Road Bognor

Client: Herongate Homes

Drawing: landscape proposals: tree protection

Scale: 1 : 100 at A1	Drawing no 248-01-01	Drawn: Checked DH DH
--------------------------------	--------------------------------	--------------------------------

Date : 29th November 2014
David Hares Landscape Architecture
4 Northgate Chichester West Sussex PO19 1BA
Telephone 01243 850031
email:david@hareslandscape.co.uk
Web www.hareslandscape.co.uk

