
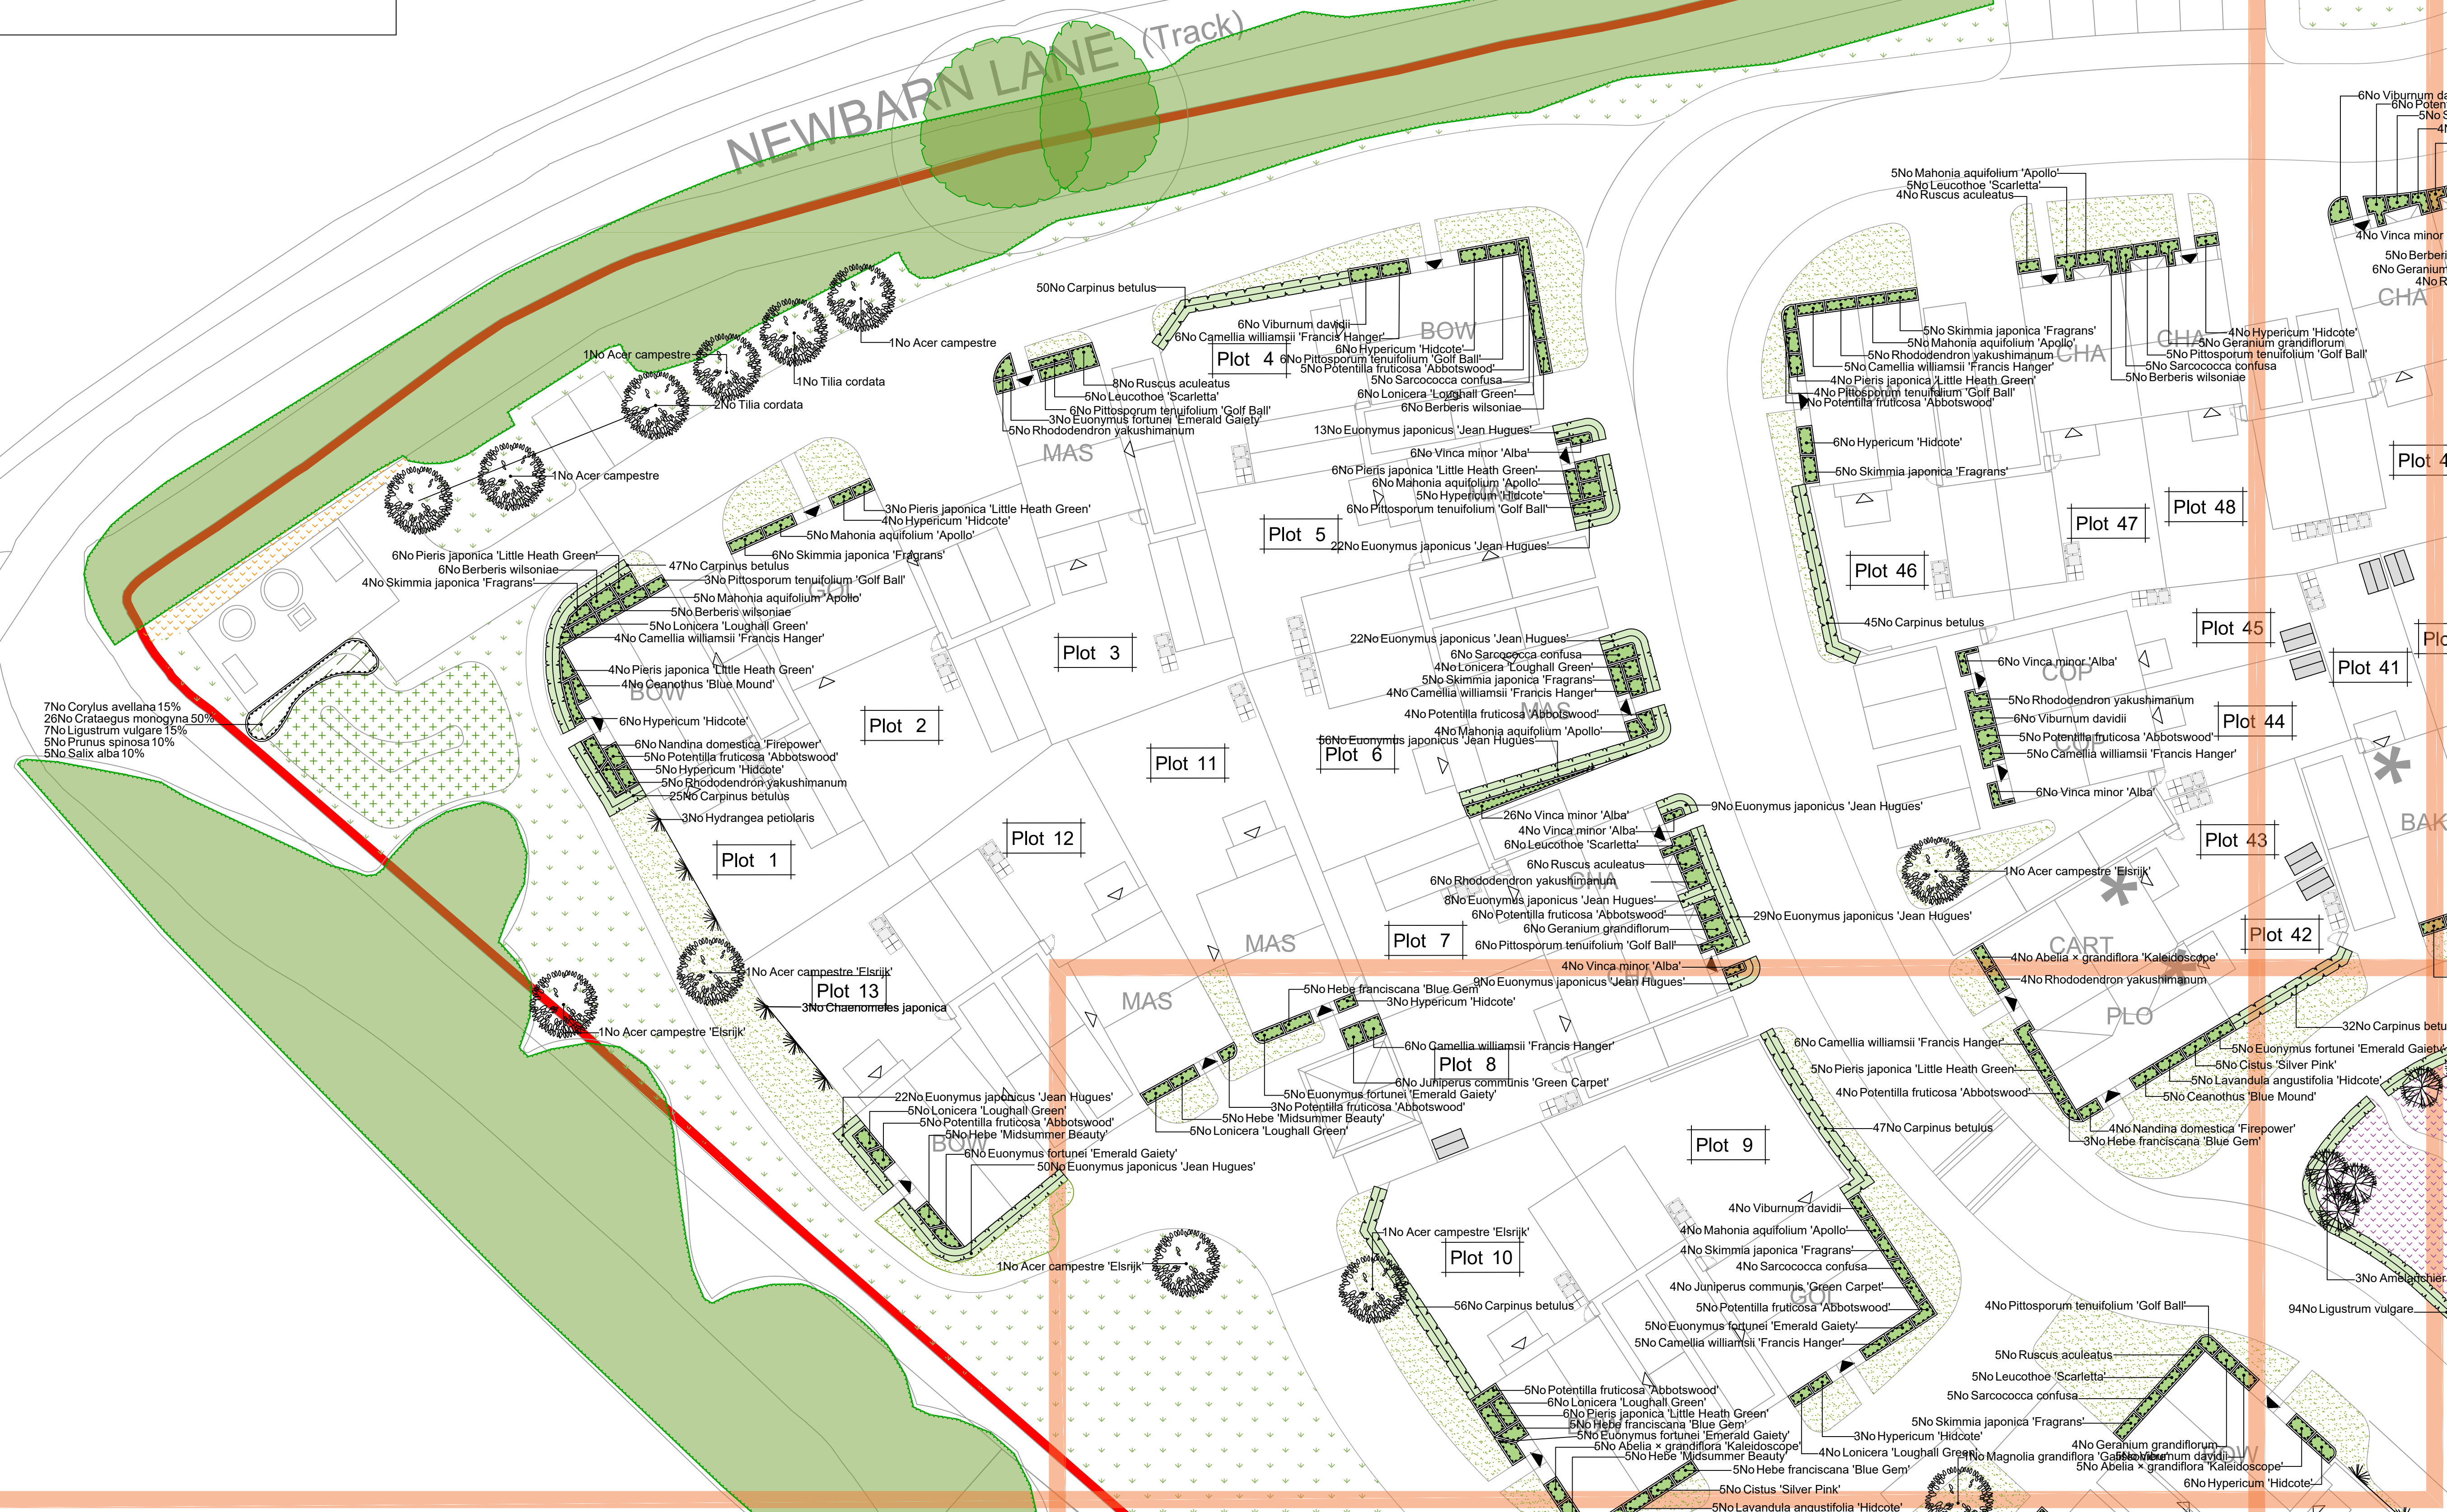


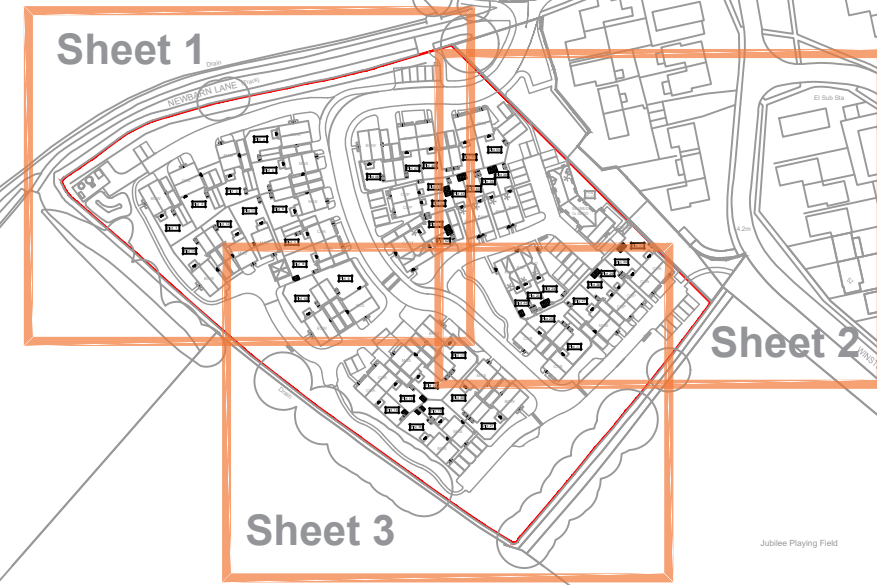

NOTES:
DO NOT SCALE FROM DRAWING
NOT FOR CONSTRUCTION, FOR PLANNING
PURPOSES ONLY

	Existing trees to be retained and protected during construction
	Proposed tree planting within soft landscape. See detail 2 on sheet 2
	Proposed climbing plants to be trained up adjacent wall/ fence/pergola with galvanised wires and hook set 250mm apart with support canes removed prior to planting
	Proposed hedge planting to be planted in a double staggered row 300mm apart and at 400mm centres in each row. To be maintained at 1m height
	Proposed shrub planting to receive 75mm bark mulch after planting operations
	Proposed woodland mix to be planted in groups of 5-7no. of each species and as above
	Proposed grass areas to receive good quality amenity grass turves laid in line with good horticultural practices
	Proposed grassland areas, to be seeded with EGI general purpose meadow grass seed mix as supplied by Emorsgate Seed and sown at 5 grams per msq, or similar and approved
	Proposed flowering lawn mix, to be seeded with E.L.I. flowering Lawn mixture as supplied by Emorsgate Seed and sown at 4 grams per msq or similar and approved
	Proposed shade tolerant grass mix, to be seeded with EG9 grass mixture for hedgerows and woodland, as supplied by Emorsgate Seed and sown at 5 grams per msq, or similar and approved
	Proposed wet tolerant meadow mixture, to be seeded with EM8 seed mix as supplied by Emorsgate Seeds and sown at 4 grams per msq, or similar and approved
	Cut lines

[illegible]

scheme: New Barn Lane,
 North Bersted
 client: Bellway
 drawing: Soft Landscape Proposals
 date: December 2020
 scale: 1:200@A1
 drawing no: BELL22532 11 NMA Sheet 1 of 1
 drawn: JH checked: DKM

ARJUN DISTRICT COUNCIL RE/15/2023MA