



REVISIONS		
REV.	DESCRIPTION	DATE
A	Illumination & Acrylic Removed. Vinyl graphics and text added.	17/08/2021

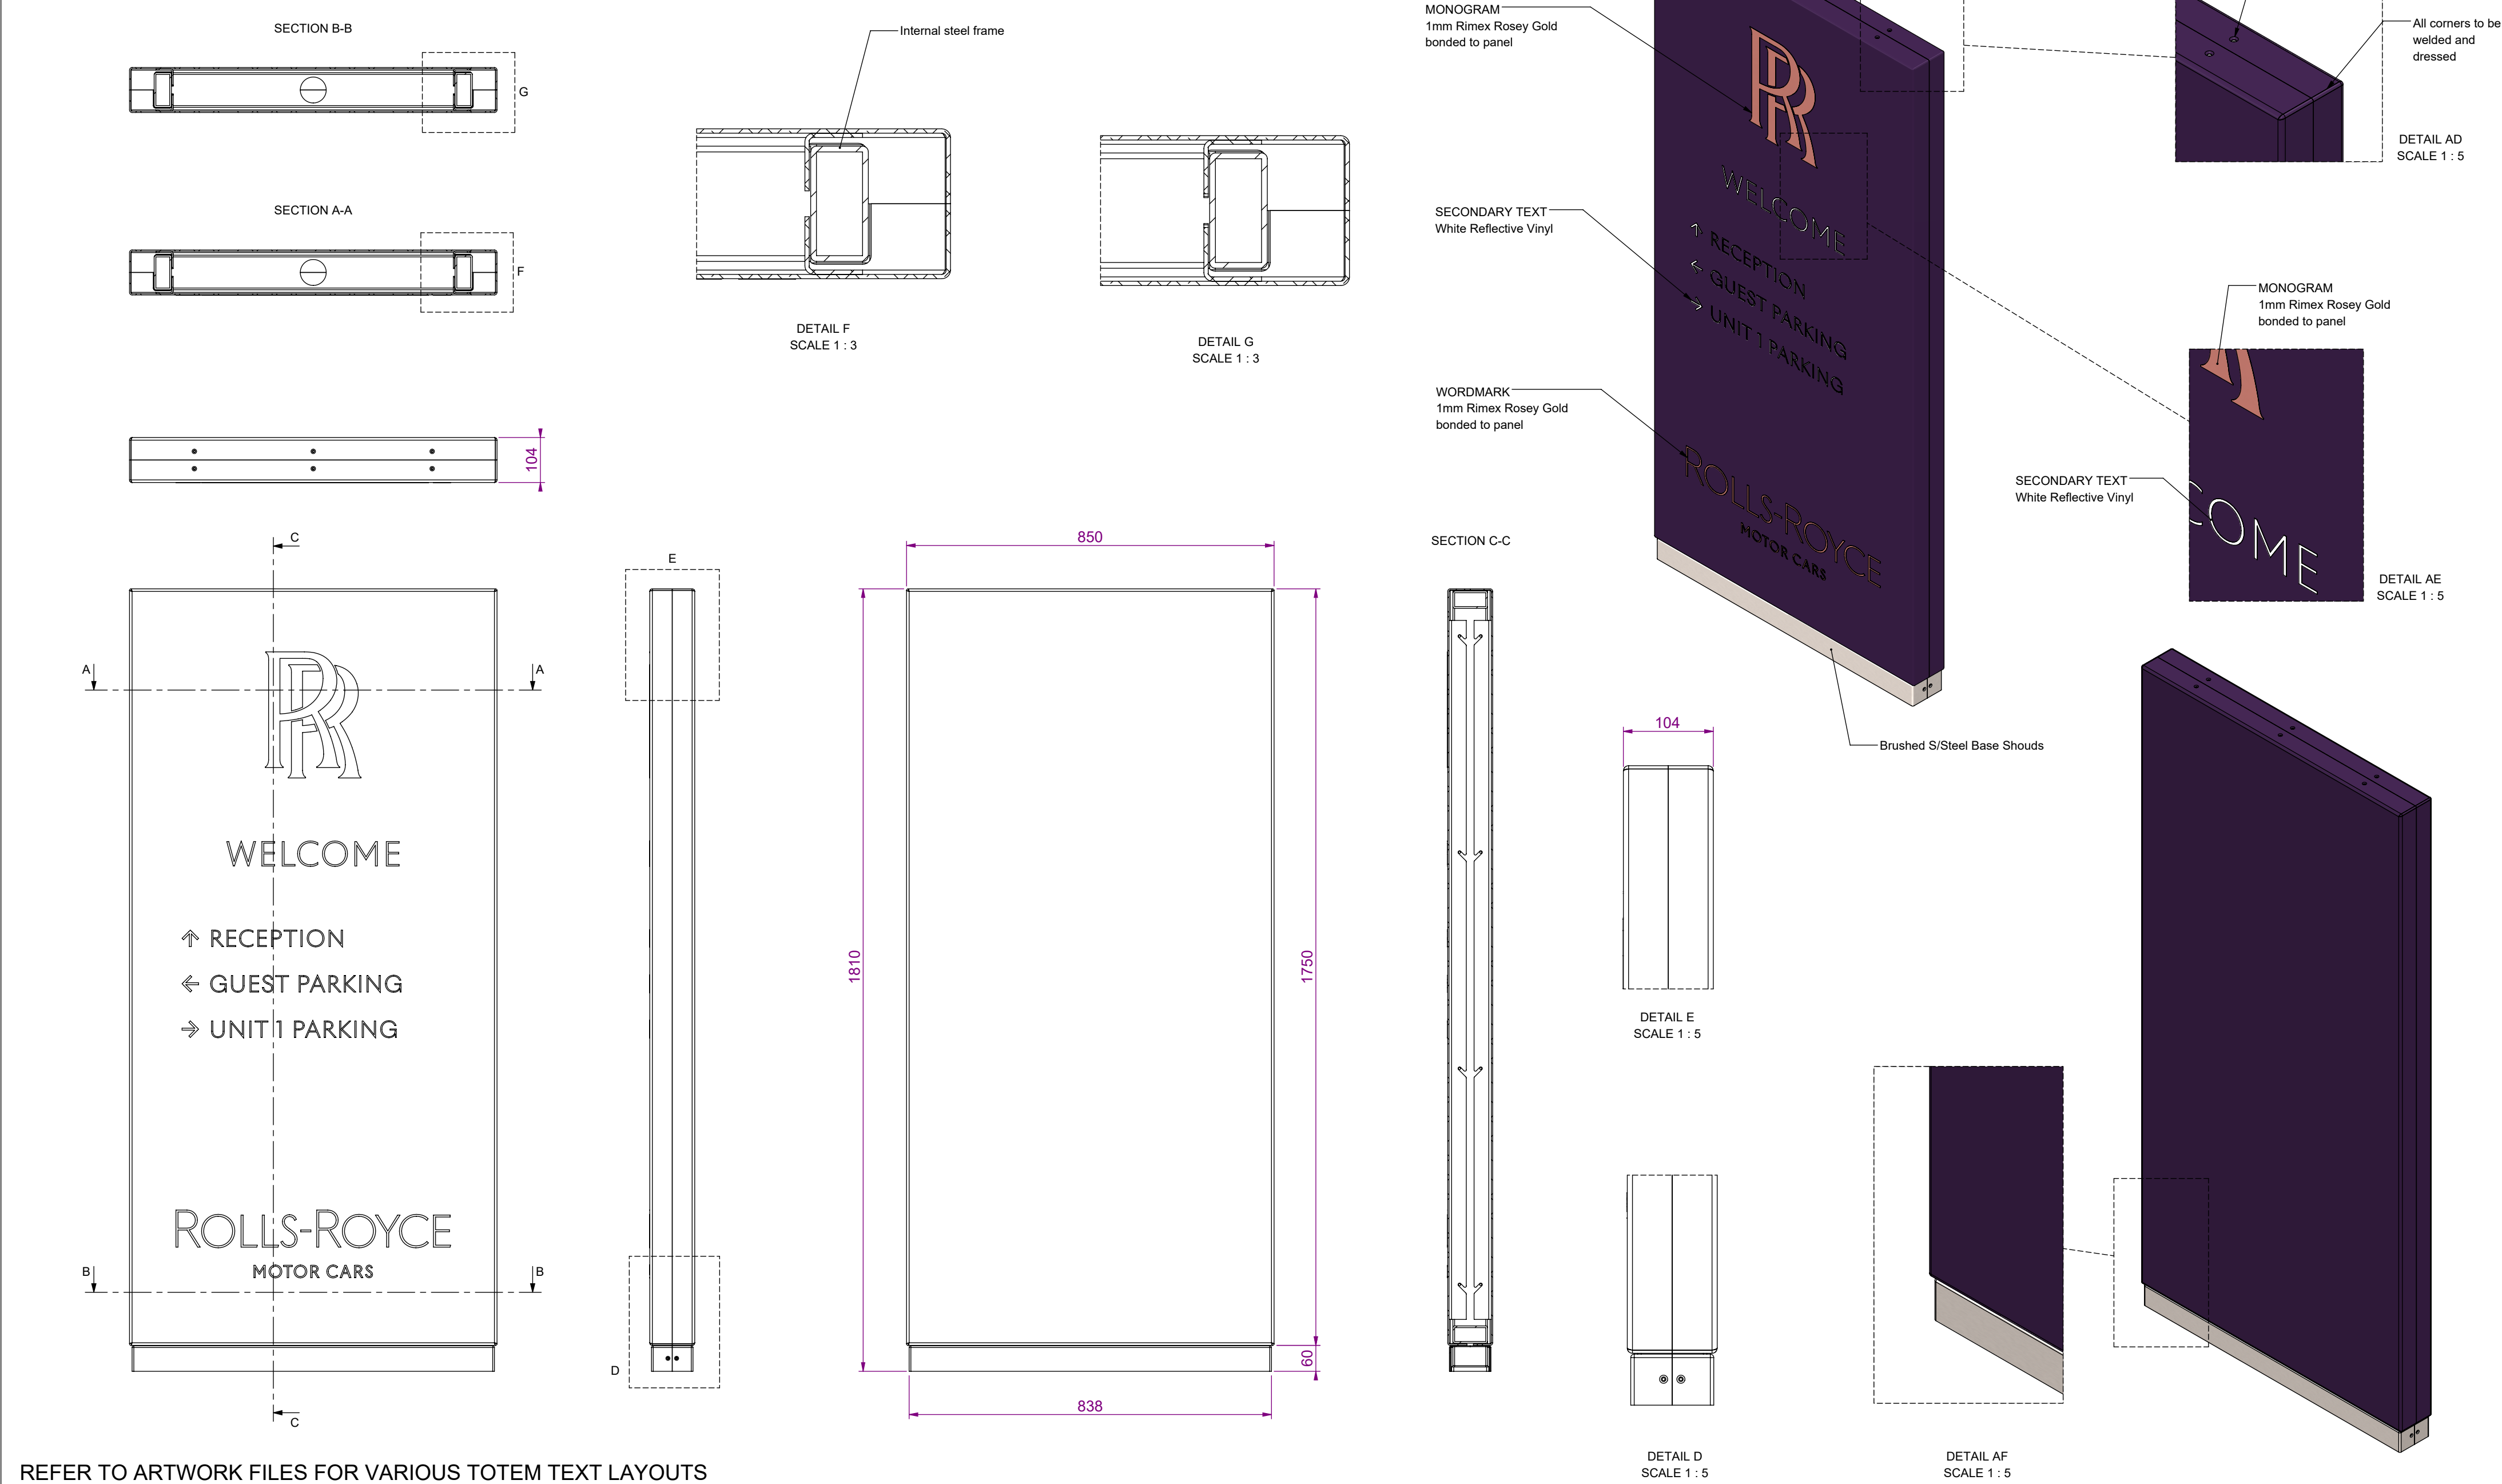


CLIENT: RRMC	DRAWING No: RRMC-TLC-C6-ET-A01	ESTIMATED WEIGHT: - 85 KG	FINISH: See drawing notes	MATERIAL: See drawing notes	No company or person(s) are to manufacture from the drawings without carrying out full due diligence audit of them including (but not limited to) engineering, quality and compliance with applicable national and international standards and health and safety regulations, before using this information for the purposes of manufacture, or conveyance to others for the purposes of manufacture. No liability is accepted in any form for the use of these drawings by others.			COPYRIGHT © 2020 - The details shown on this drawing are confidential and are the exclusive property of Principle Group of Companies. No use, copy or is closure of this drawing may be made without written permission and it is to be returned to Principle Group of Companies upon request.		Tandem Industrial Estate Huddersfield West Yorkshire HD5 0AL United Kingdom T. +44 (0) 1484 430003 F. +44 (0) 1484 430047 www.principleglobal.com	
DRAWING TITLE: Goodwood - 03 - TLC - C6 - External Totem	DESIGN JOB No: RR003	DESIGN RISK ASSESSMENT REF: TBC	DRAWN BY: AR/RM	DATE: 25.03.2021	REVISION: A	SCALE: 1:10@A2	SHEET 1 OF 3		BSI ACCREDITATION: ENVIRONMENTAL MANAGEMENT CERTIFICATE NO. FS542208 QUALITY MANAGEMENT CERTIFICATE NO. FS93787	DO NOT SCALE THIS DRAWING DEBUR AND BREAK SHARP EDGES ALL DIMENSIONS ARE IN MILLIMETERS	

REVISIONS		
REV.	DESCRIPTION	DATE
-	See Sheet1	-

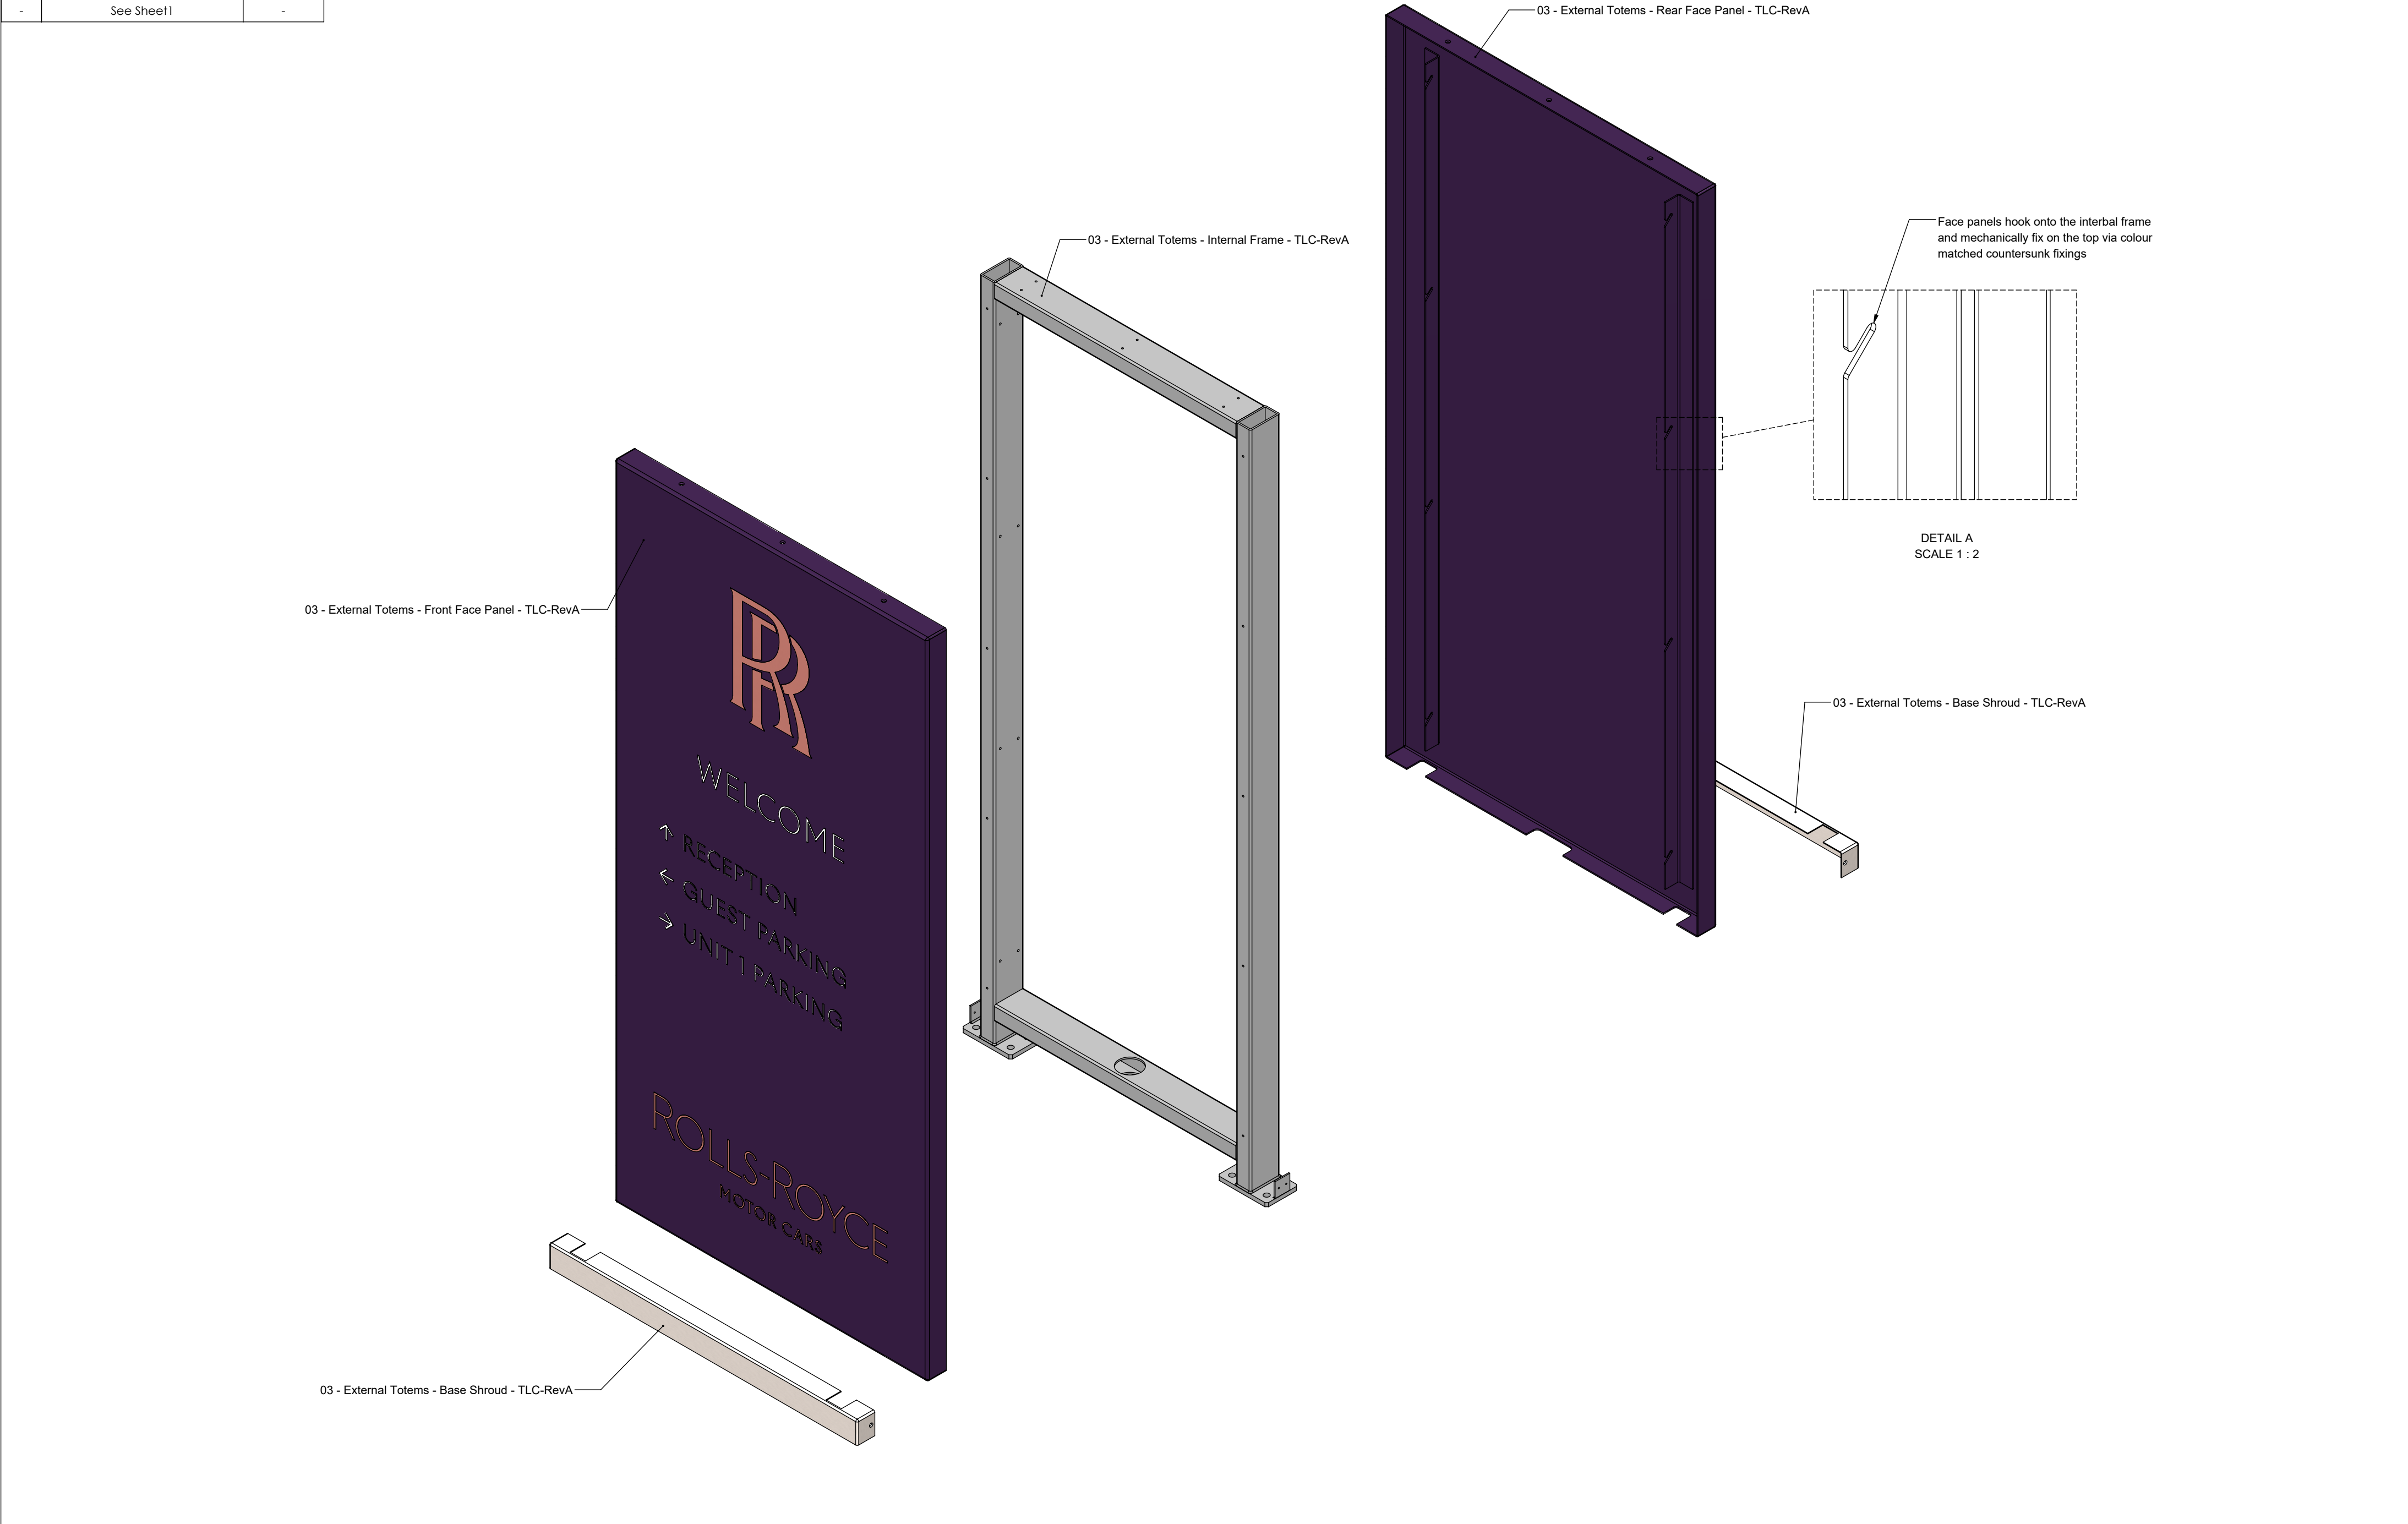

CLIENT: RRMC	DRAWING No: RRMC-TLC-C6-ET-A01	ESTIMATED WEIGHT: - 85 KG	FINISH: See drawing notes	MATERIAL: See drawing notes	No company or person(s) are to manufacture from the drawings without carrying out full due diligence audit of them including (but not limited to) engineering, quality and compliance with applicable national and international standards and health and safety regulations, before using this information for the purposes of manufacture, or conveyance to others for the purposes of manufacture. No liability is accepted in any form for the use of these drawings by others.	COPYRIGHT © 2020 - The details shown on this drawing are confidential and are the exclusive property of Principle Group of Companies. No use, copy or is closure of this drawing may be made without written permission and it is to be returned to Principle Group of Companies upon request.	Tandem Industrial Estate Huddersfield West Yorkshire HD5 0AL United Kingdom		principle
DRAWING TITLE: Goodwood - 03 - TLC - C6 - External Totem	DESIGN JOB No: RR003	DESIGN RISK ASSESSMENT REF: TBC	DRAWN BY: AR/RM	DATE: 25.03.2021	REVISION: A	SCALE: 1:10@A2	SHEET 2 OF 3	BSI ACCREDITATION: ENVIRONMENTAL MANAGEMENT CERTIFICATE NO. FS542208 QUALITY MANAGEMENT CERTIFICATE NO. FS93787 DO NOT SCALE THIS DRAWING DEBUR AND BREAK SHARP EDGES ALL DIMENSIONS ARE IN MILLIMETERS	T. +44 (0) 1484 430003 F. +44 (0) 1484 430047 www.principleglobal.com

REVISIONS		
REV.	DESCRIPTION	DATE
-	See Sheet1	-

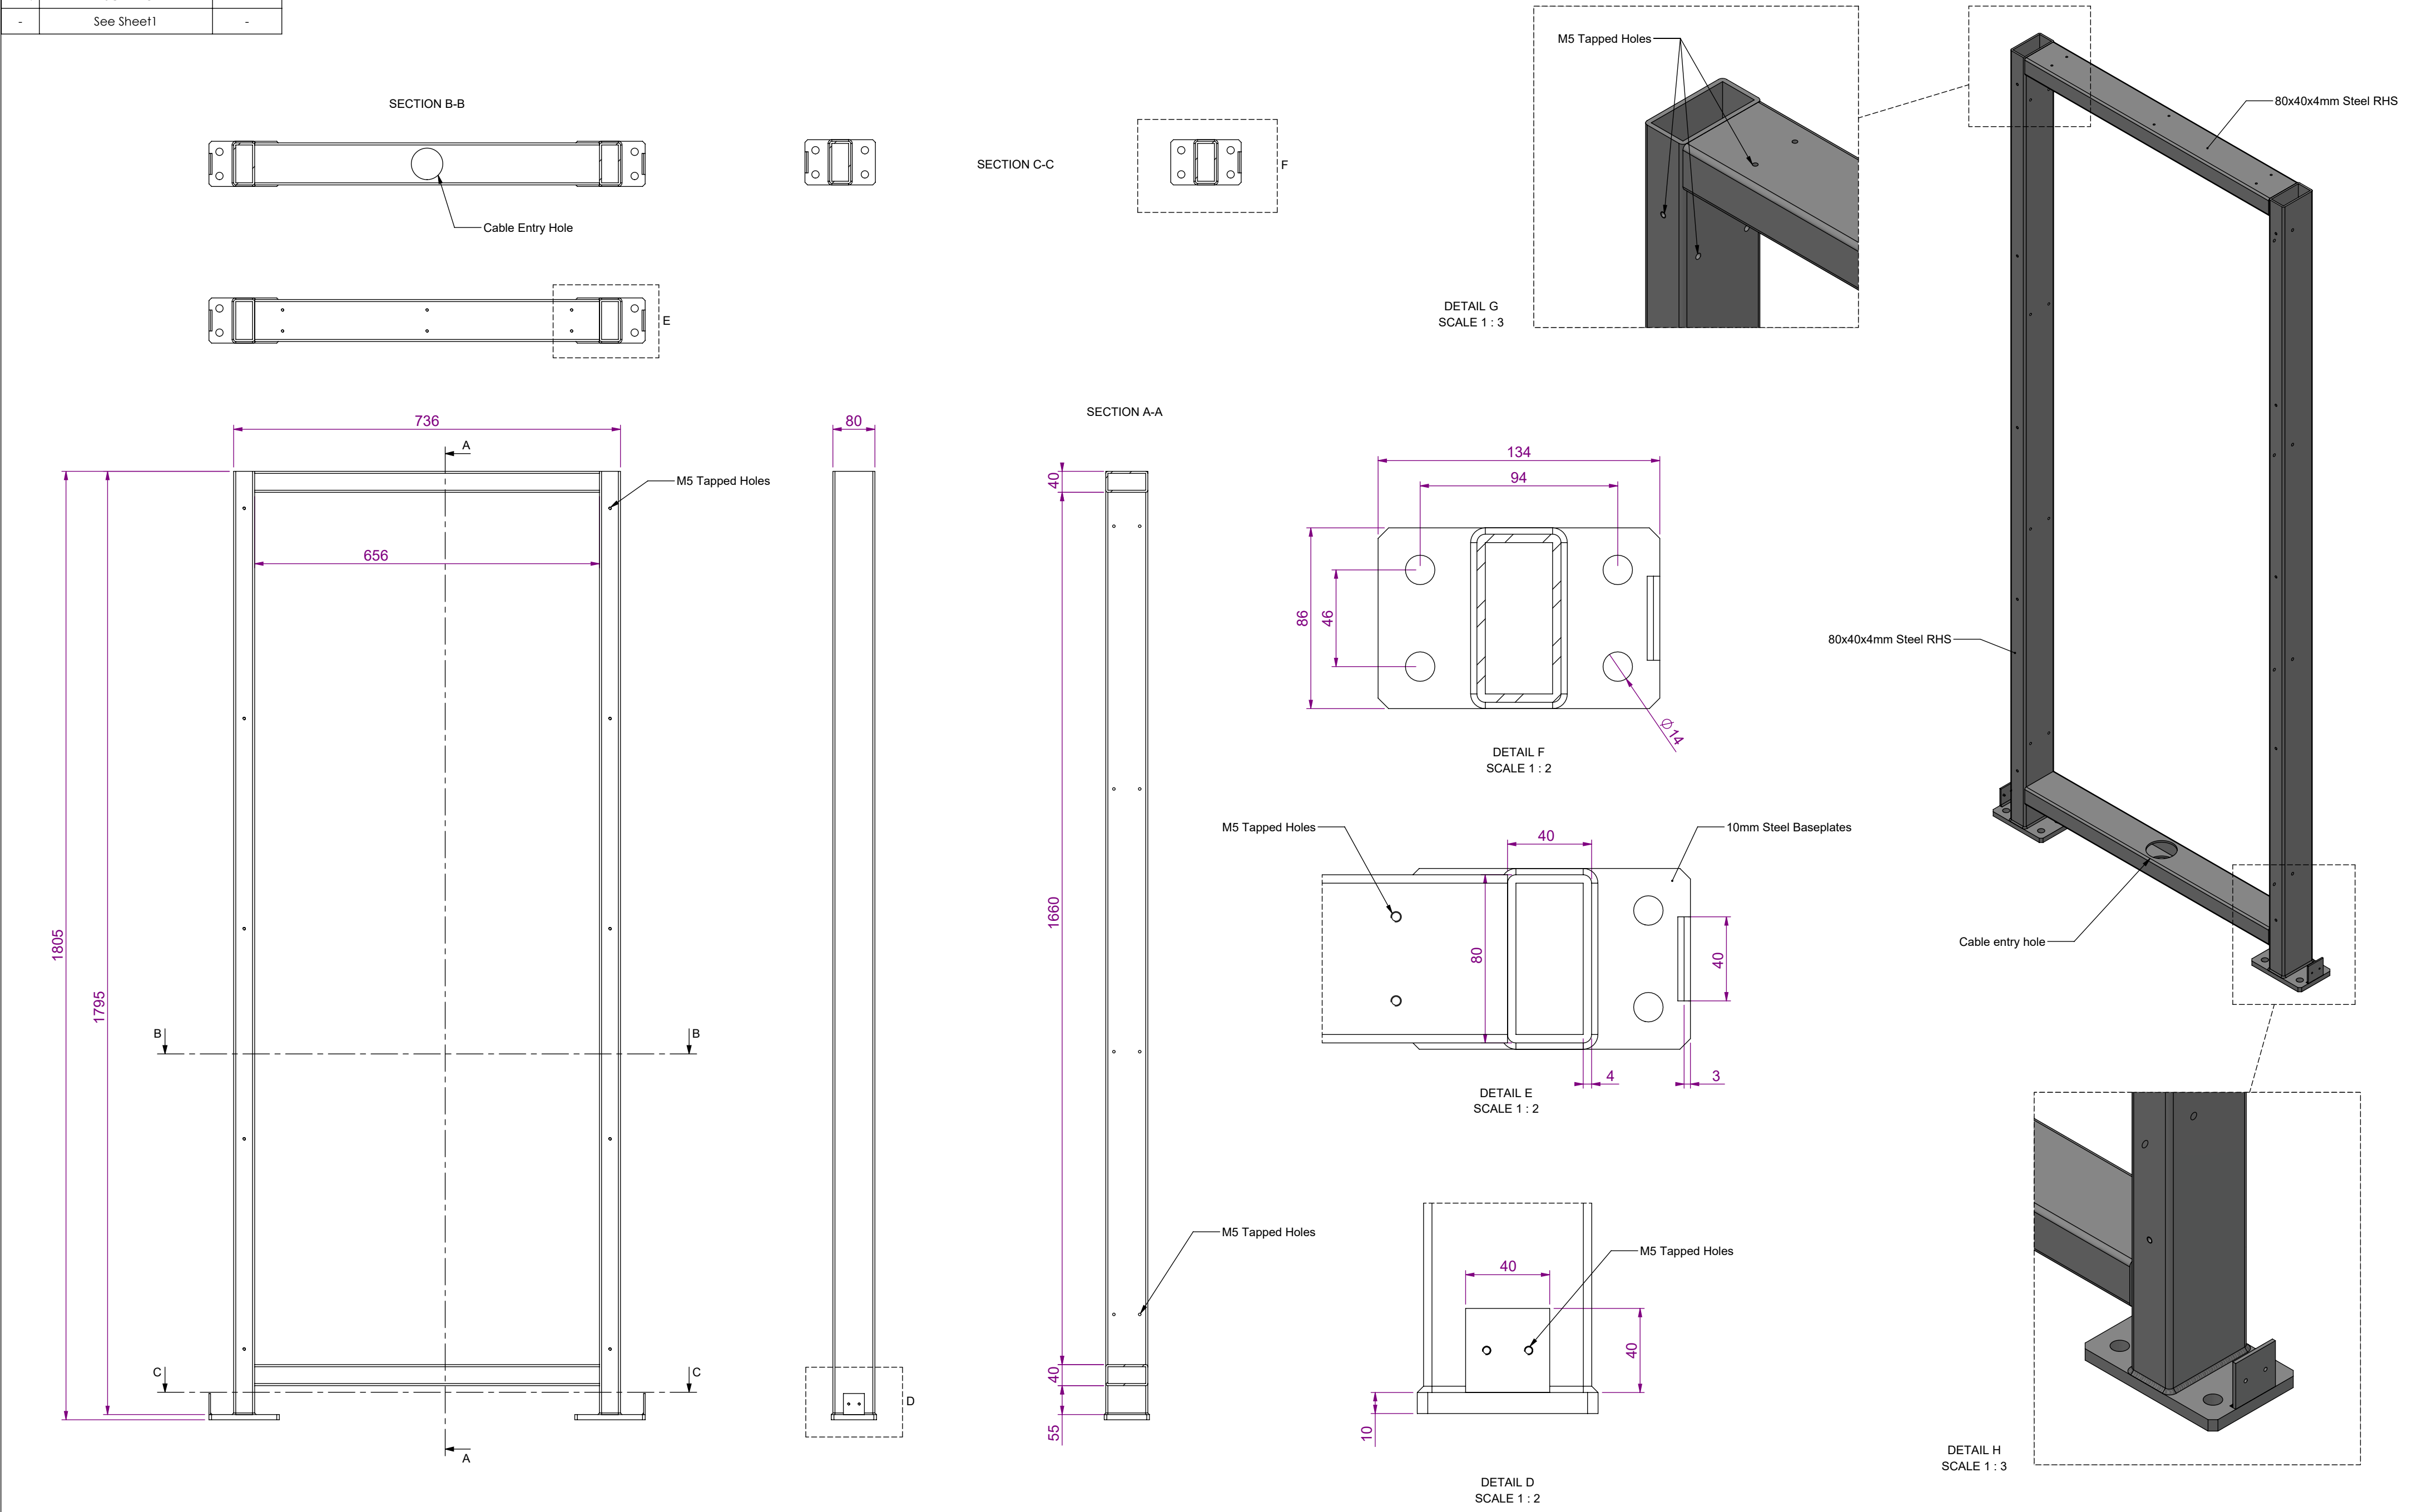

CLIENT: RRMC	DRAWING No: RRMC-TLC-C6-ET-A01	ESTIMATED WEIGHT: - 36 KG	FINISH: See drawing notes	MATERIAL: See drawing notes	No company or person(s) are to manufacture from the drawings without carrying out full due diligence audit of them including (but not limited to) engineering, quality and compliance with applicable national and international standards and health and safety regulations, before using this information for the purposes of manufacture, or conveyance to others for the purposes of manufacture. No liability is accepted in any form for the use of these drawings by others.				COPYRIGHT © 2020 - The details shown on this drawing are confidential and are the exclusive property of Principle Group of Companies. No use, copy or is closure of this drawing may be made without written permission and it is to be returned to Principle Group of Companies upon request.		Tandem Industrial Estate Huddersfield West Yorkshire HD5 0AL United Kingdom T. +44 (0) 1484 430003 F. +44 (0) 1484 430047 www.principleglobal.com	
	DRAWING TITLE: Goodwood - 03 - TLC - C6 - External Totem	DESIGN JOB No: RR003	DESIGN RISK ASSESSMENT REF: TBC									
			DRAWN BY: AR/RM	DATE: 25.03.2021	REVISION: A	SCALE: 1:8@A2	SHEET 3 OF 3		BSI ACCREDITATION: ENVIRONMENTAL MANAGEMENT CERTIFICATE NO. FS542208 QUALITY MANAGEMENT CERTIFICATE NO. FS93787	DO NOT SCALE THIS DRAWING DEBUR AND BREAK SHARP EDGES ALL DIMENSIONS ARE IN MILLIMETERS		