




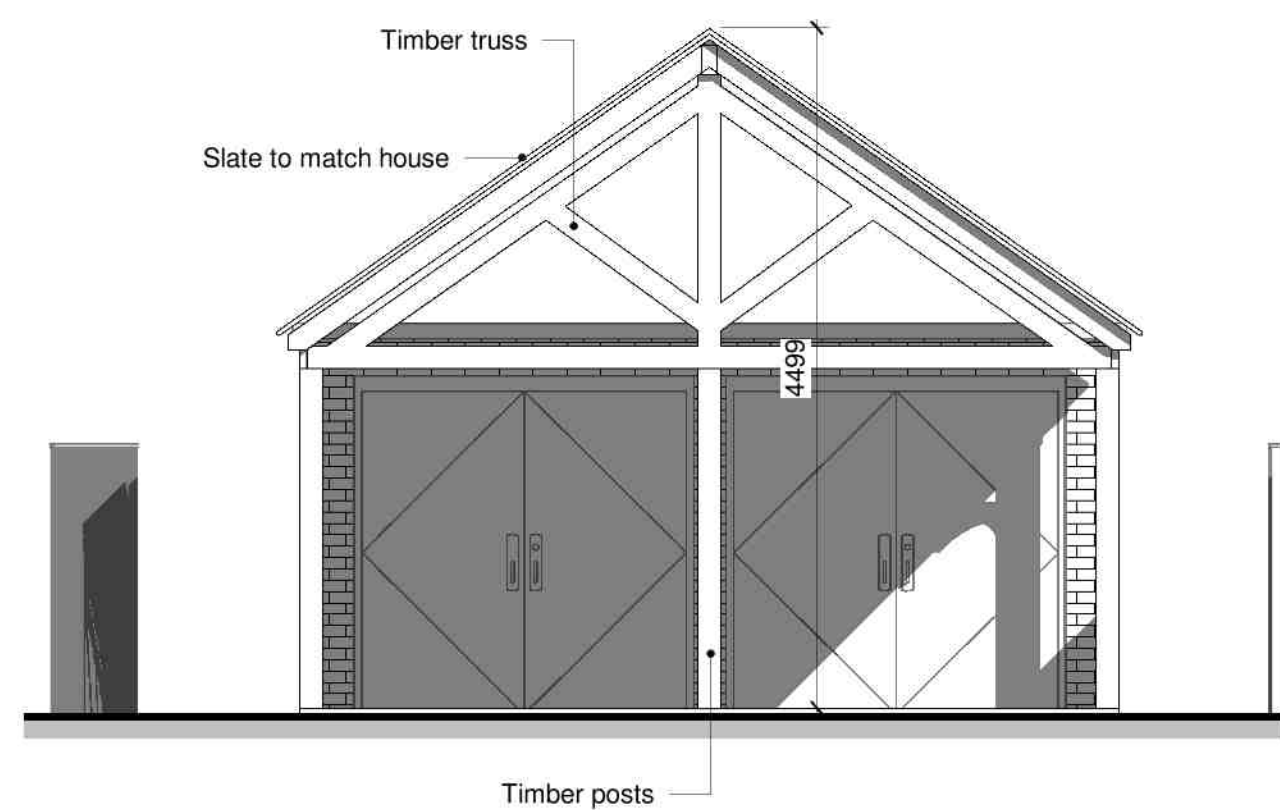


1 Elevation Carport Front North
1 : 50

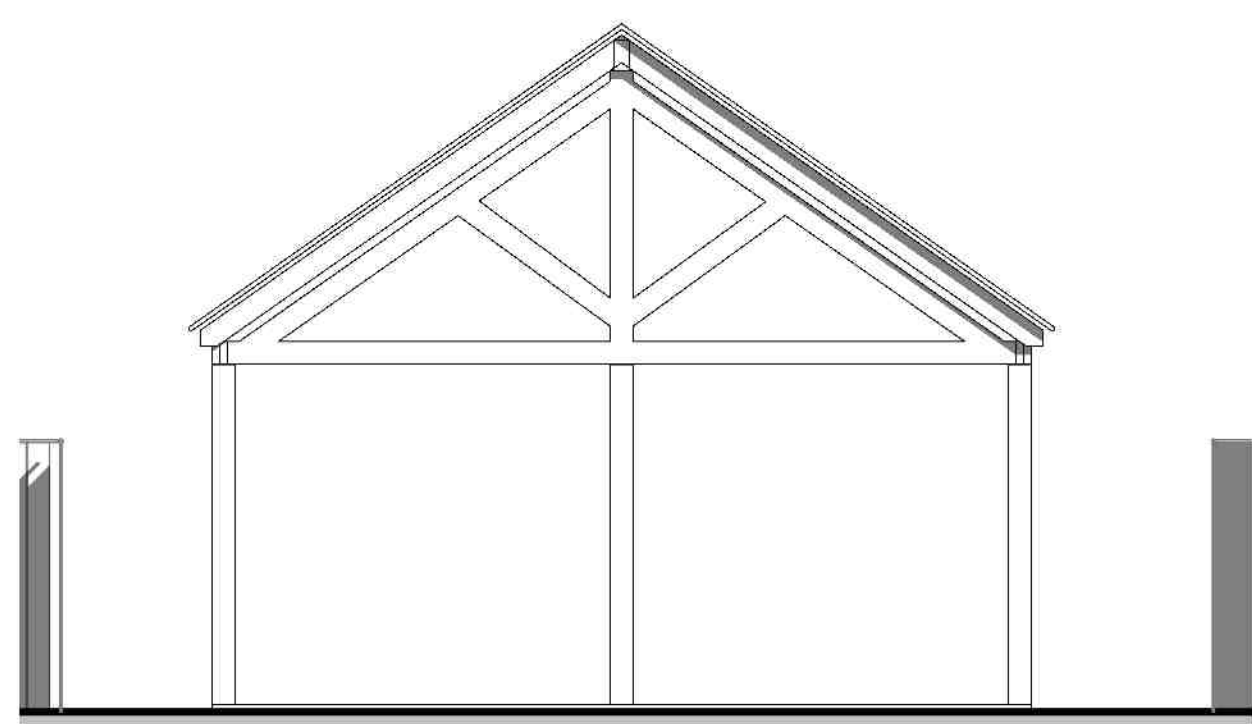


2 Elevation Carport Rear South
1 : 50

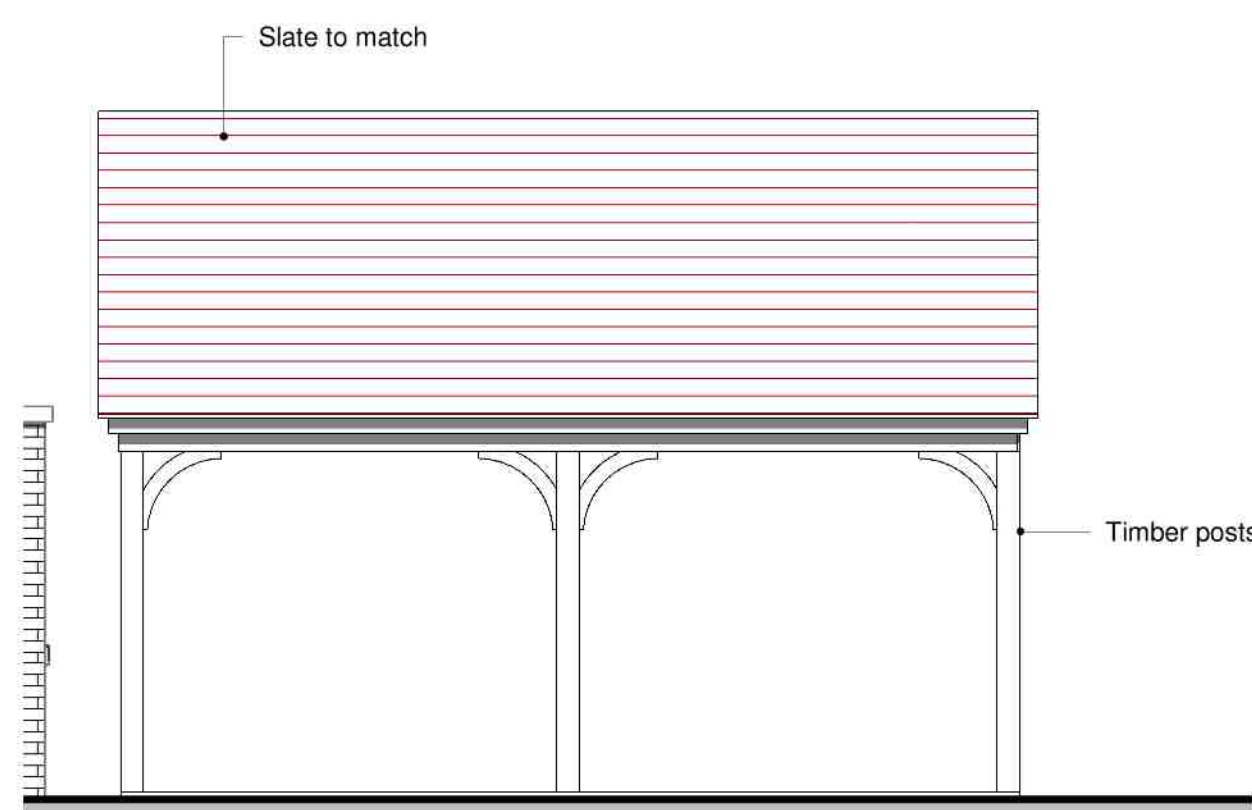


3 Elevation Carport Side East
1 : 50

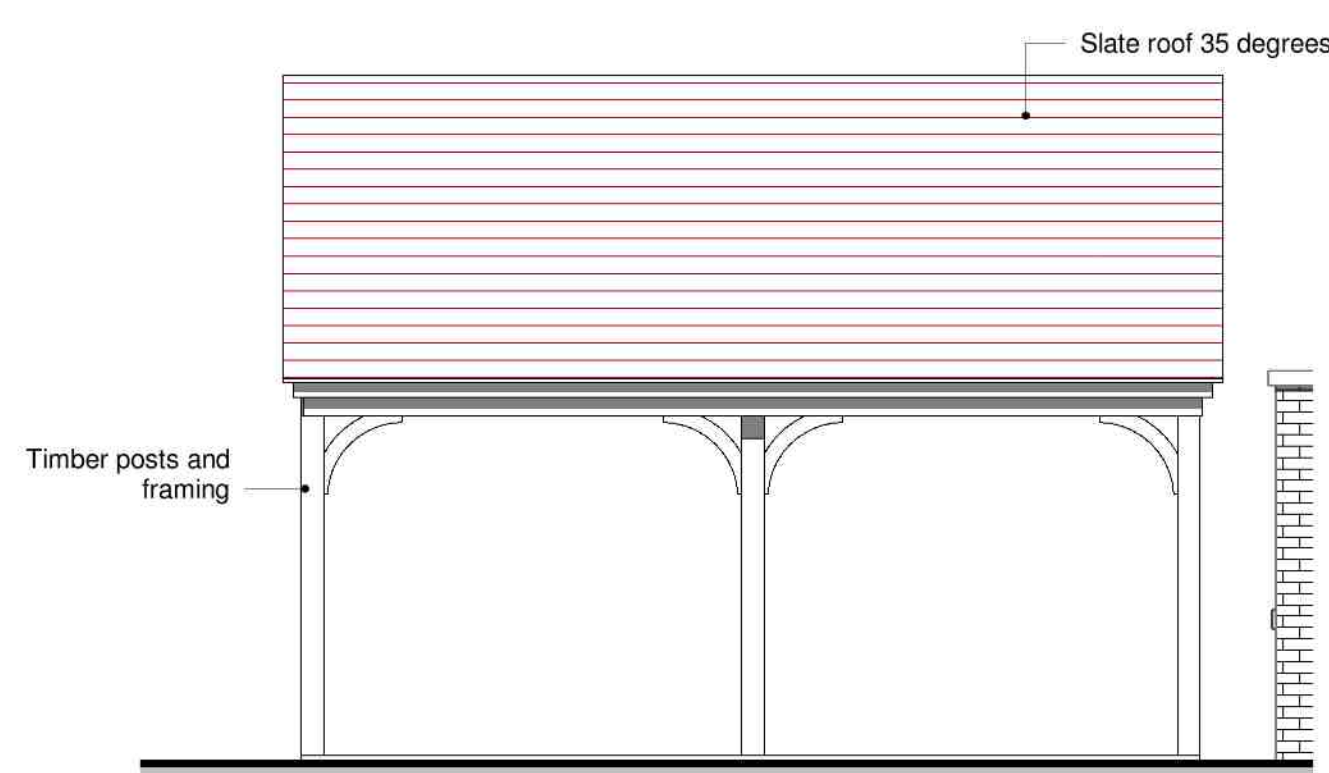


4 Elevation Carport Side West
1 : 50

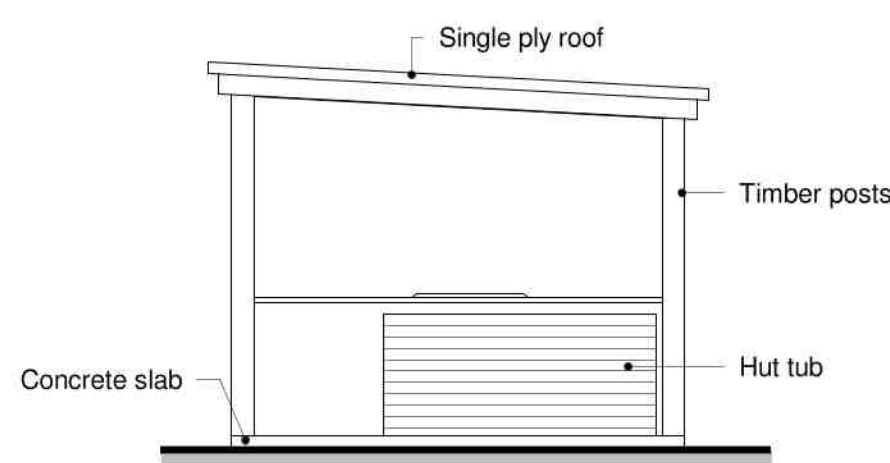


7 Elevation Garden Room North
1 : 50

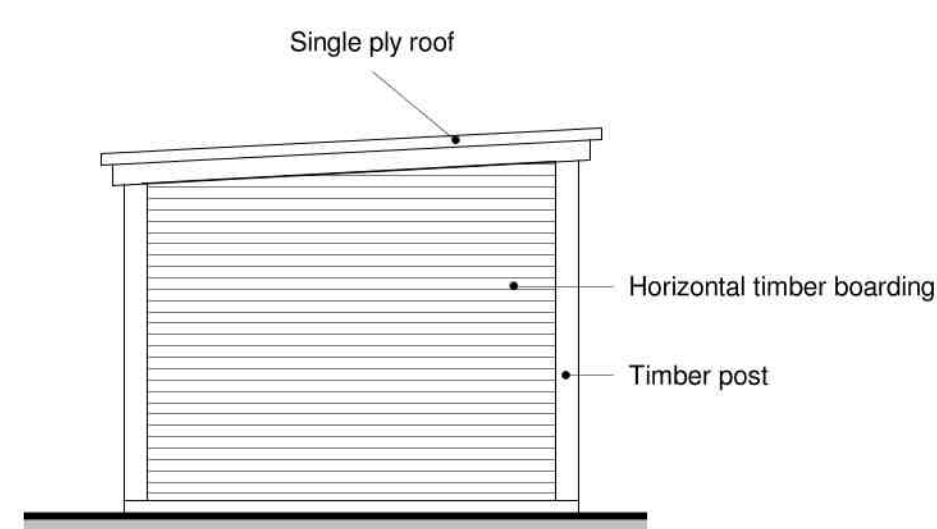


8 Elevation Garden Room South
1 : 50

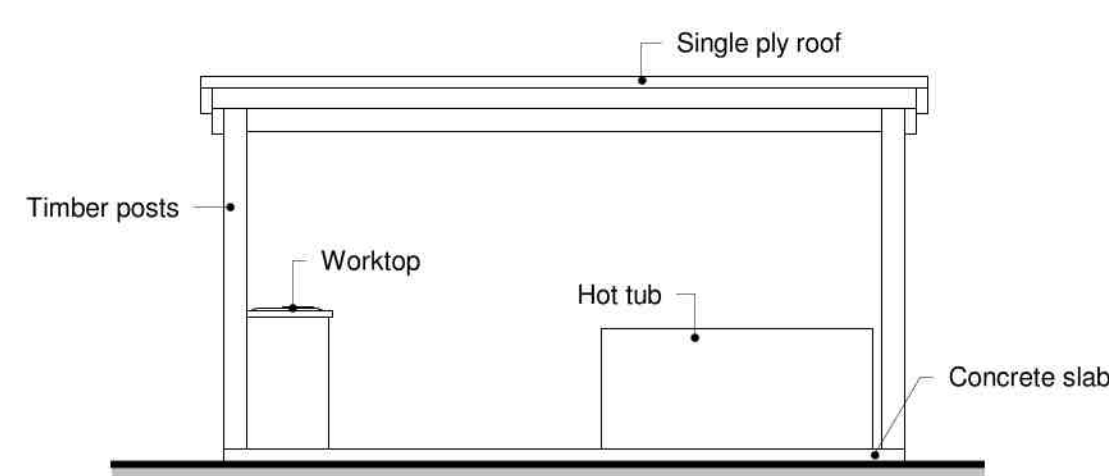


9 Elevation Garden Room East
1 : 50

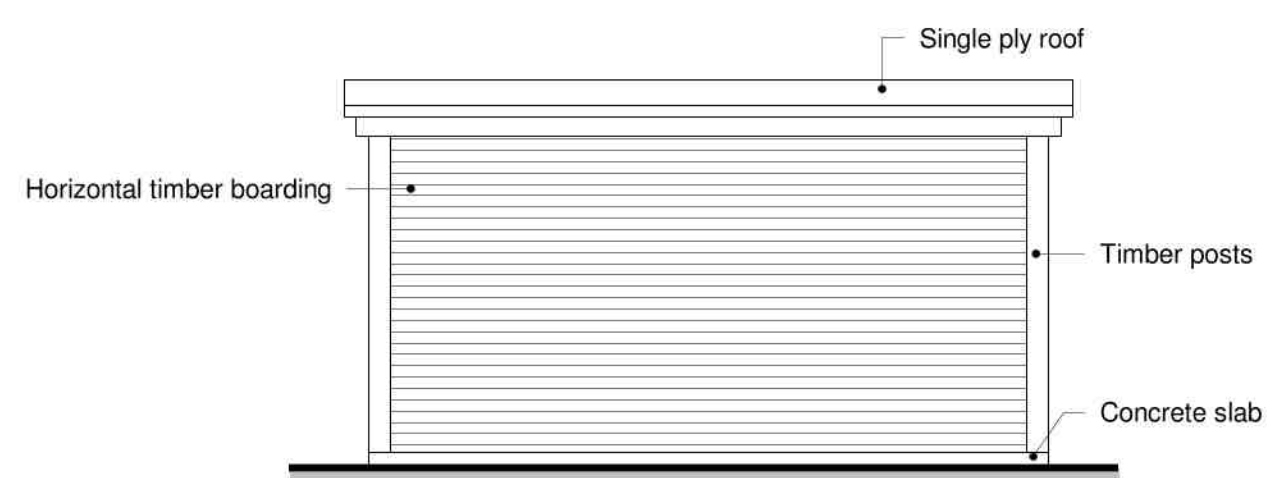


10 Elevation Garden Room West
1 : 50

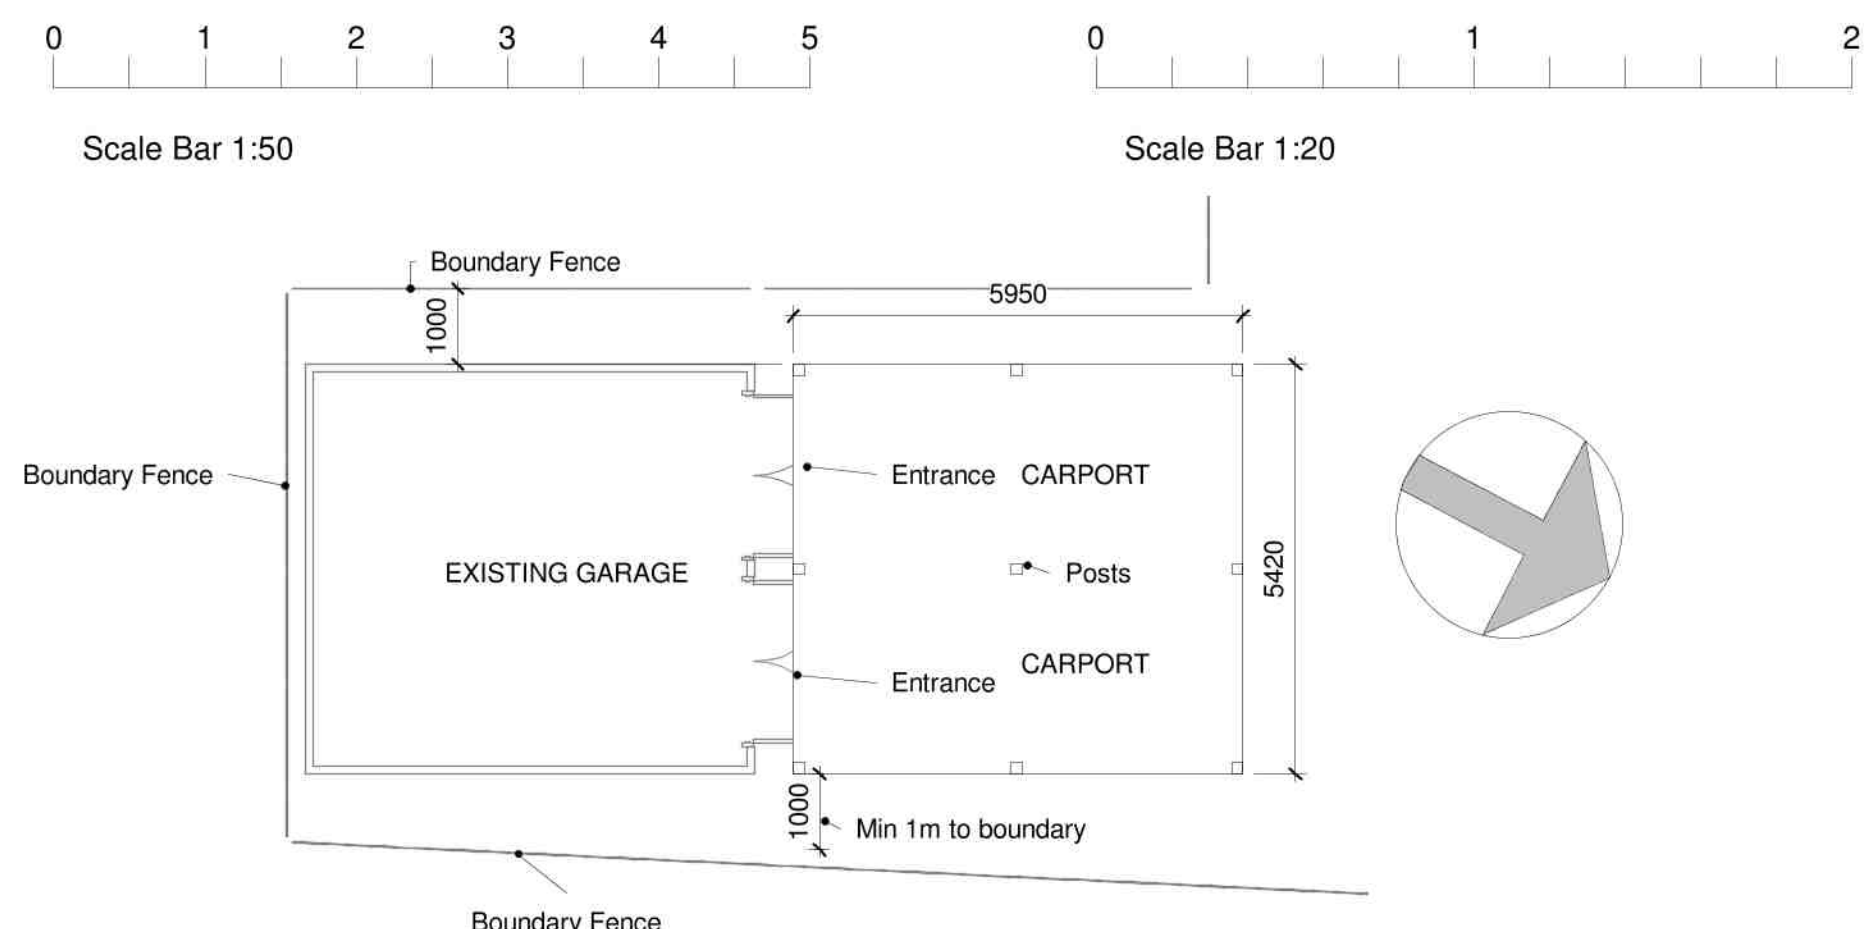

11 FFL Ground Proposed Carport
1 : 100

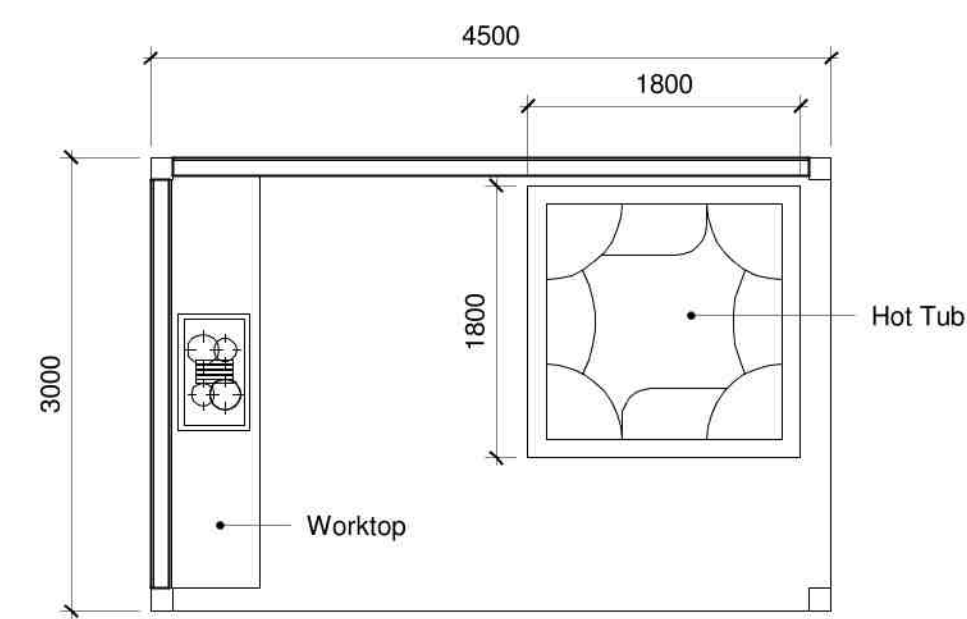

12 FFL Ground Proposed Garden Room
1 : 50

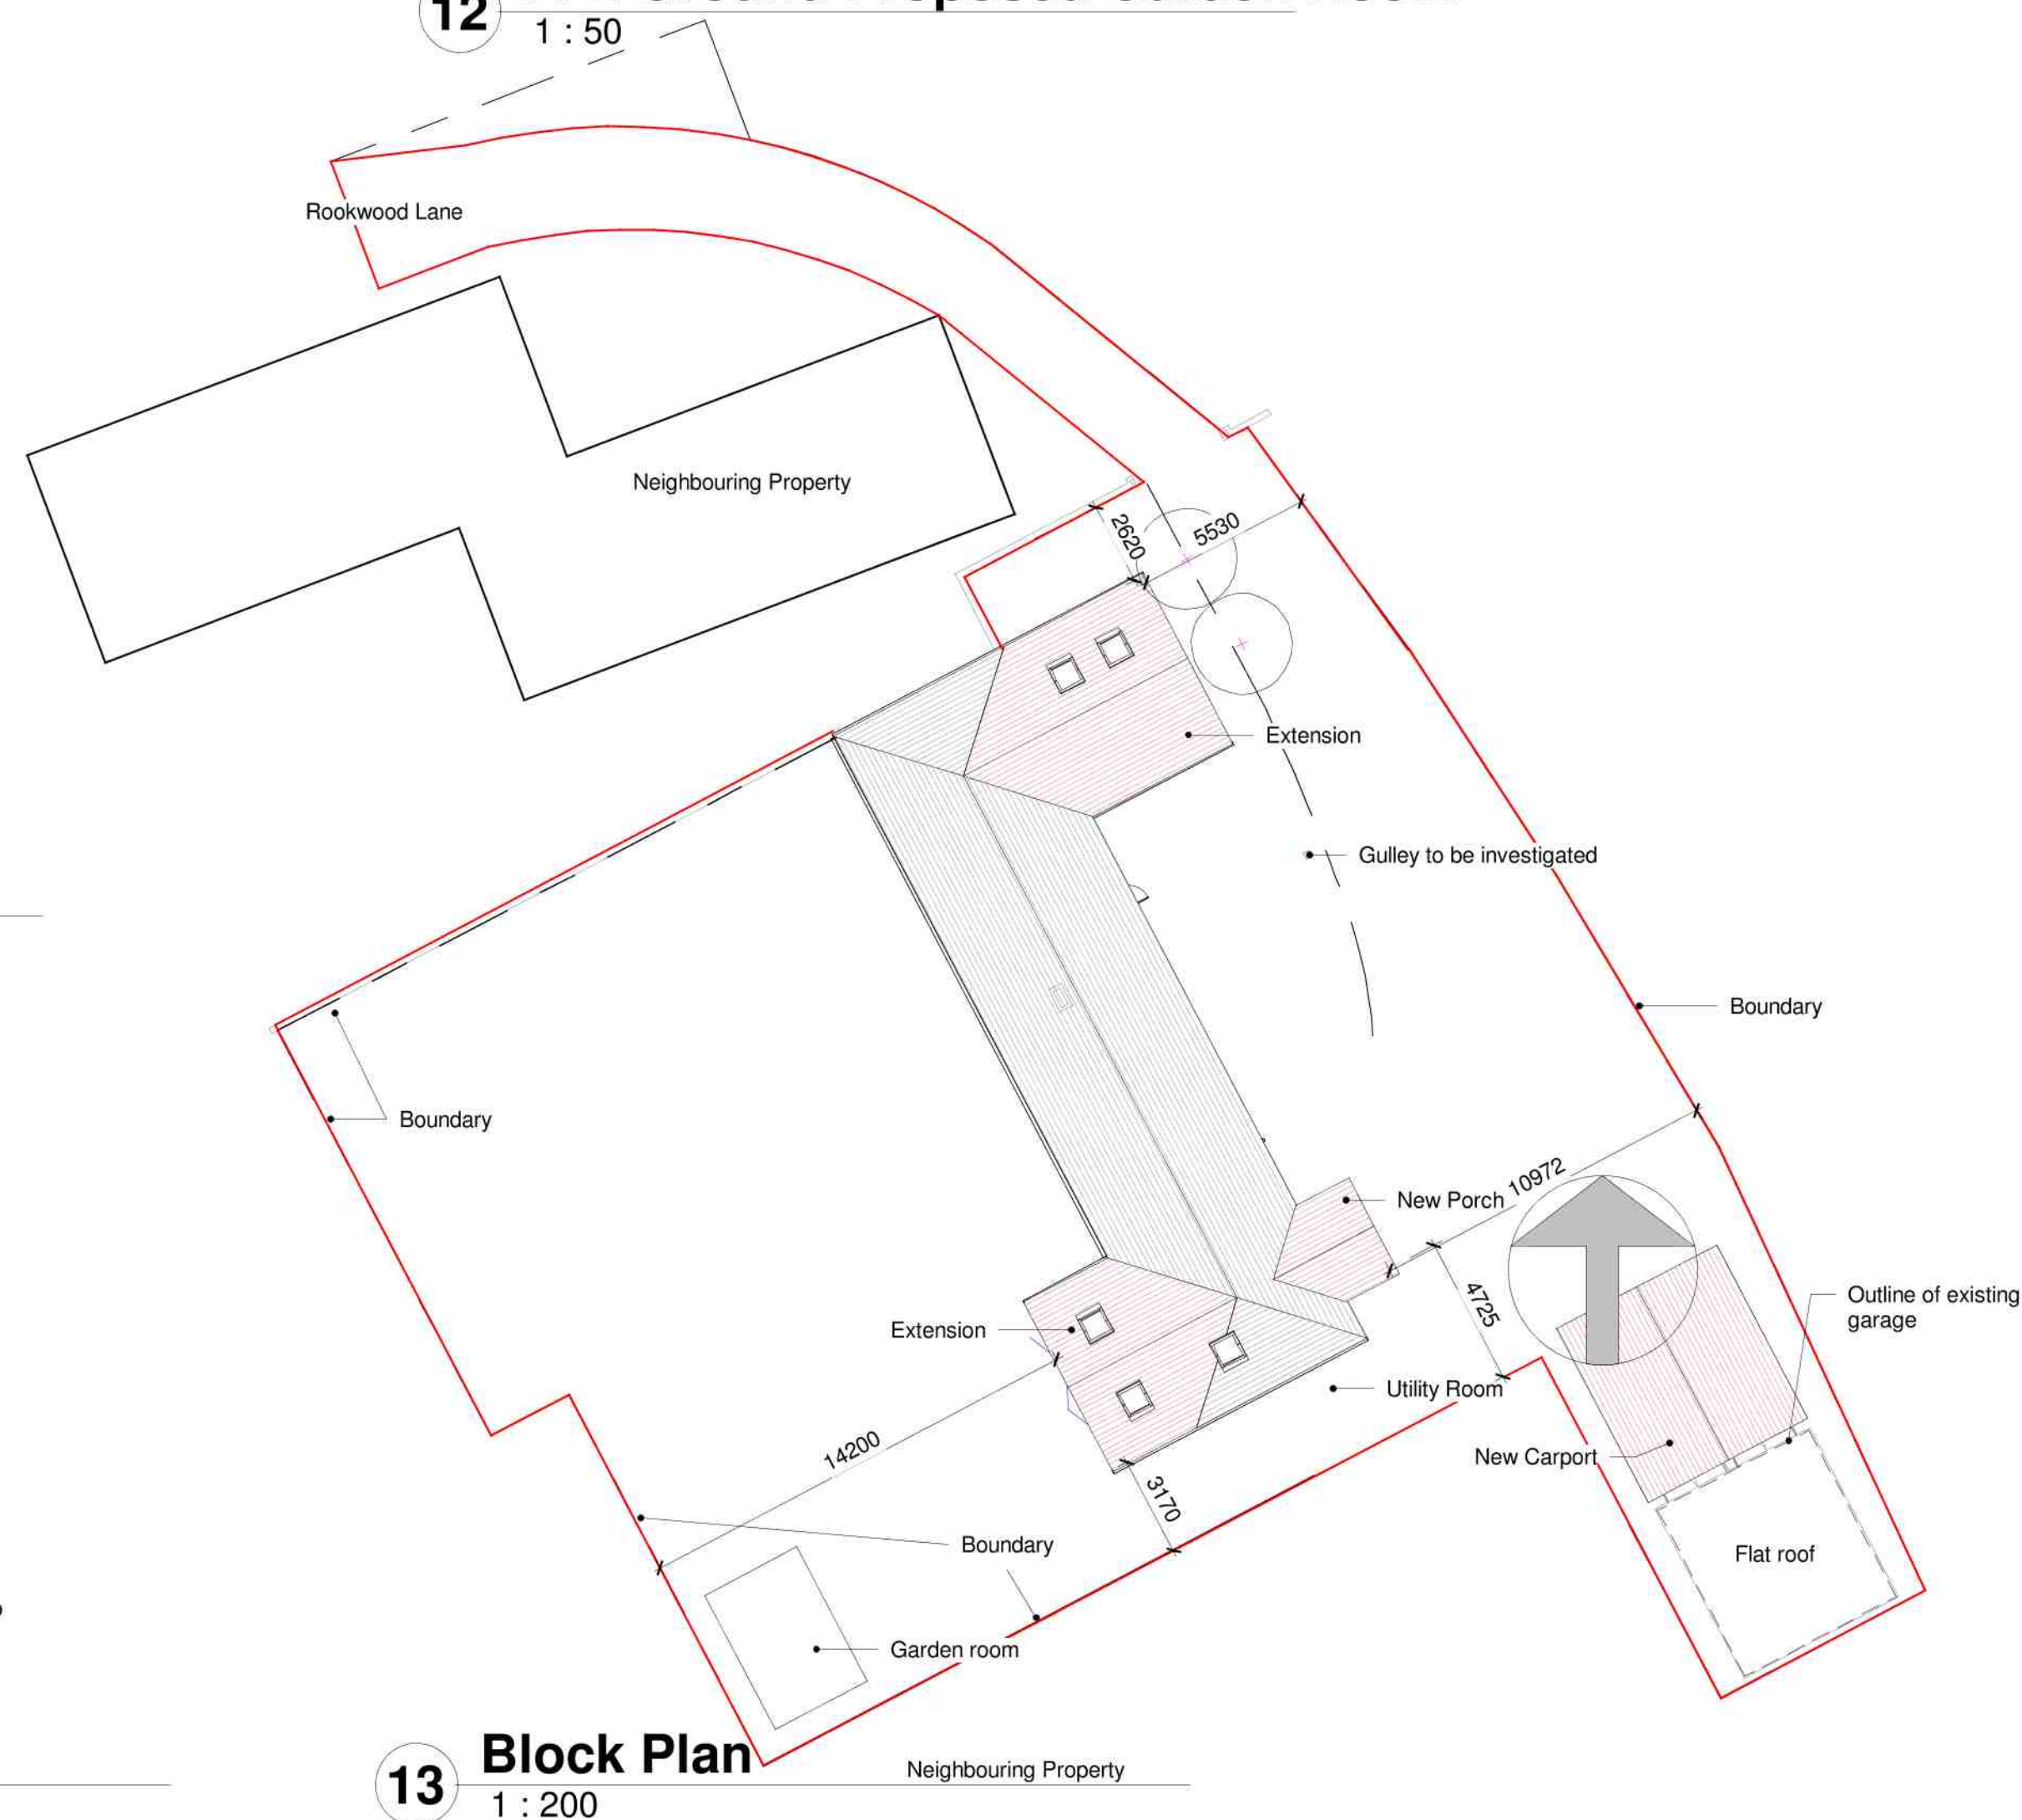

13 Block Plan
1 : 200

Do not scale, except for Planning purposes.
Use figured dimensions only.
This drawing is subject to copyright and
must not be reproduced without the
consent of A. Prior of AP architectural.

Revisions:

Rev A Dims added to block plan 04/01/2021

AParchitectural
design and management

Alan Prior MCIAT
Southmead
West Bracklesham Drive
Bracklesham Bay
Chichester
West Sussex
PO20 8PH
01243 672589
www.aparchitectural.co.uk



PROJECT

Alterations

TITLE

Carport & Garden Room

CLIENT

Mr & Mrs Boxall,
Blackbirds, North
Bersted Street,
North Bersted,
PO22 9AH

DRAWN BY AP	CHECKED BY AP	DATE Sept/2020
SCALE (@ A1) As indicated	PROJECT NUMBER APA/135/Blackbirds	
DRAWING NUMBER 135/03 REV A		