




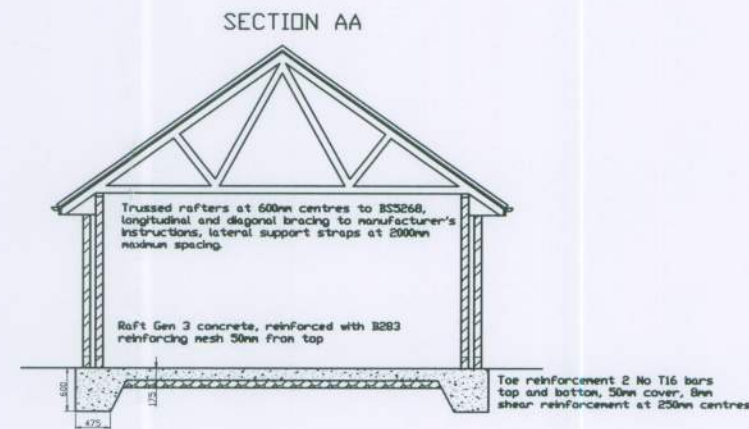


NORTH WEST

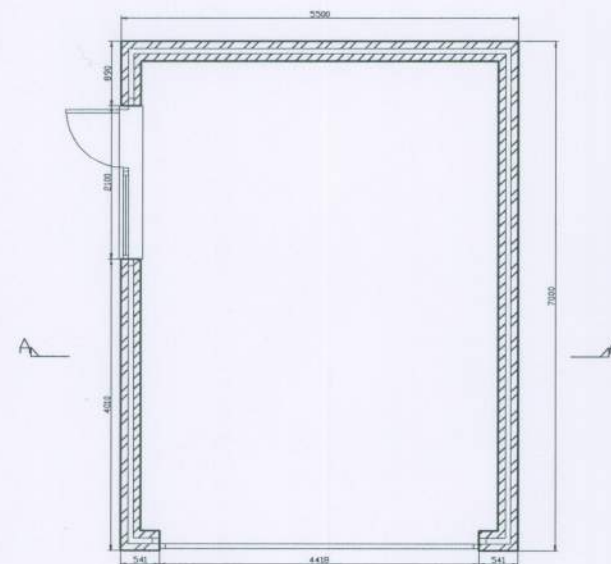

NORTH WEST

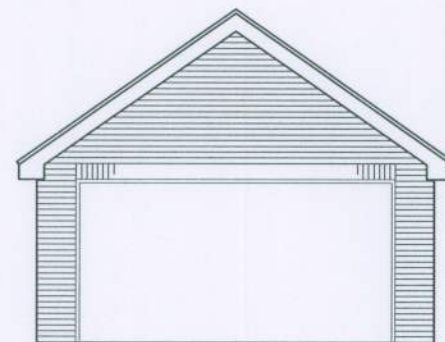

SOUTH WEST

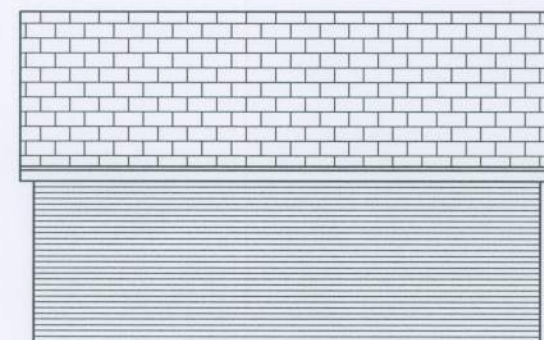

SOUTH EAST



Facing materials bricks and tiles to match existing.

REVISIONS

Notes

1. These are computerised drawings for the purposes of obtaining planning & building regulations approvals & are based on certain overall measurements.
2. Dimensions shown must not be relied upon and must be checked on site and verified prior to commencement of work.
3. Where applicable this drawing is to be read in conjunction with other consultants' drawings & calculations.
4. Do not scale from these drawings, except for planning purposes.
5. Any Work undertaken prior to Planning and Building Regulations Approval is done so entirely at the Client/Contractors own risk.

© 2007

- T. Murray

TIM MURRAY MBE

BUILDING CONSULTANT

6 Middleton Court, Elmer Road

Middleton - on - Sea

West Sussex, PO22 6EH

Tel: 01243 583676



PROJECT DETAIL

GOLDCREST, BABSHAM LANE,
BOGNOR REGIS, WEST SUSSEX,
PO21 5EL

GARAGE AND EXTENSIONS

FOR: MR AND MRS A. WAUGHMAN

DRAWING

SCALE

GARAGE

1/100

DATE: DECEMBER 2011

DRAWN: T. Murray

DRAWING: 11/41/6A

REVISION: