


Planning Condition discharge - Application BE/135/18/PL


Full Planning Condition 03 - Unit 6 & 7 Materials

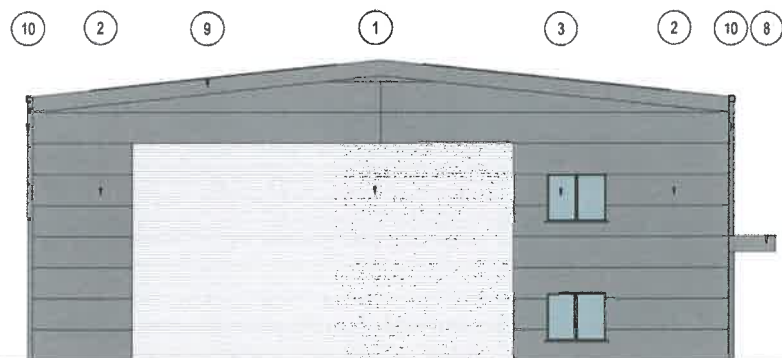


UNIT 6 SOUTH ELEVATION



UNIT 6 WEST ELEVATION

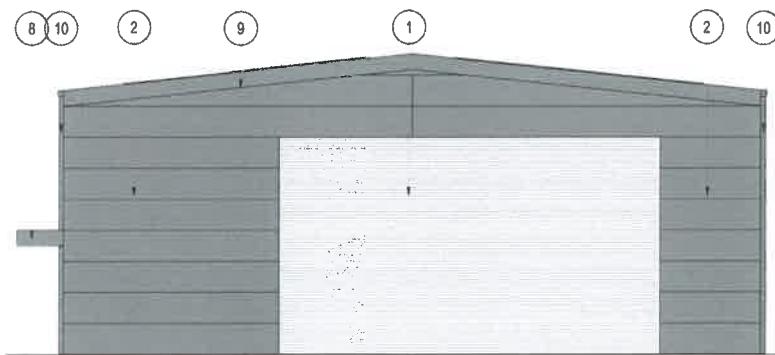


UNIT 6 EAST ELEVATION

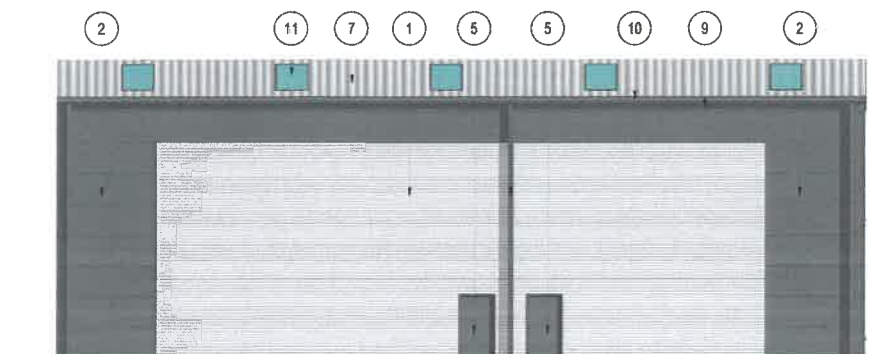


UNIT 6 NORTH ELEVATION




UNIT 7 NORTH ELEVATION

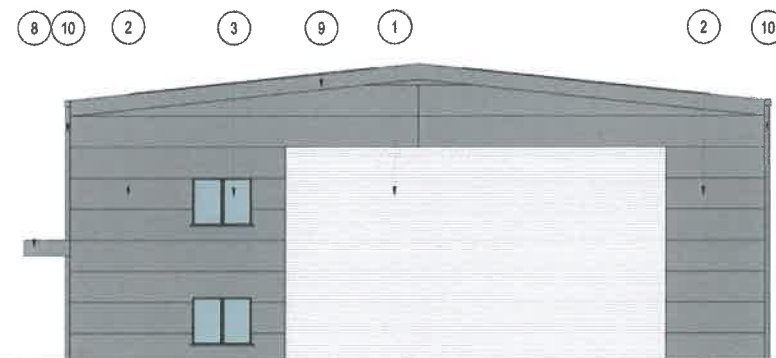


UNIT 7 WEST ELEVATION

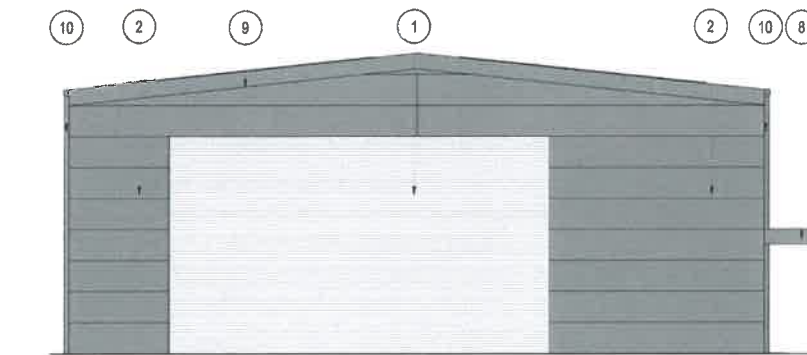

UNIT 7 EAST ELEVATION

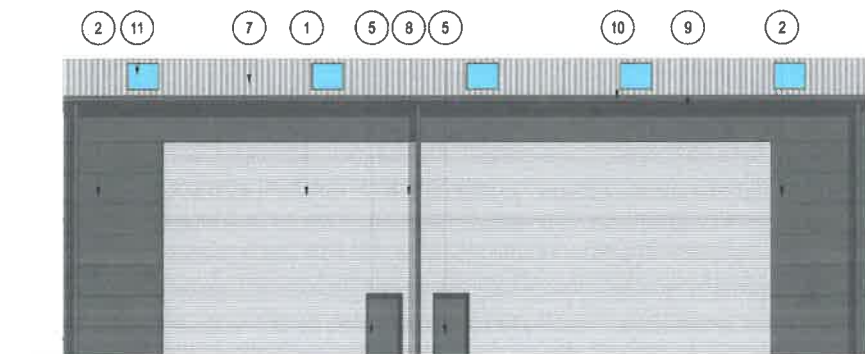


UNIT 7 SOUTH ELEVATION

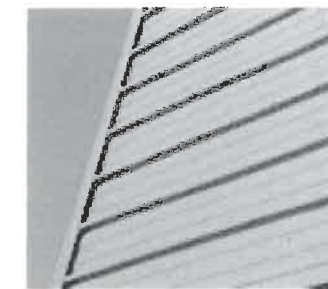

< 1 - Trapezoidal composite cladding (Hamlet)



> 2 - Micro-rib composite cladding panels (Merlin grey)

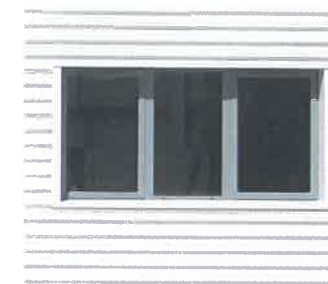

< 3 - PPC Aluminium Casement windows (Merlin grey)



> 4 - Glazed entrance door (Merlin grey)



< 6 - Sectional overhead loading doors (Merlin Grey)



> 7 & 11 - Trapezoidal composite roof panels with polycarbonate roof lights



< 8 - PPC Aluminium canopy (Merlin grey)