


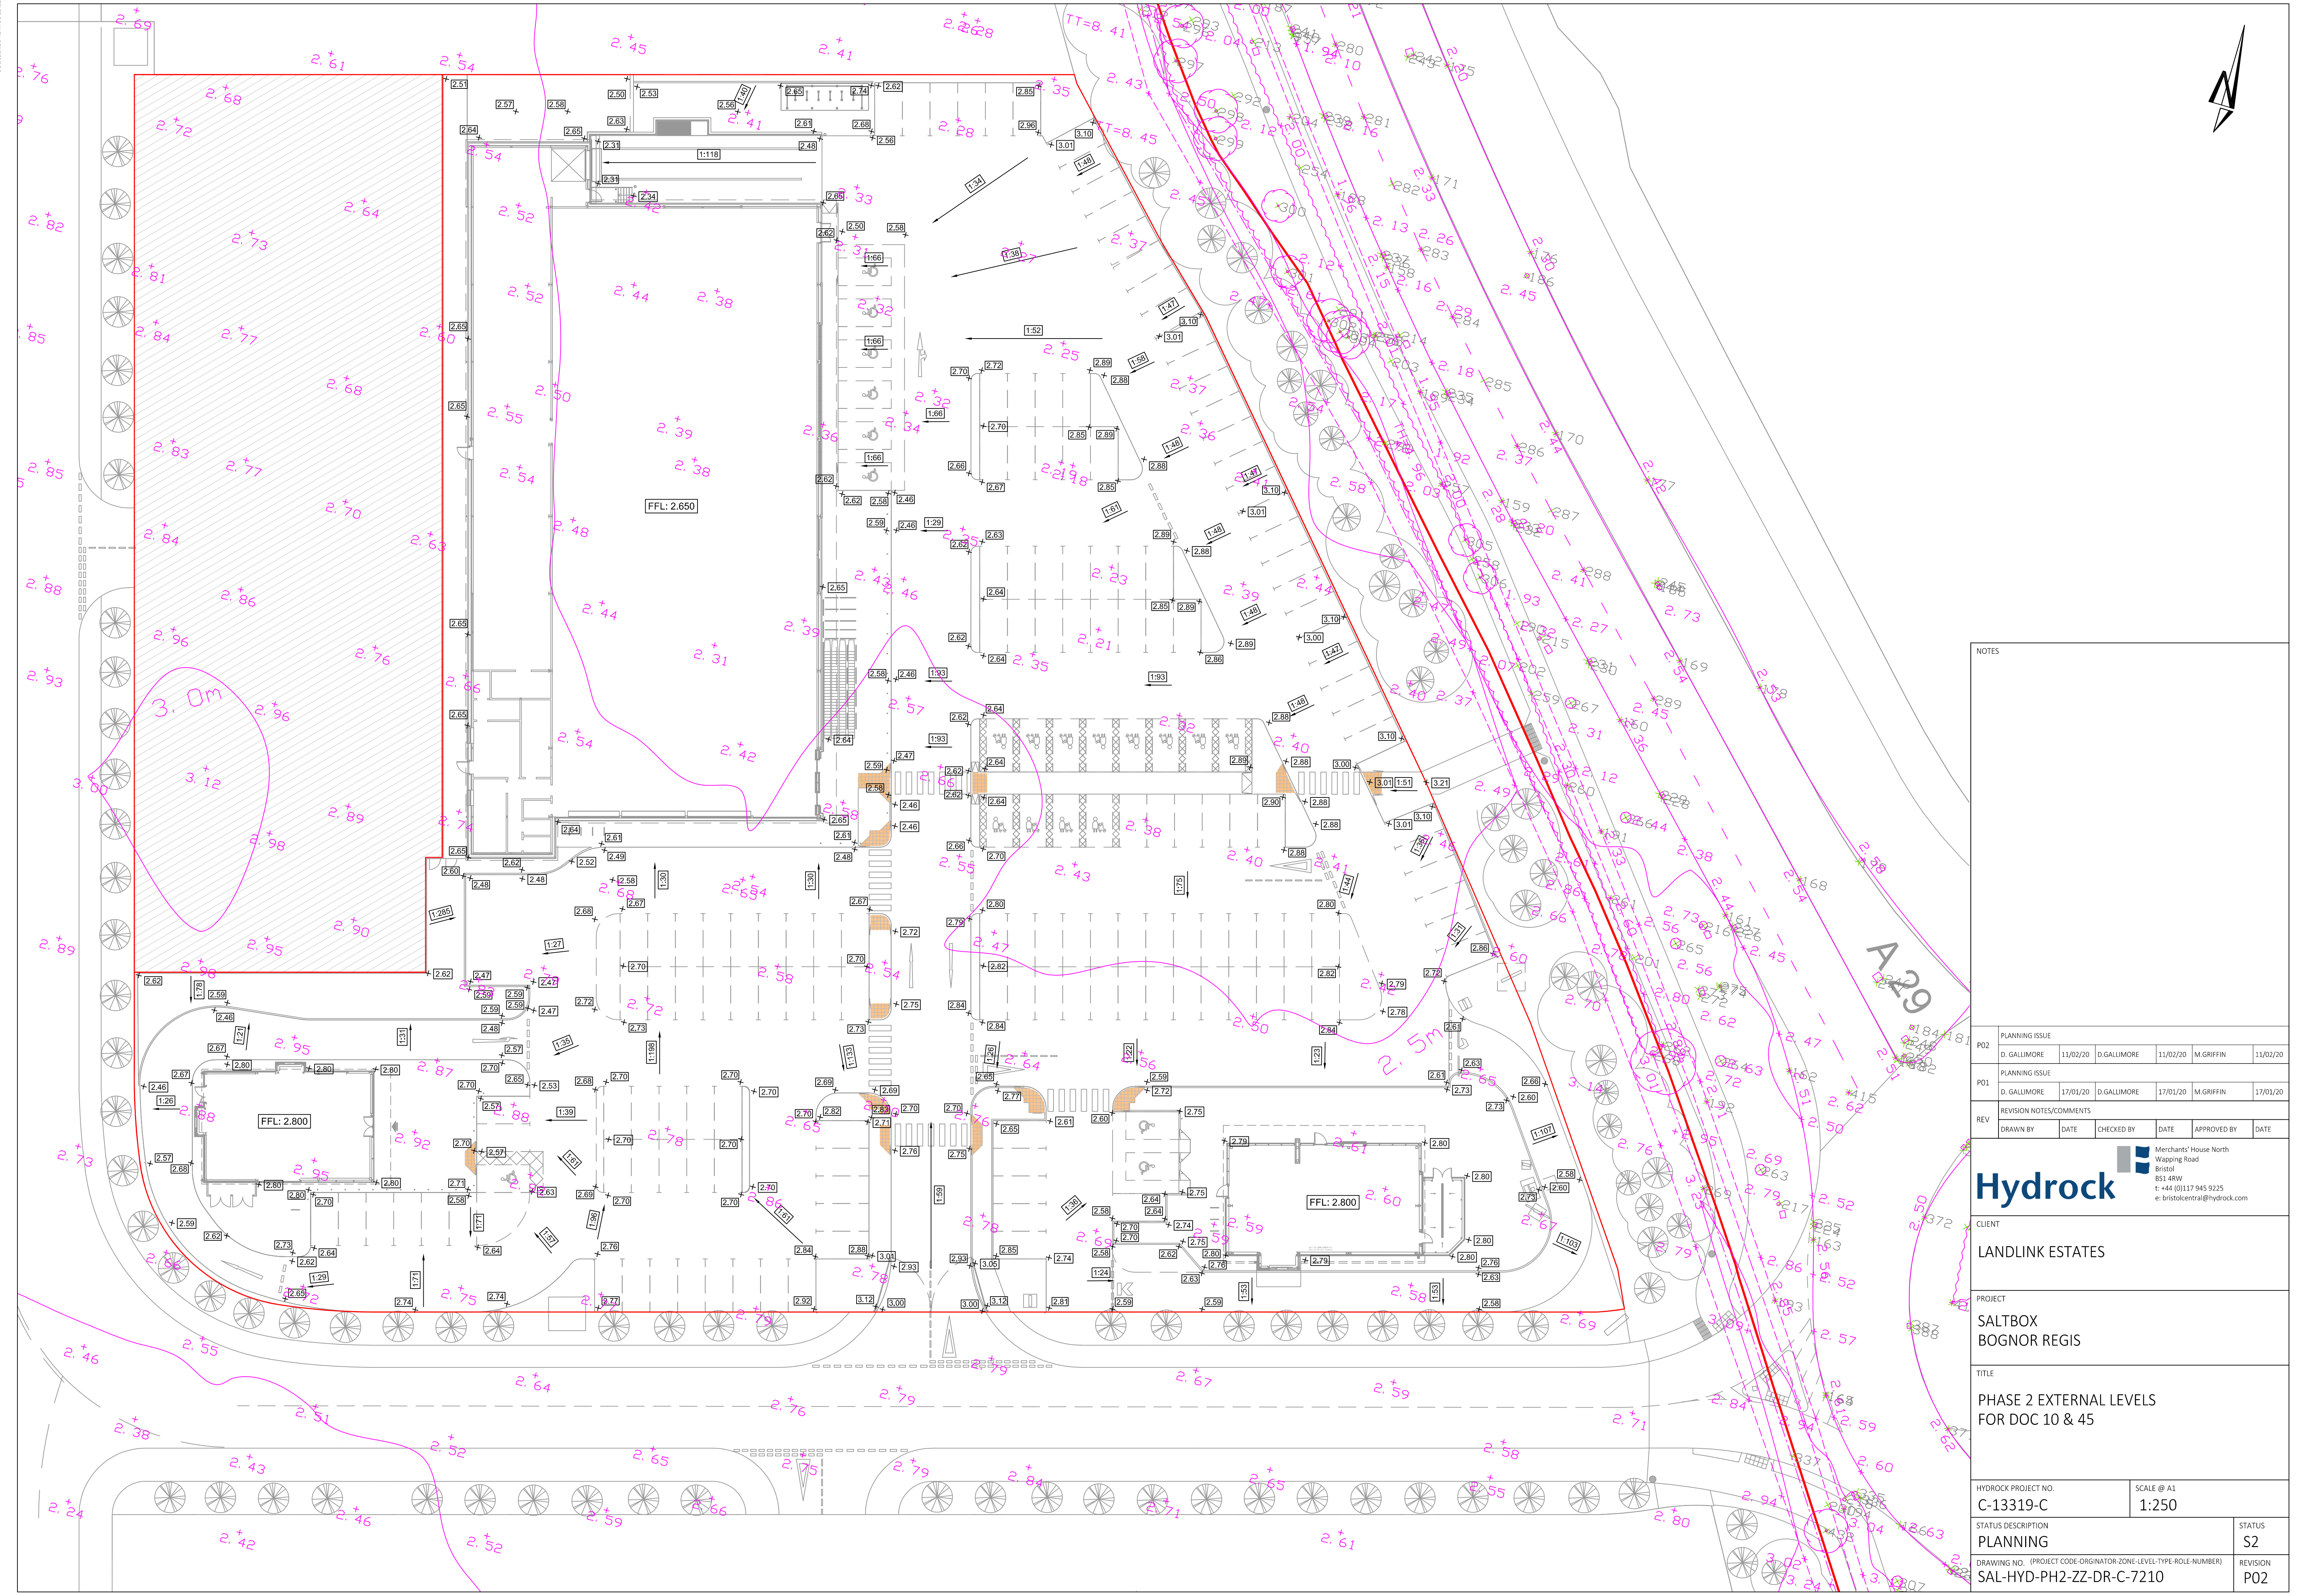

NOTES

P02	PLANNING ISSUE					
	D. GALLIMORE	11/02/20	D. GALLIMORE	11/02/20	M. GRIFFIN	11/02/20
P01	PLANNING ISSUE					
	D. GALLIMORE	17/01/20	D. GALLIMORE	17/01/20	M. GRIFFIN	17/01/20
REV	REVISION NOTES/COMMENTS					
	DRAWN BY	DATE	CHECKED BY	DATE	APPROVED BY	DATE

Merchants' House North
Wapping Road
Bristol
BS1 4RW
t: +44 (0)117 945 9225
e: bristolcentral@hydrock.com

CIENT

LANDLINK ESTATES

PROJECT

SALTBOX
BOGNOR REGIS

TITLE

PHASE 2 EXTERNAL LEVELS
FOR DOC 10 & 45

HYDROCK PROJECT NO. C-13319-C		SCALE @ A1 1:250
STATUS DESCRIPTION PLANNING		STATUS S2
DRAWING NO. (PROJECT CODE-ORIGINATOR-ZONE-LEVEL-TYPE-ROLE-NUMBER) SAL-HYD-PH2-ZZ-DR-C-7210		REVISION P02