


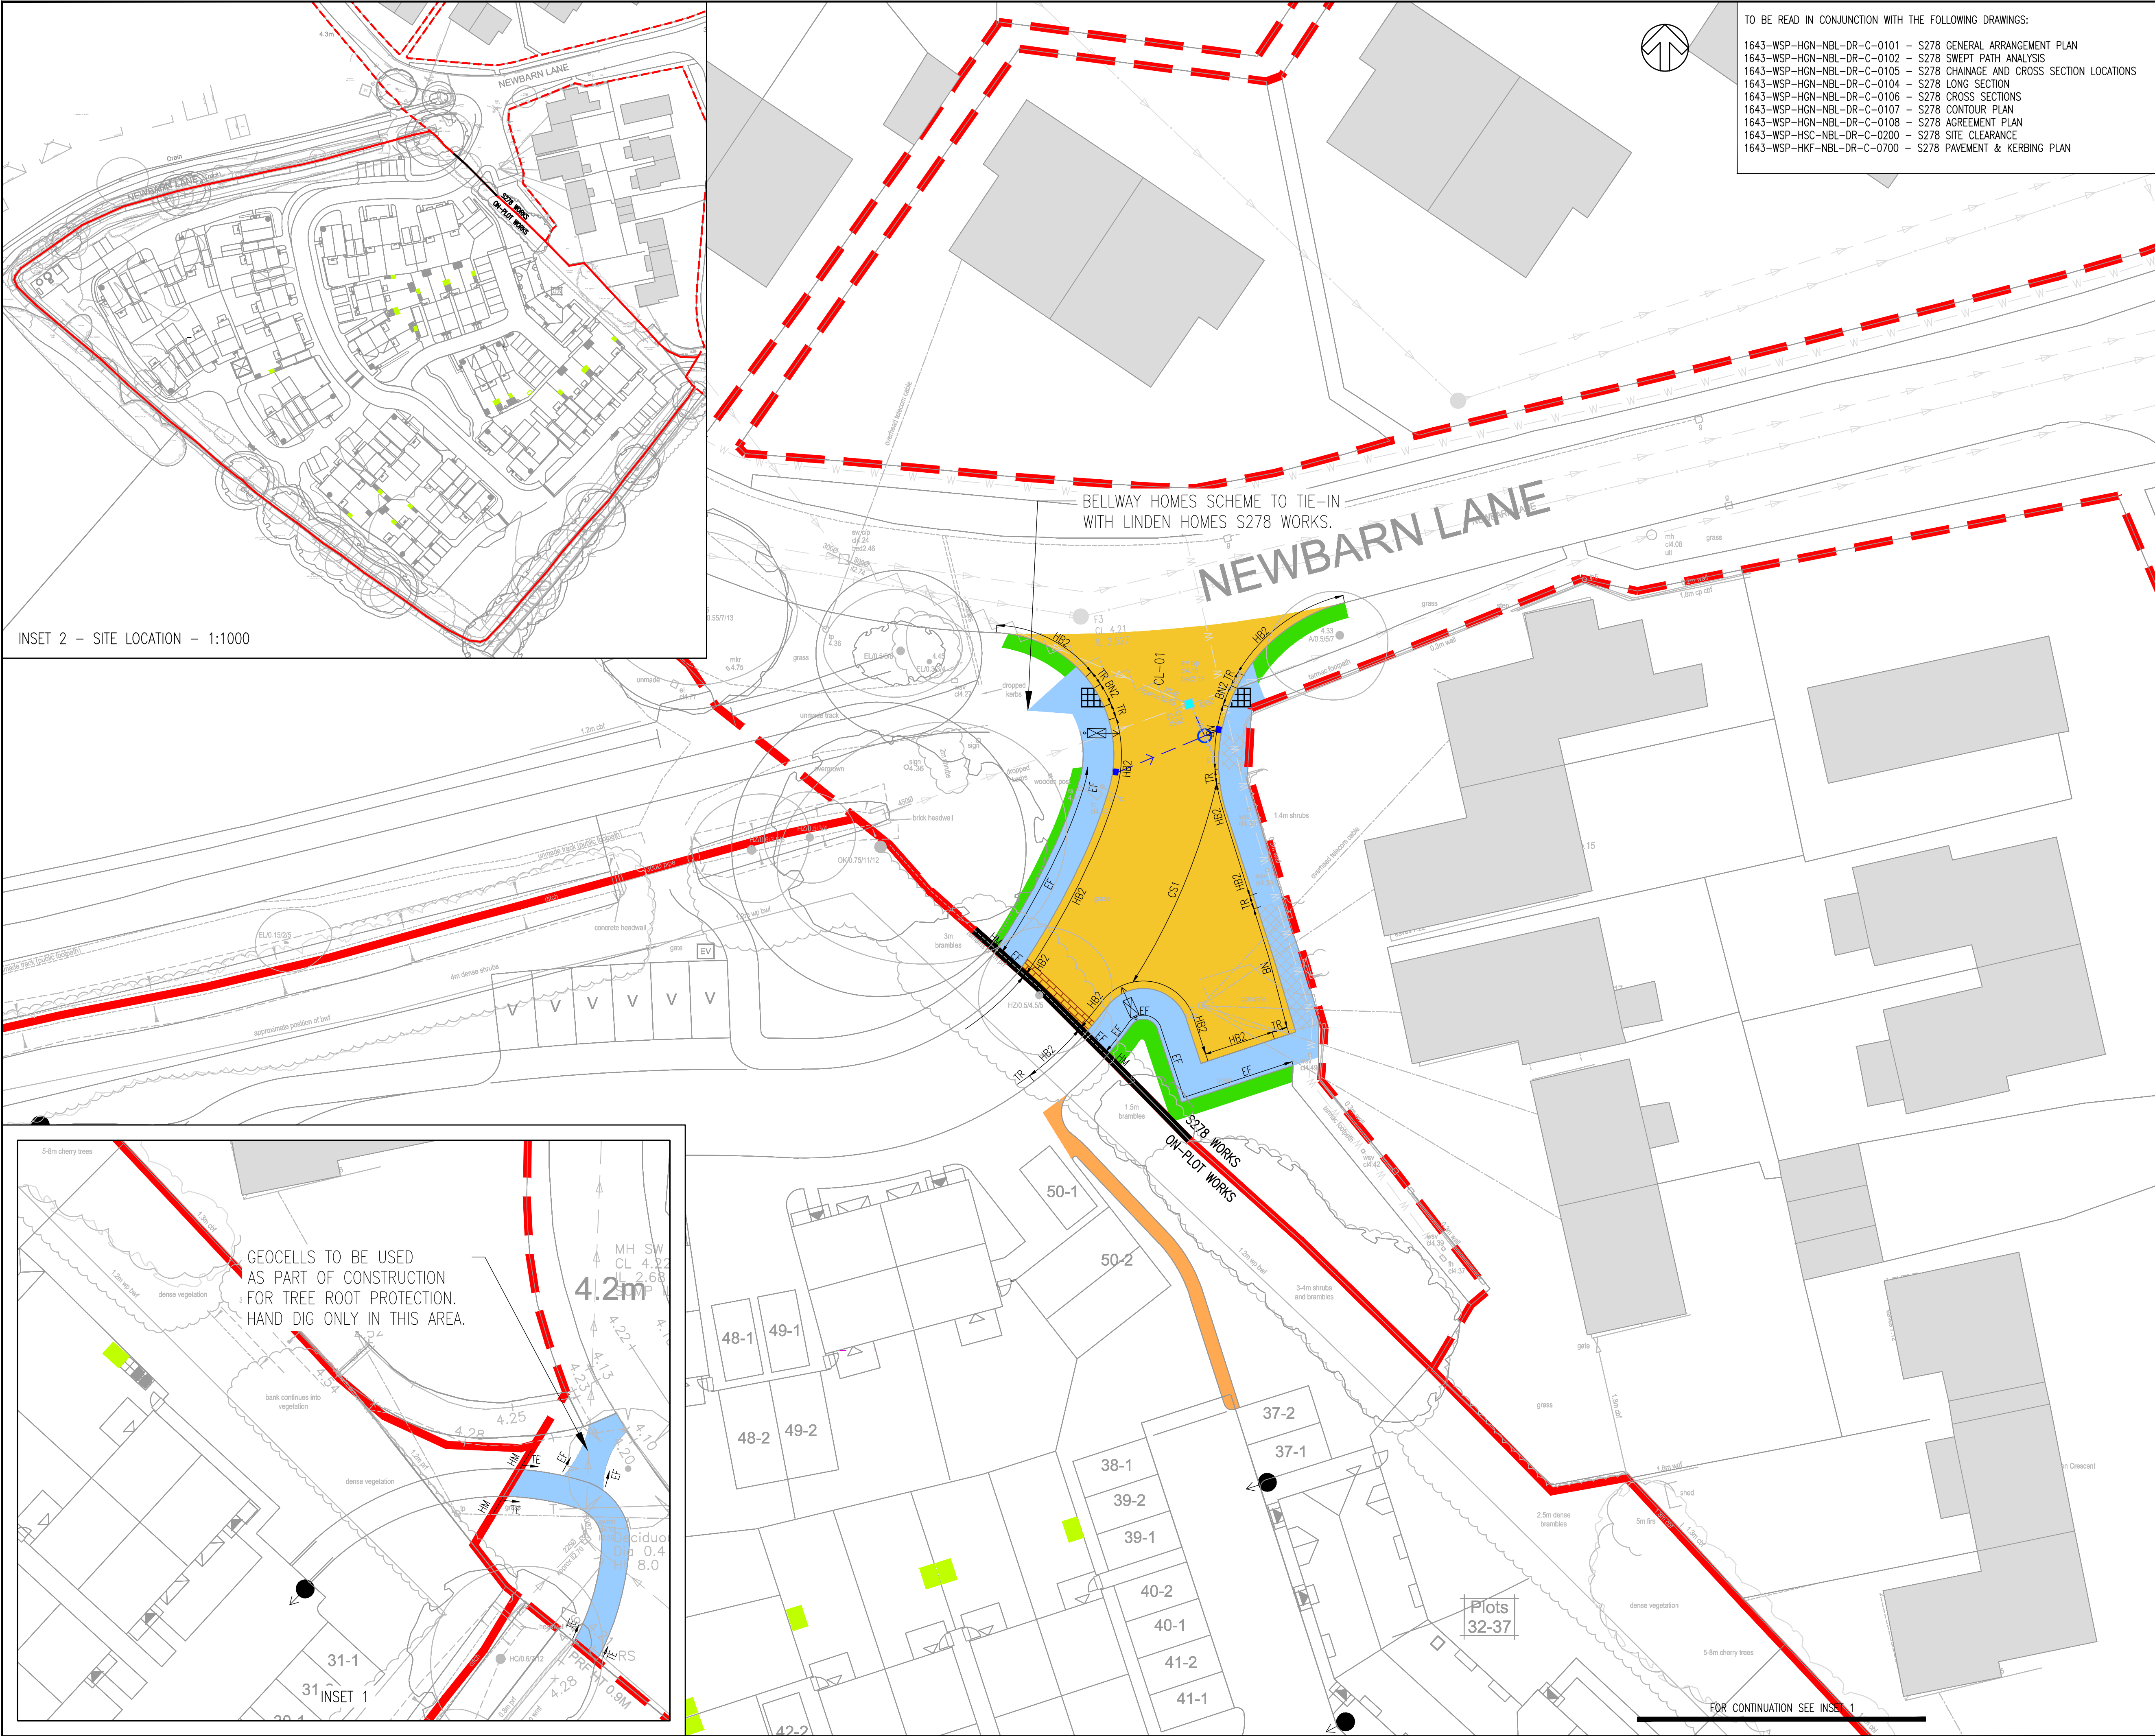

- TO BE READ IN CONJUNCTION WITH THE FOLLOWING DRAWINGS:
- 1643-WSP-HGN-NBL-DR-C-0101 - S278 GENERAL ARRANGEMENT PLAN
 - 1643-WSP-HGN-NBL-DR-C-0102 - S278 SWEEP PATH ANALYSIS
 - 1643-WSP-HGN-NBL-DR-C-0105 - S278 CHAINAGE AND CROSS SECTION LOCATIONS
 - 1643-WSP-HGN-NBL-DR-C-0104 - S278 LONG SECTION
 - 1643-WSP-HGN-NBL-DR-C-0106 - S278 CROSS SECTIONS
 - 1643-WSP-HGN-NBL-DR-C-0107 - S278 CONTOUR PLAN
 - 1643-WSP-HGN-NBL-DR-C-0108 - S278 AGREEMENT PLAN
 - 1643-WSP-HSC-NBL-DR-C-0200 - S278 SITE CLEARANCE
 - 1643-WSP-HKF-NBL-DR-C-0700 - S278 PAVEMENT & KERBING PLAN

DO NOT SCALE

NOTES:

- ALL DIMENSIONS ARE IN MILLIMETRES UNLESS OTHERWISE STATED.
- THIS DRAWING IS FOR INFORMATION ONLY AND NOT FOR CONSTRUCTION OR PRICING PURPOSES.
- LEVELS ARE INDICATIVE ONLY AND SUBJECT TO REFINEMENT
- TOPOGRAPHICAL SURVEY DERIVED FROM SITELINE GEOMATIC SURVEYORS REF: OSN01.DWG DATED JUNE 2019.
- MASTERPLAN DERIVED FROM OSP ARCHITECTS REF: 18256 - P101 (PROPOSED SITE LAYOUT)
- TO BE READ IN CONJUNCTION WITH TECHNICAL REPORT: 1643-WSP-XXX-NBL-RP-0001
- 'WSCC SD' REFERENCES REFER TO WEST SUSSEX COUNTY COUNCIL HIGHWAYS STANDARD DETAILS AVAILABLE FROM [HTTPS://WWW.WESTSUSSEX.GOV.UK/MEDIA/10709/STANDARD_CONSTRUCTION_DETAILS.PDF](https://www.westsussex.gov.uk/media/10709/STANDARD_CONSTRUCTION_DETAILS.PDF)

KEY

- ASPHALT CARRIAGEWAY CONSTRUCTION TYPE 1 TO WSCC SD S278/38/21
- ASPHALT FOOTWAY CONSTRUCTION TO WSCC SD S278/38/04
- HIGHWAY VERGE REINSTATEMENT
- FOOTWAY CROSSOVER CONSTRUCTION TO WSCC SD S278/38/07
- CARRIAGEWAY TIE-IN OPTION 2 TO WSCC SD S278/38/20
- STANDARD TARMAK SURFACE
- HB2 KERB (125mm UPSTAND) TO WSCC SD S278/38/02
- BN KERB (25mm UPSTAND) TO WSCC SD S278/38/02
- BN2 KERB (6mm UPSTAND) TO WSCC SD S278/38/02
- EDGING KERB TO WSCC SD S278/38/02
- TIMBER EDGING TO WSCC SD S278/38/06
- PRECAST CONCRETE DROPPER KERB TO WSCC SD S278/38/02
- TYPE CS1 CHANNEL UNIT TO WSCC SD S278/38/03
- HIT AND MISS EDGING TO WSCC S278/38/09
- TACTILE PAVING SURFACE TO WSCC SD S278/38/18
- DOUBLE ROW GRANITE SETT DEMARCATION TO WSCC SD S278/38/03

S278 WORKS ON-PLOT WORKS

- HIGHWAY BOUNDARY
- SITE BOUNDARY

C01	27/08/2020	BCA	ISSUE FOR CONSTRUCTION	HT	RT
P06	29/07/2020	DND	WEST SUSSEX AMENDMENTS INCORPORATED	RT	RT
P05	10/07/2020	GO	LINDEN HOMES S278 INCORPORATED	RT	RT
P04	20/03/2020	GO	ISSUED FOR WSCC S278 TECHNICAL APPROVAL	NM	RT
P03	25/02/2020	TI	UPDATED DESIGN TO S278 BOUNDARY	NM	RT
P02	28/01/2020	SS	S278 BOUNDARY UPDATED	NM	RT
P01	02/01/2020	BT	FIRST ISSUE	NM	RT
REV	DATE	BY	DESCRIPTION	CHK	APP

DRAWING STATUS:

S4 - FOR CONSTRUCTION APPROVAL

wsp

Mountbatten House, Basing View, Basingstoke, RG21 4HJ, UK
T+ 44 (0) 1256 318 800, F+ 44 (0) 1256 318 700
wsp.com

CLIENT:

BELLWAY HOMES LTD

ARCHITECT:

OSP ARCHITECTURE

SITE/PROJECT:

NEW BARN LANE, NORTH BERSTED

TITLE:

S278
PAVEMENT & KERBING PLAN

SCALE @ A1:	1:200	CHECKED:	MM	APPROVED:	RT
PROJECT NO:	70061643	DESIGNED:	YG	DRAWN:	BT
				DATE:	July 20

DRAWING NO:

1643-WSP-HKF-NBL-DR-C-0700

REV:

C01

© WSP UK Ltd