


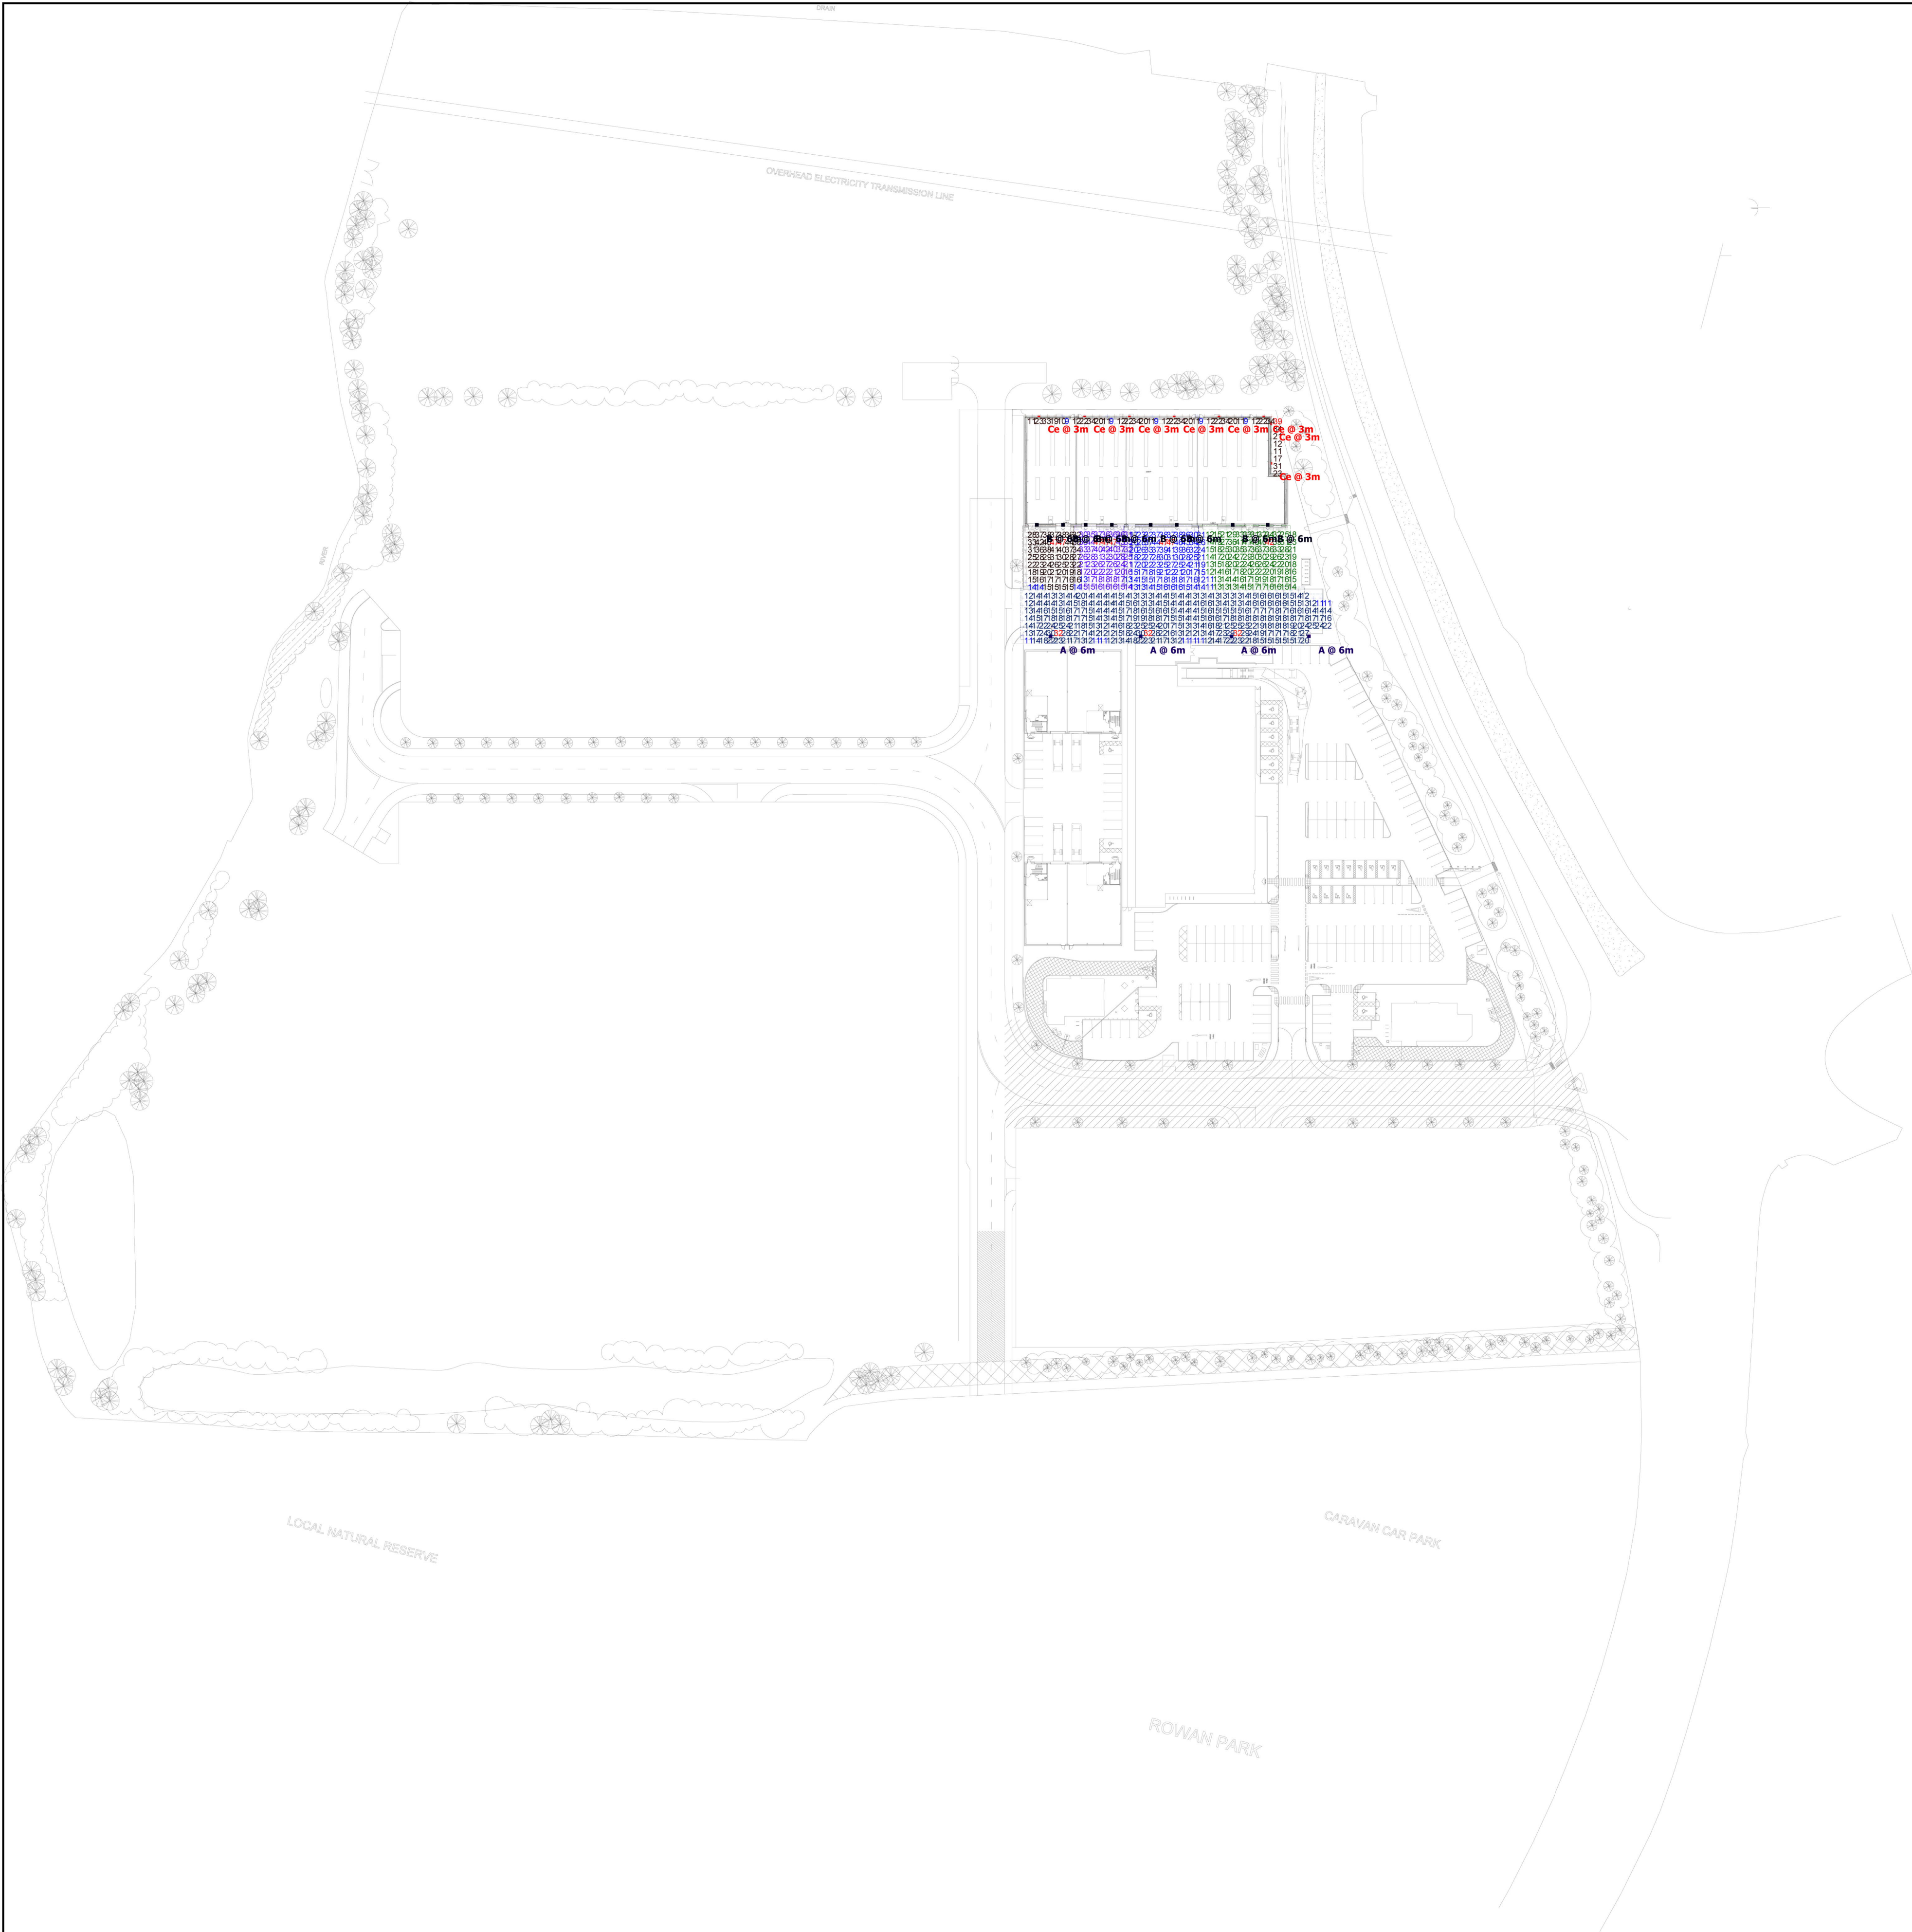

Plan View
Scale - 1 : 1000

Schedule						
Symbol	Label	Quantity	Catalog Number	Description	Wattage	Lumens Per Lamp
	A	4	DSX1.2.LA084.FW	D-Series 1 Luminaire Single head column mount at 6m	68	8223
	B	8	DSX1.2.LA084.FW	D-Series 1 Luminaire Wall mount at 6m	68	8223
	Ce	8	DEW.LA014.NR.CGL	Denver Elite Wall Mount at 3m with 3hr Emergency battery pack	12	1226

Statistics					
Description	Symbol	Avg	Max	Min	Min/Avg
Parking & Roadway	+	17 lux	32 lux	11 lux	0.65
Unit 3A	+	27 lux	47 lux	14 lux	0.52
Unit 3B	+	27 lux	47 lux	13 lux	0.48
Unit 3C	+	25 lux	47 lux	12 lux	0.48
Unit 3D	+	23 lux	42 lux	11 lux	0.48
Walkway behind units	+	19 lux	39 lux	9 lux	0.47

Note
Holophane Europe Ltd offer a Lighting Design Service in good faith and without charge, every effort is made to ensure we interpret the design specification accurately. All Illuminance values shown are the result of theoretical computer calculations; summated by luminaires positioned in a fixed relationship to each other and the statistical zone. In practice the values may vary due to tolerances in column installation, luminaire orientation, surface reflectance and fluctuations in power supply (voltage).Results provided within this design are derived from product specific photometry, the substitution of alternative luminaires will not produce comparable results.