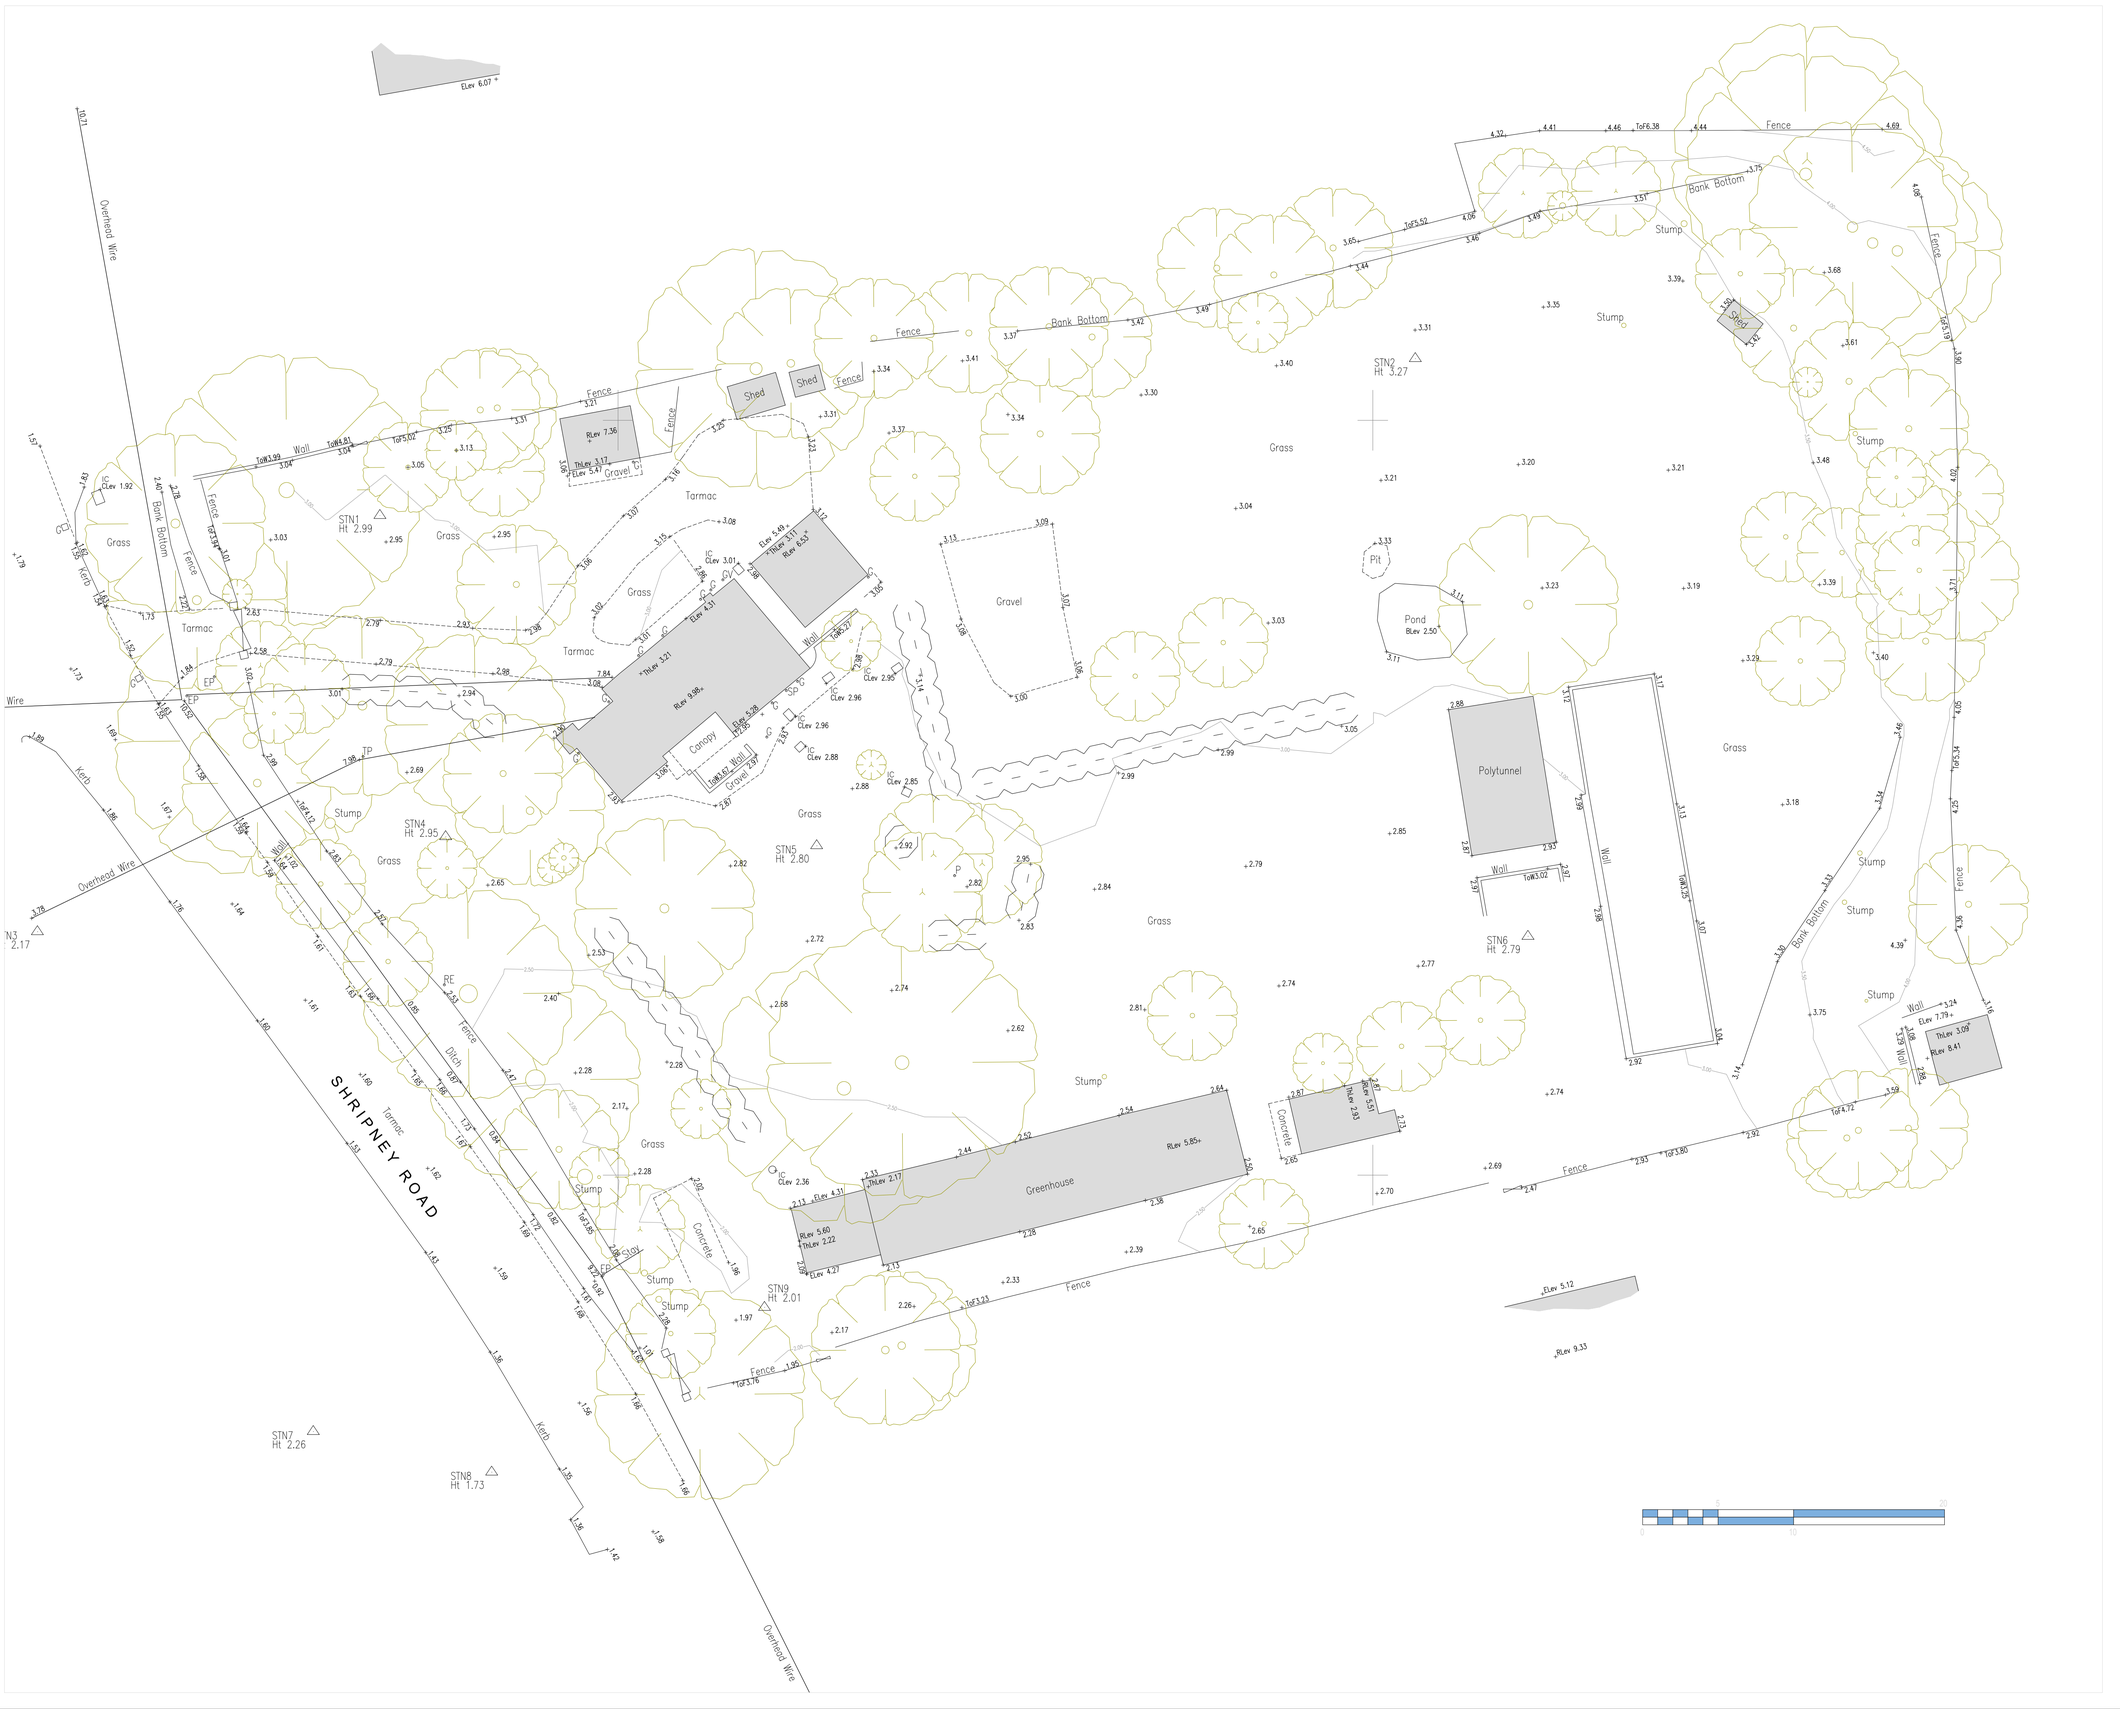

ARUN DISTRICT COUNCIL BE/176/21/PL