

DO NOT SCALE

NOTES

1. ALL DIMENSIONS ARE IN MILLIMETRES UNLESS OTHERWISE STATED.
2. ALL PRIVATE DRAINAGE TO BE CONSTRUCTED IN ACCORDANCE WITH THE RELEVANT PROVISIONS OF THE BUILDING REGULATIONS (2000) APPROVED DOCUMENT H
3. REFER TO STANDARD DETAIL 2037/SD/15 (DRAINAGE NOTES) FOR BEDDING SPECIFICATION

REV	DATE	BY	DESCRIPTION	CHK	APD
B	28/03/08	DGL	RAINWATER DOWNPIPE CONNECTION CHANGED.	NJ	TRA
A	29/01/08	DGL	FIRST ISSUE	NJ	TRA

DRAWING STATUS: FOR TECHNICAL APPROVAL



Mountbatten House, Basing View, Basingstoke, Hampshire RG21 4HJ
Tel: +44 (0)1256 318800 Fax: +44 (0)1256 318700
<http://www.wspgroup.com>

CLIENT: BERKELEY HOMES


ARCHITECT: OMEGA PARTNERSHIP

PROJECT: NORTH BERSTED,
BOGNOR REGIS, WEST SUSSEX


TITLE: ON-SITE WORKS
SW DETAILS - HOUSE DRAINAGE

SCALE @ A3:	CHECKED:	APPROVED:
NTS	JM/JG	TRA
CAD FILE:	DESIGN-DRAWN:	DATE:
2037-SD-26	DGL	JANUARY 2008
PROJECT No:	DRAWING No:	REV:
11012037	2037/SD/26	B


© WSP Group plc

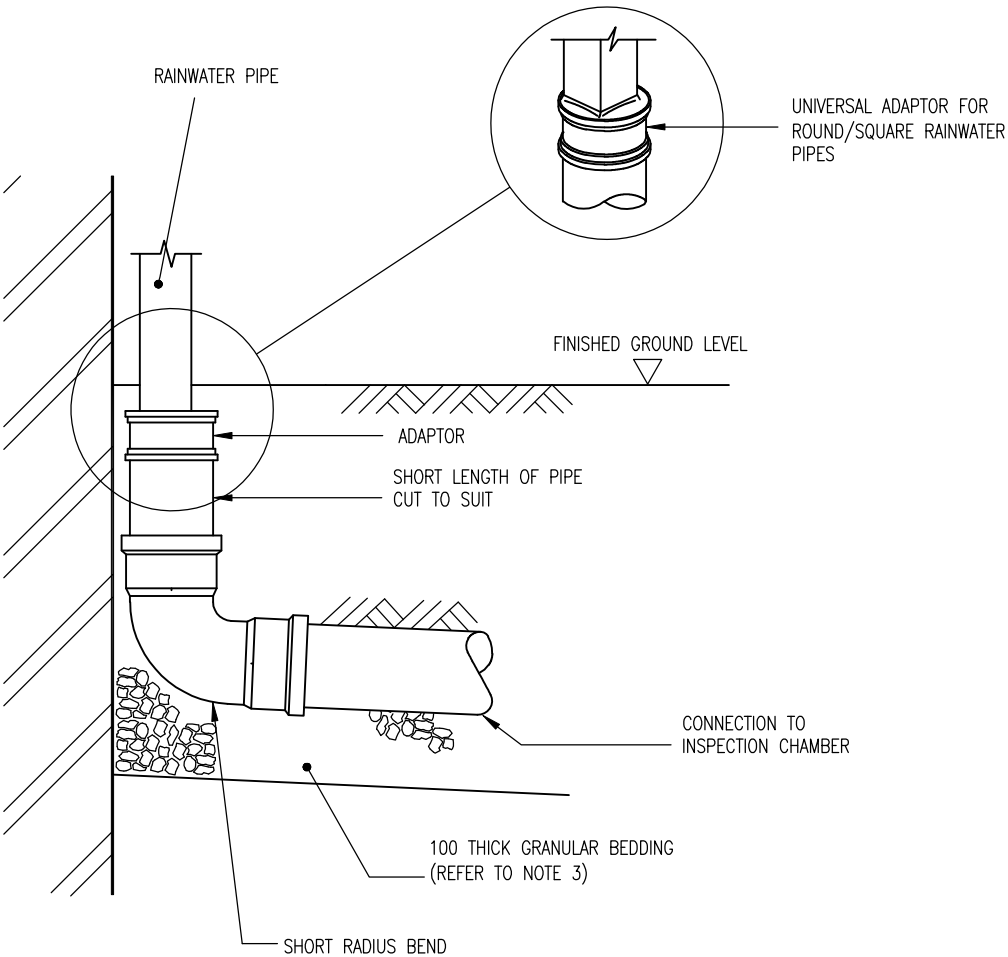

RAINWATER PIPE CONNECTED TO INSPECTION CHAMBER

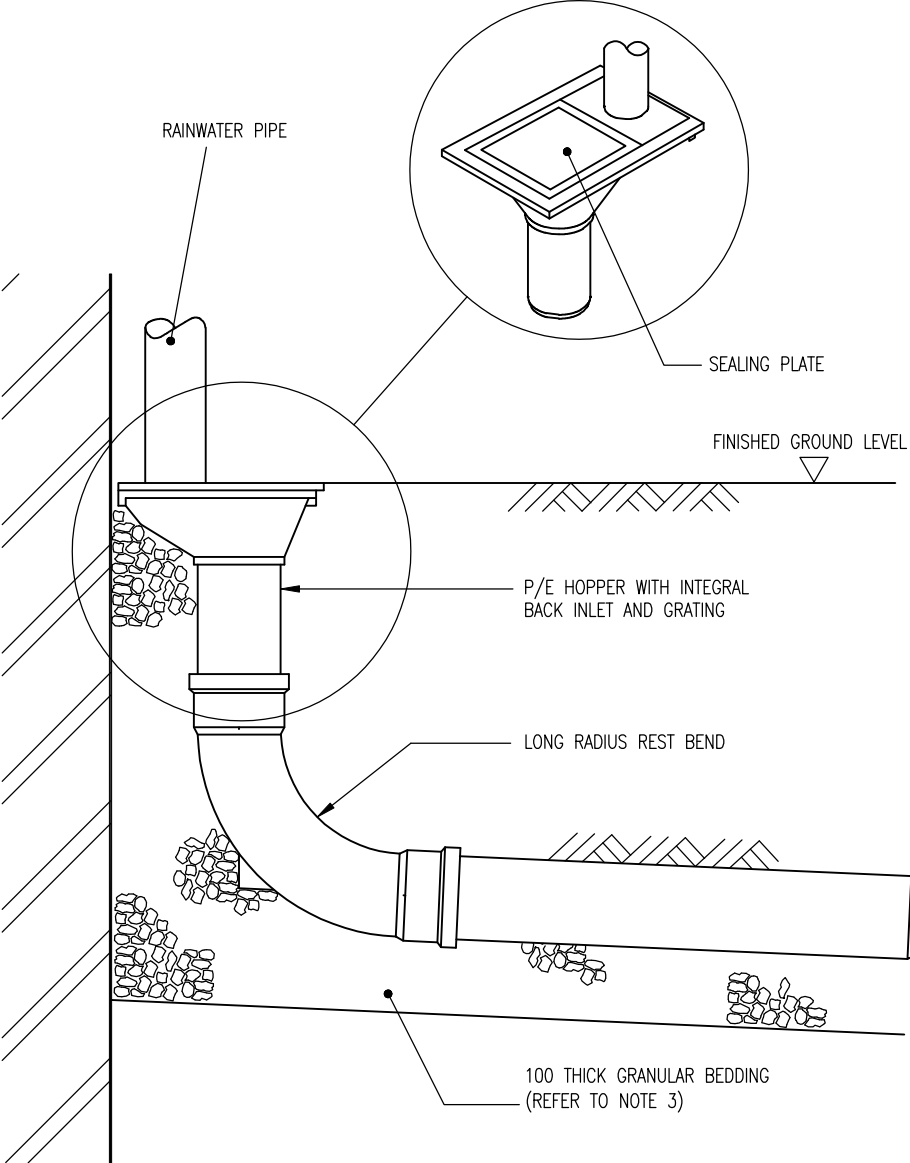

RAINWATER PIPE CONNECTED TO COLLECTOR DRAIN VIA A JUNCTION

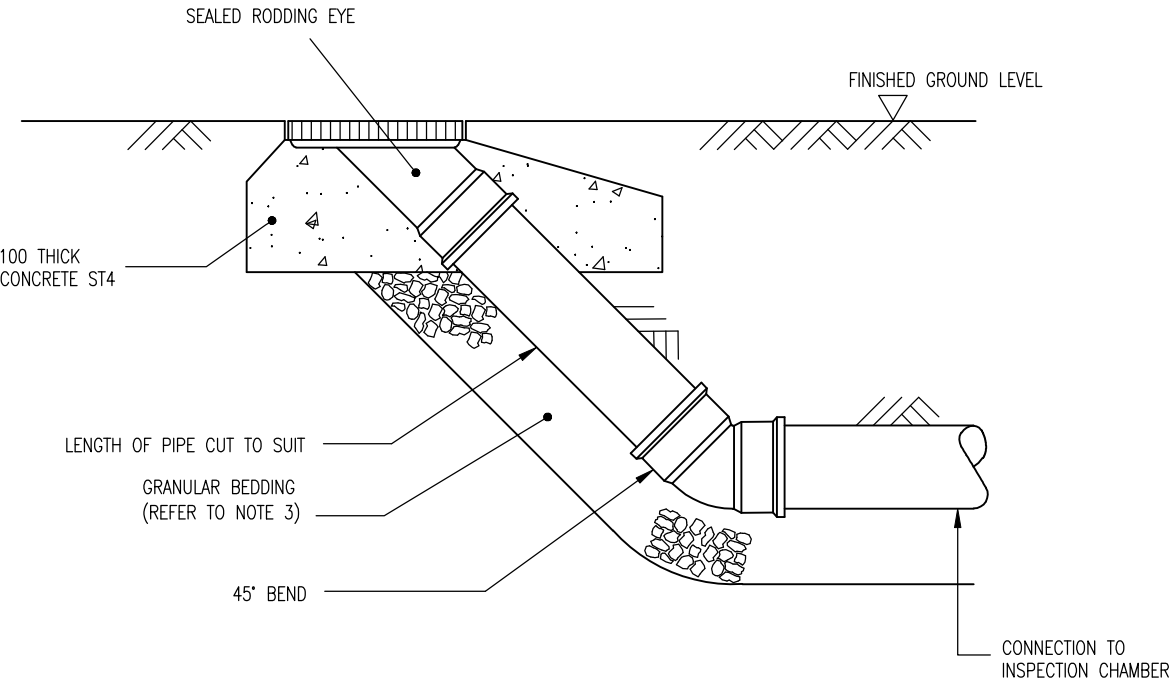

SEALED RODDING EYE