

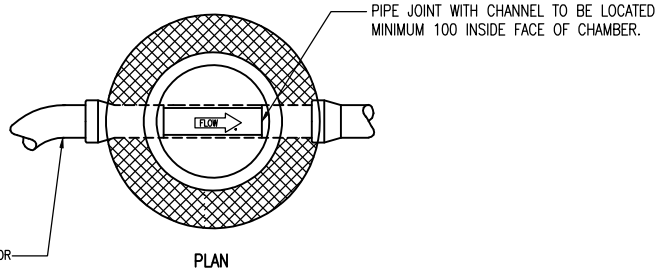
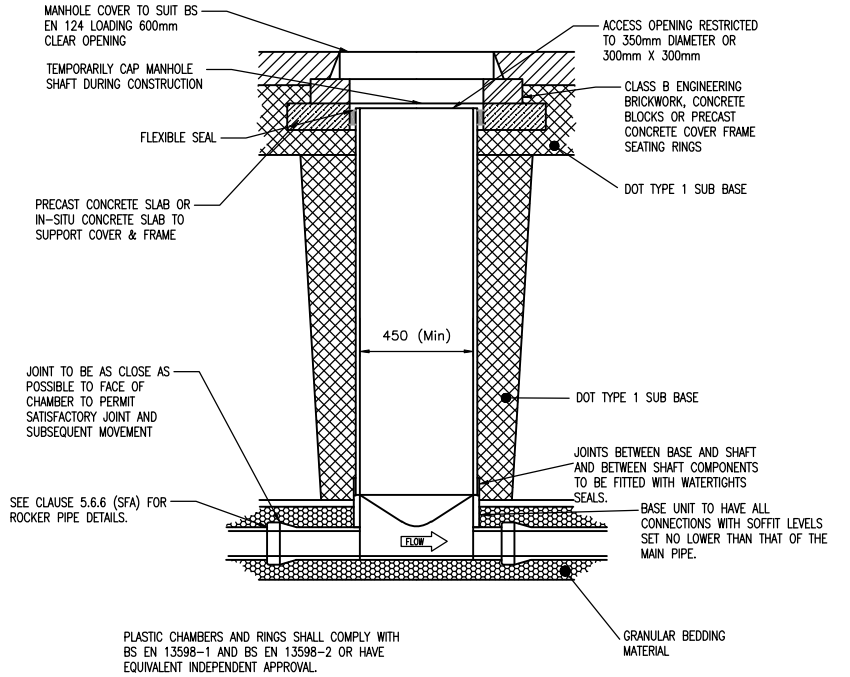


TYPE 3 ACCESS CHAMBER (FLEXIBLE MATERIAL DETAIL)

MAXIMUM DEPTH FROM COVER LEVEL TO SOFFIT OF PIPE IN AREAS SUBJECT TO VEHICLE LOADING 3m, NON ENTRY

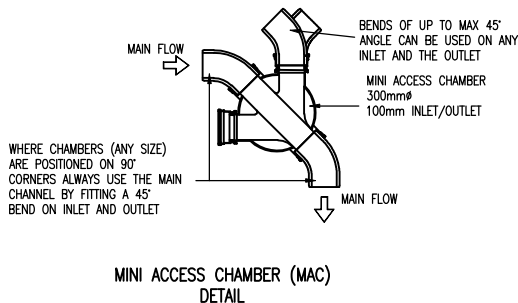


SITED IN DRIVEWAYS/ PAVED AREAS

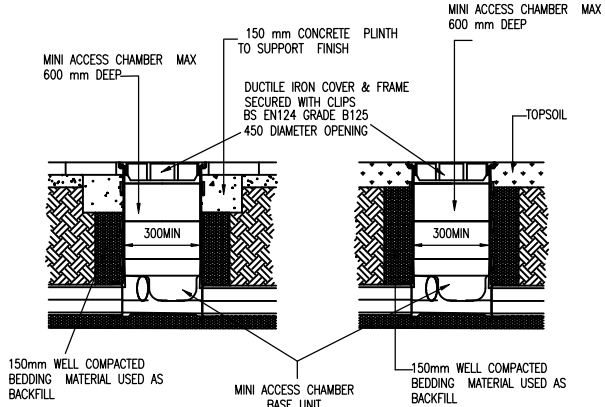





TYPE 4 ACCESS CHAMBER (FLEXIBLE MATERIAL DETAIL)

MAXIMUM DEPTH FROM COVER LEVEL TO SOFFIT OF PIPE FOR AREAS NOT SUBJECT TO VEHICLE LOADING 3m, NON ENTRY

SITE IN DOMESTIC DRIVEWAYS OR FOOTWAYS

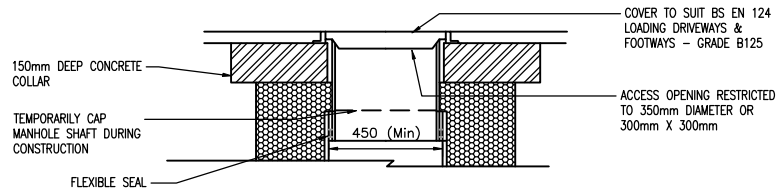

SITE IN SOFT LANDSCAPED AREAS

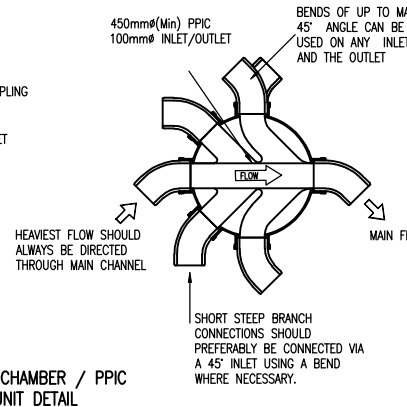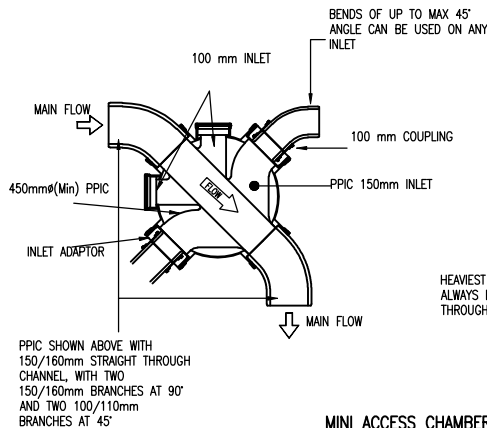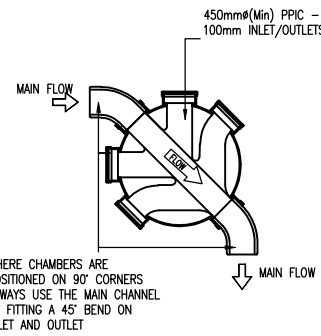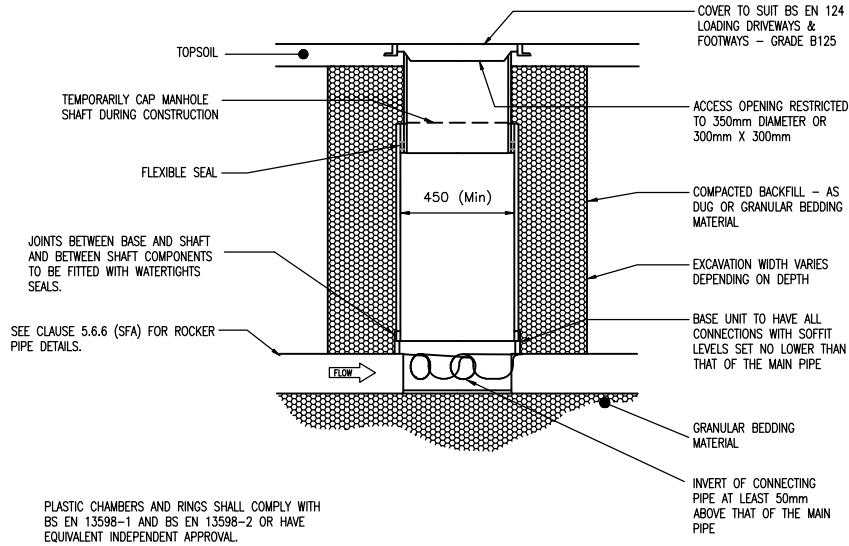

DO NOT SCALE

NOTES

- ALL DIMENSIONS ARE IN MILLIMETRES UNLESS OTHERWISE STATED.
- APPROPRIATE INSPECTION CHAMBER COVER AND FRAME TO BE INSTALLED IN TRAFFICKED AREAS.
- ALL CHAMBERS TO BE CONSTRUCTED IN ACCORDANCE WITH THE INTERIM TECHNICAL ADDENDUM FOR SFA 6TH EDITION.

REV	DATE	BY	DESCRIPTION	CHK	APD
D	07/02/12	JB	CHAMBER DETAILS UPDATED	JDP	JDP
C	28/03/08	HSG	CHAMBER DETAILS UPDATED	JP	JP
B	28/03/08	DGL	CHAMBER DETAILS UPDATED	NJ	TRA
A	29/01/08	DGL	FIRST ISSUE	JMJG	TRA

DRAWING STATUS:

FOR CLIENT APPROVAL



Mountbatten House, Basing View, Basingstoke, Hampshire RG21 4HJ
Tel: +44 (0)1256 318800 Fax: +44 (0)1256 318700
<http://www.wspgroup.com>

CLIENT:

BERKELEY HOMES

ARCHITECT:

OMEGA PARTNERSHIP

PROJECT:

NORTH BERSTED,
BOGNOR REGIS, WEST SUSSEX

TITLE:

MINI ACCESS CHAMBER /
POLYPROPYLENE INSPECTION CHAMBER (PPIC)
DETAIL

SCALE @ A3:

NTS

CHECKED:

JDP

APPROVED:

JDP

CAD FILE:

2037-SD-29

DESIGN-DRAWN:

JB

DATE:

OCTOBER

PROJECT No:

11012415

DRAWING No:

2415/SD/29

REV:

D

© WSP Group plc