


**DO NOT SCALE**NOTES

- THIS DRAWING IS TO BE READ IN CONJUNCTION WITH ALL OTHER RELEVANT SCHEME DRAWINGS AND SPECIFICATIONS.
- ALL DIMENSIONS ARE IN MILLIMETRES UNLESS OTHERWISE STATED.
- REFER TO MANUFACTURERS GUIDANCE FOR THE LATEST INSTALLATION ADVICE. ANY CONFLICTS WITH THE ATTACHED DRAWING ARE TO BE RAISED TO THE ENGINEER FOR CLARIFICATION

A	02/04/15	OJF	FIRST ISSUE	OJF	JDP
REV	DATE	BY	DESCRIPTION	CHK	APD

DRAWING STATUS:	FOR INFORMATION ONLY
-----------------	----------------------

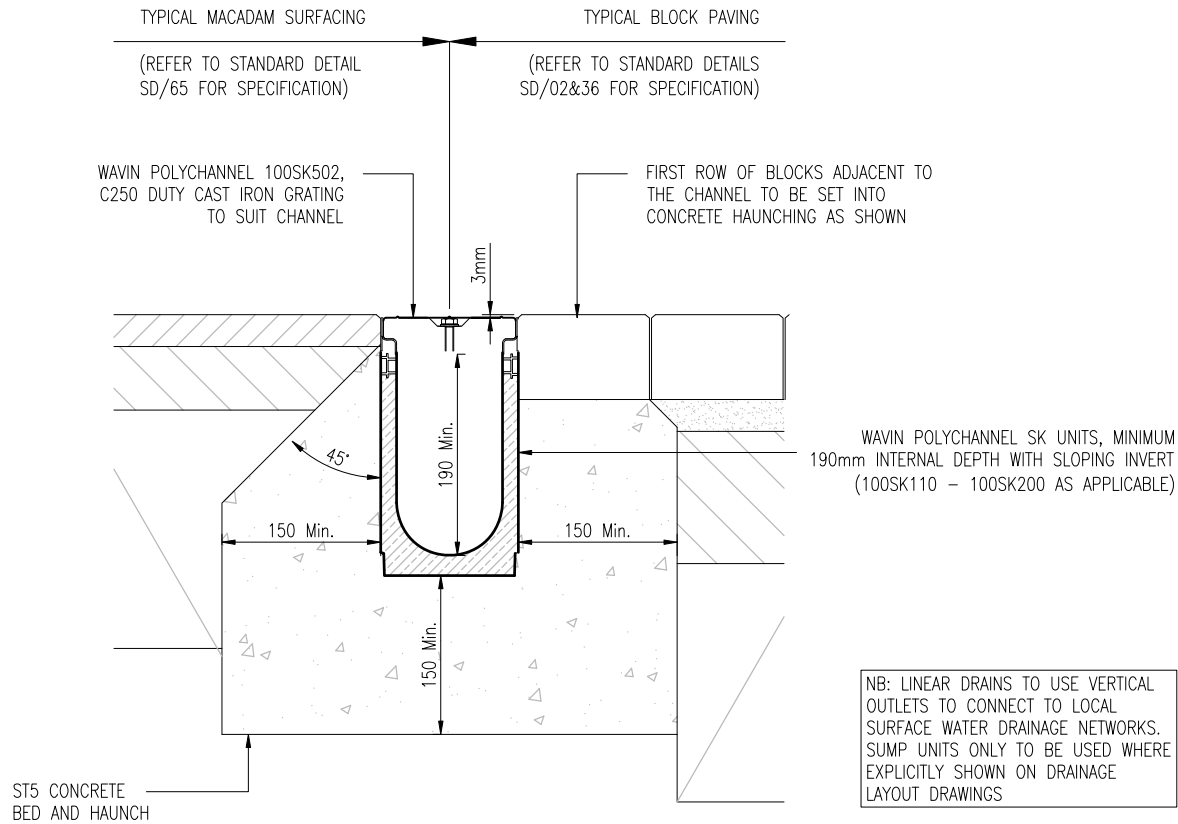

WSP

Mountbatten House, Basing View, Basingstoke, Hampshire RG21 4HJ
Tel: +44 (0)1256 318800 Fax: +44 (0)1256 318700
<http://www.wspgroup.com>

CLIENT:	BERKELEY HOMES
---------	----------------

ARCHITECT:	OMEGA PARTNERSHIP
------------	-------------------

PROJECT:	NORTH BERSTED, BOGNOR REGIS, WEST SUSSEX
----------	---

TITLE:	ON SITE HIGHWAY WORKS CHANNEL DRAIN DETAIL
--------	---

SCALE @ A3:	1:5	CHECKED:	JDP	APPROVED:	JDP
-------------	-----	----------	-----	-----------	-----

CAD FILE:	2037-SD-89	DESIGN-DRAWN:	OJF	DATE:	April 2015
-----------	------------	---------------	-----	-------	------------

PROJECT No:	11012037	DRAWING No:	2037/SD/89	REV:	A
-------------	----------	-------------	------------	------	---