


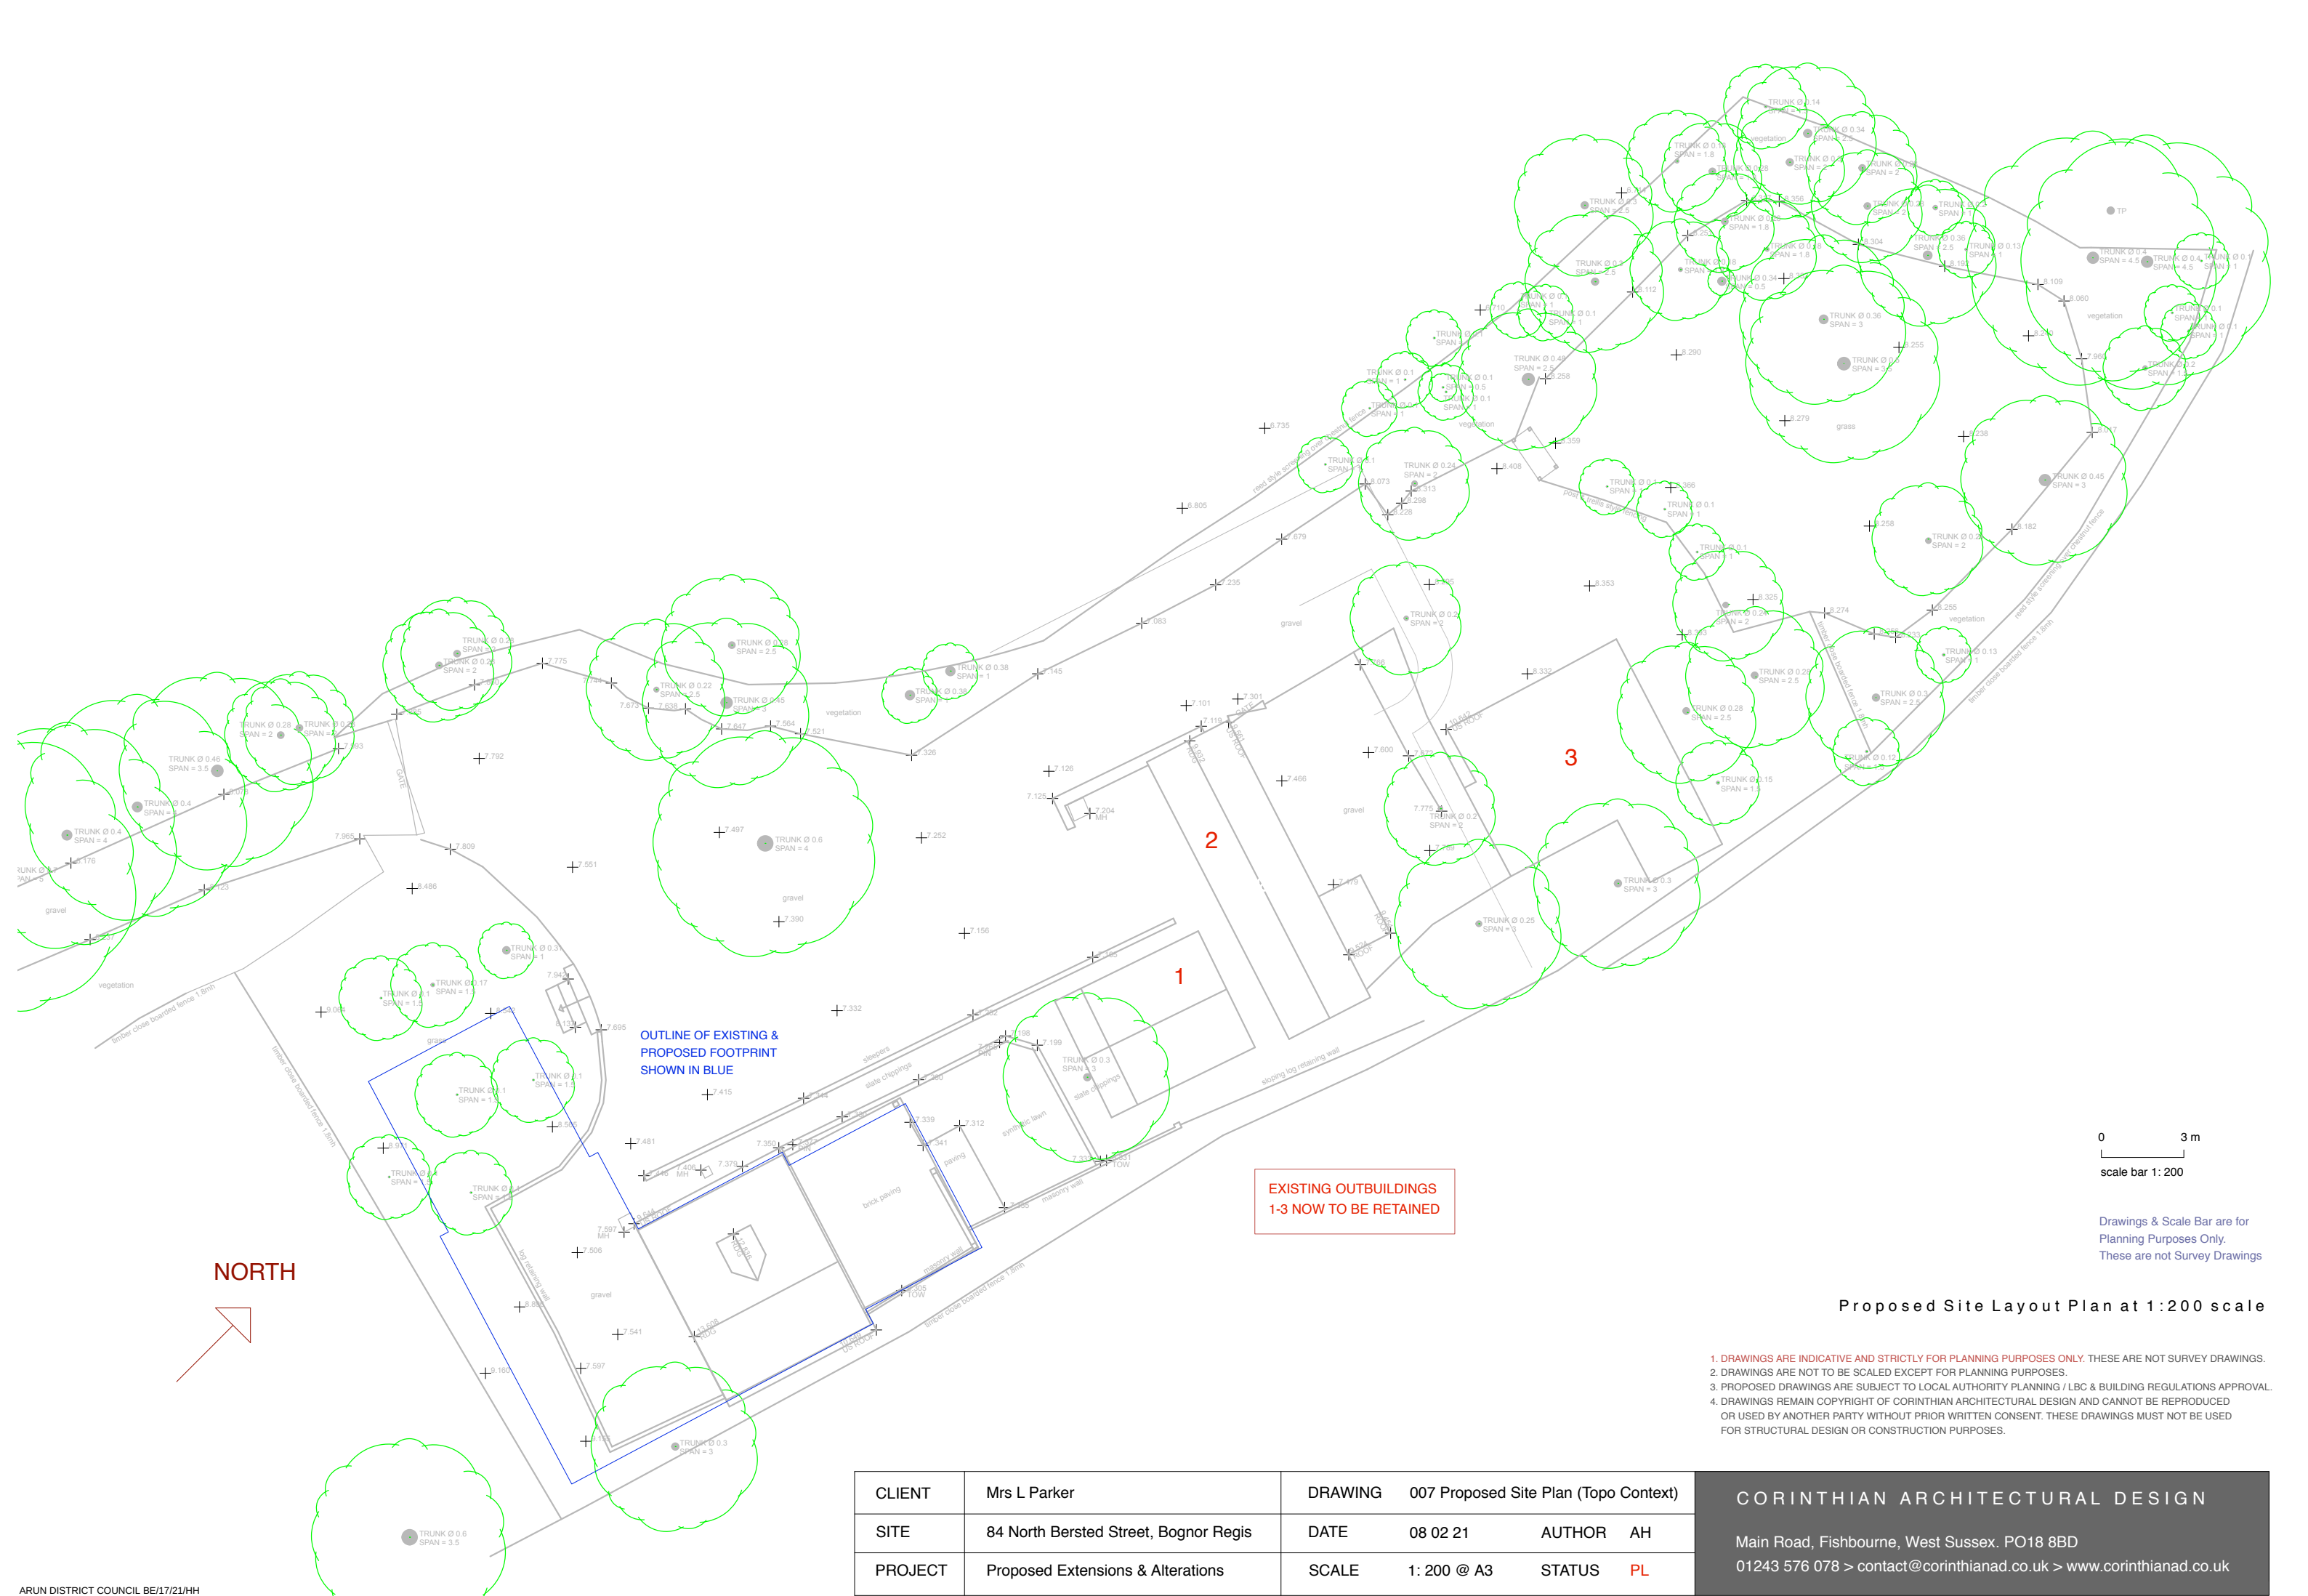

CLIENT	Mrs L Parker	DRAWING	007 Proposed Site Plan (Topo Context)		
SITE	84 North Bersted Street, Bognor Regis	DATE	08 02 21	AUTHOR	AH
PROJECT	Proposed Extensions & Alterations	SCALE	1: 200 @ A3	STATUS	PL

CORINTHIAN ARCHITECTURAL DESIGN

Main Road, Fishbourne, West Sussex. PO18 8BD
01243 576 078 > contact@corinthianad.co.uk > www.corinthianad.co.uk