


General Notes:

Do not scale dimensions from this drawing, unless for Planning purposes.

The Contractor is responsible for checking all dimensions on site prior to commencement of the works.

This drawing is to be read in conjunction with the specification.

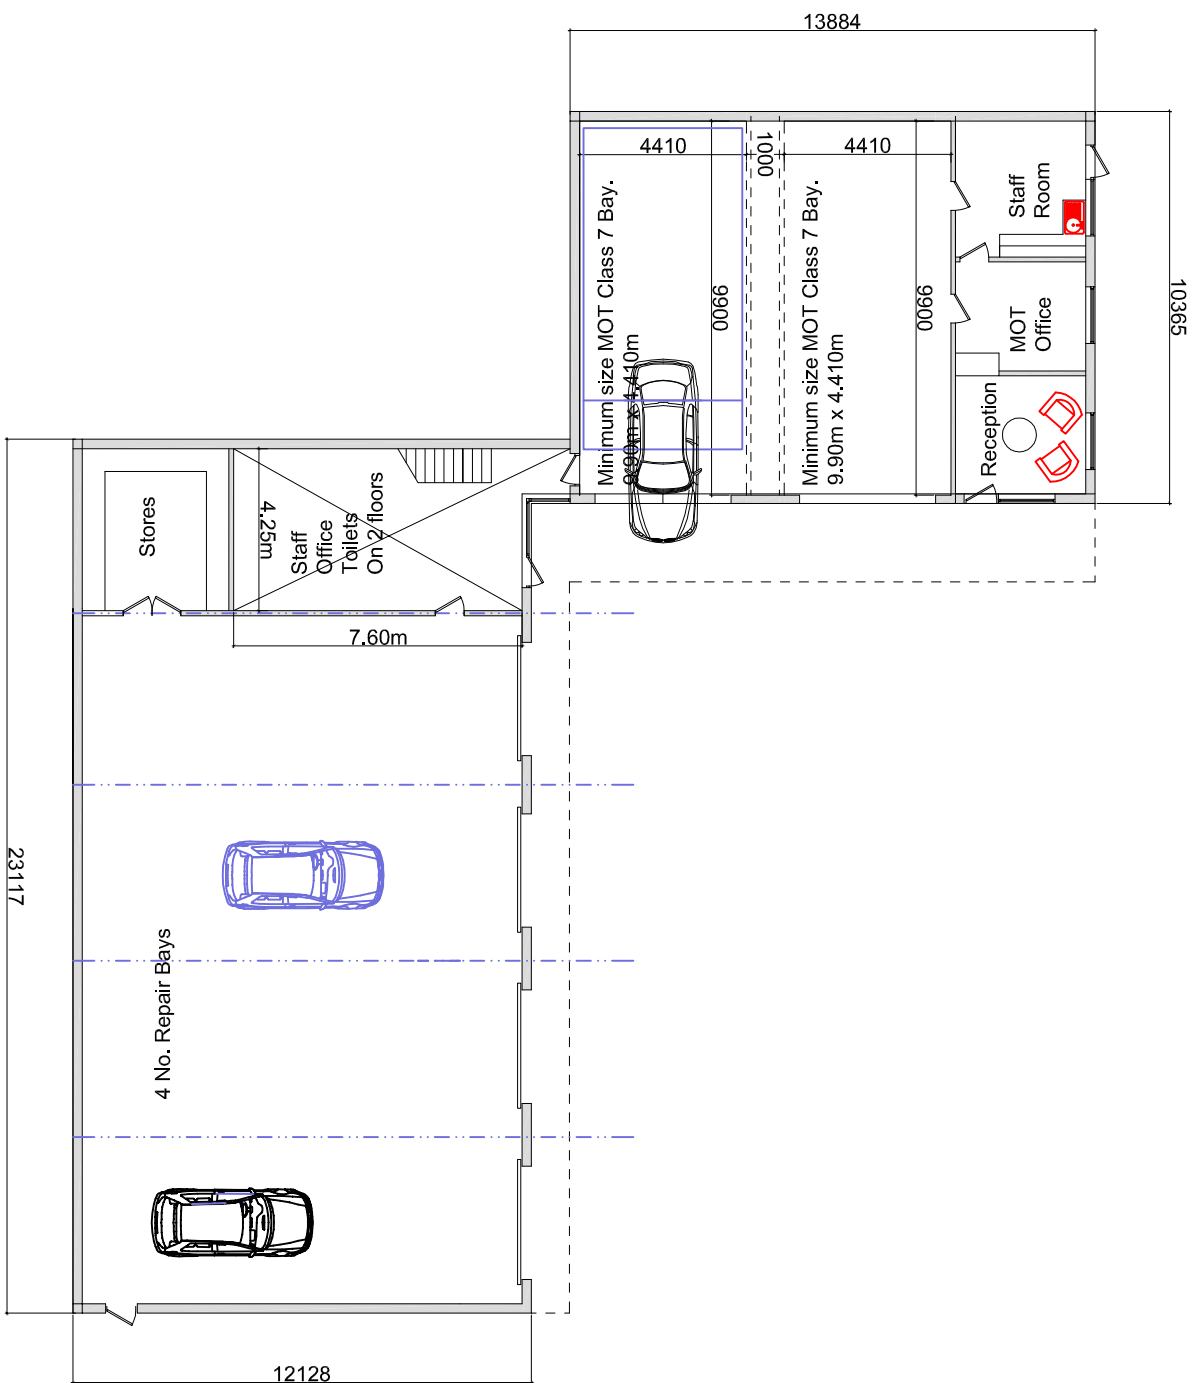

Brian Elstone Surveying Services Ltd Brian Elstone, MCIQB, IMapS, FCABE Building Surveyor and Architectural Consultant CDM Consultant 1 Heme Court, Station Road, Rustington, West Sussex, BN16 3BQ Phone: 01903 784884, Mobile: 07710 593021. Email: brian@elstone.biz			Client: A & D Autos, Bognor Regis		
Project:					
Relocation Proposals					
Drawing Title: Proposed Layout Plan.					
Revision		Date	Description		
Scale:	Date:	Drawn By:			
1:200	-	BE			
Drawing Number:		Revision:			
1466/003		A			