


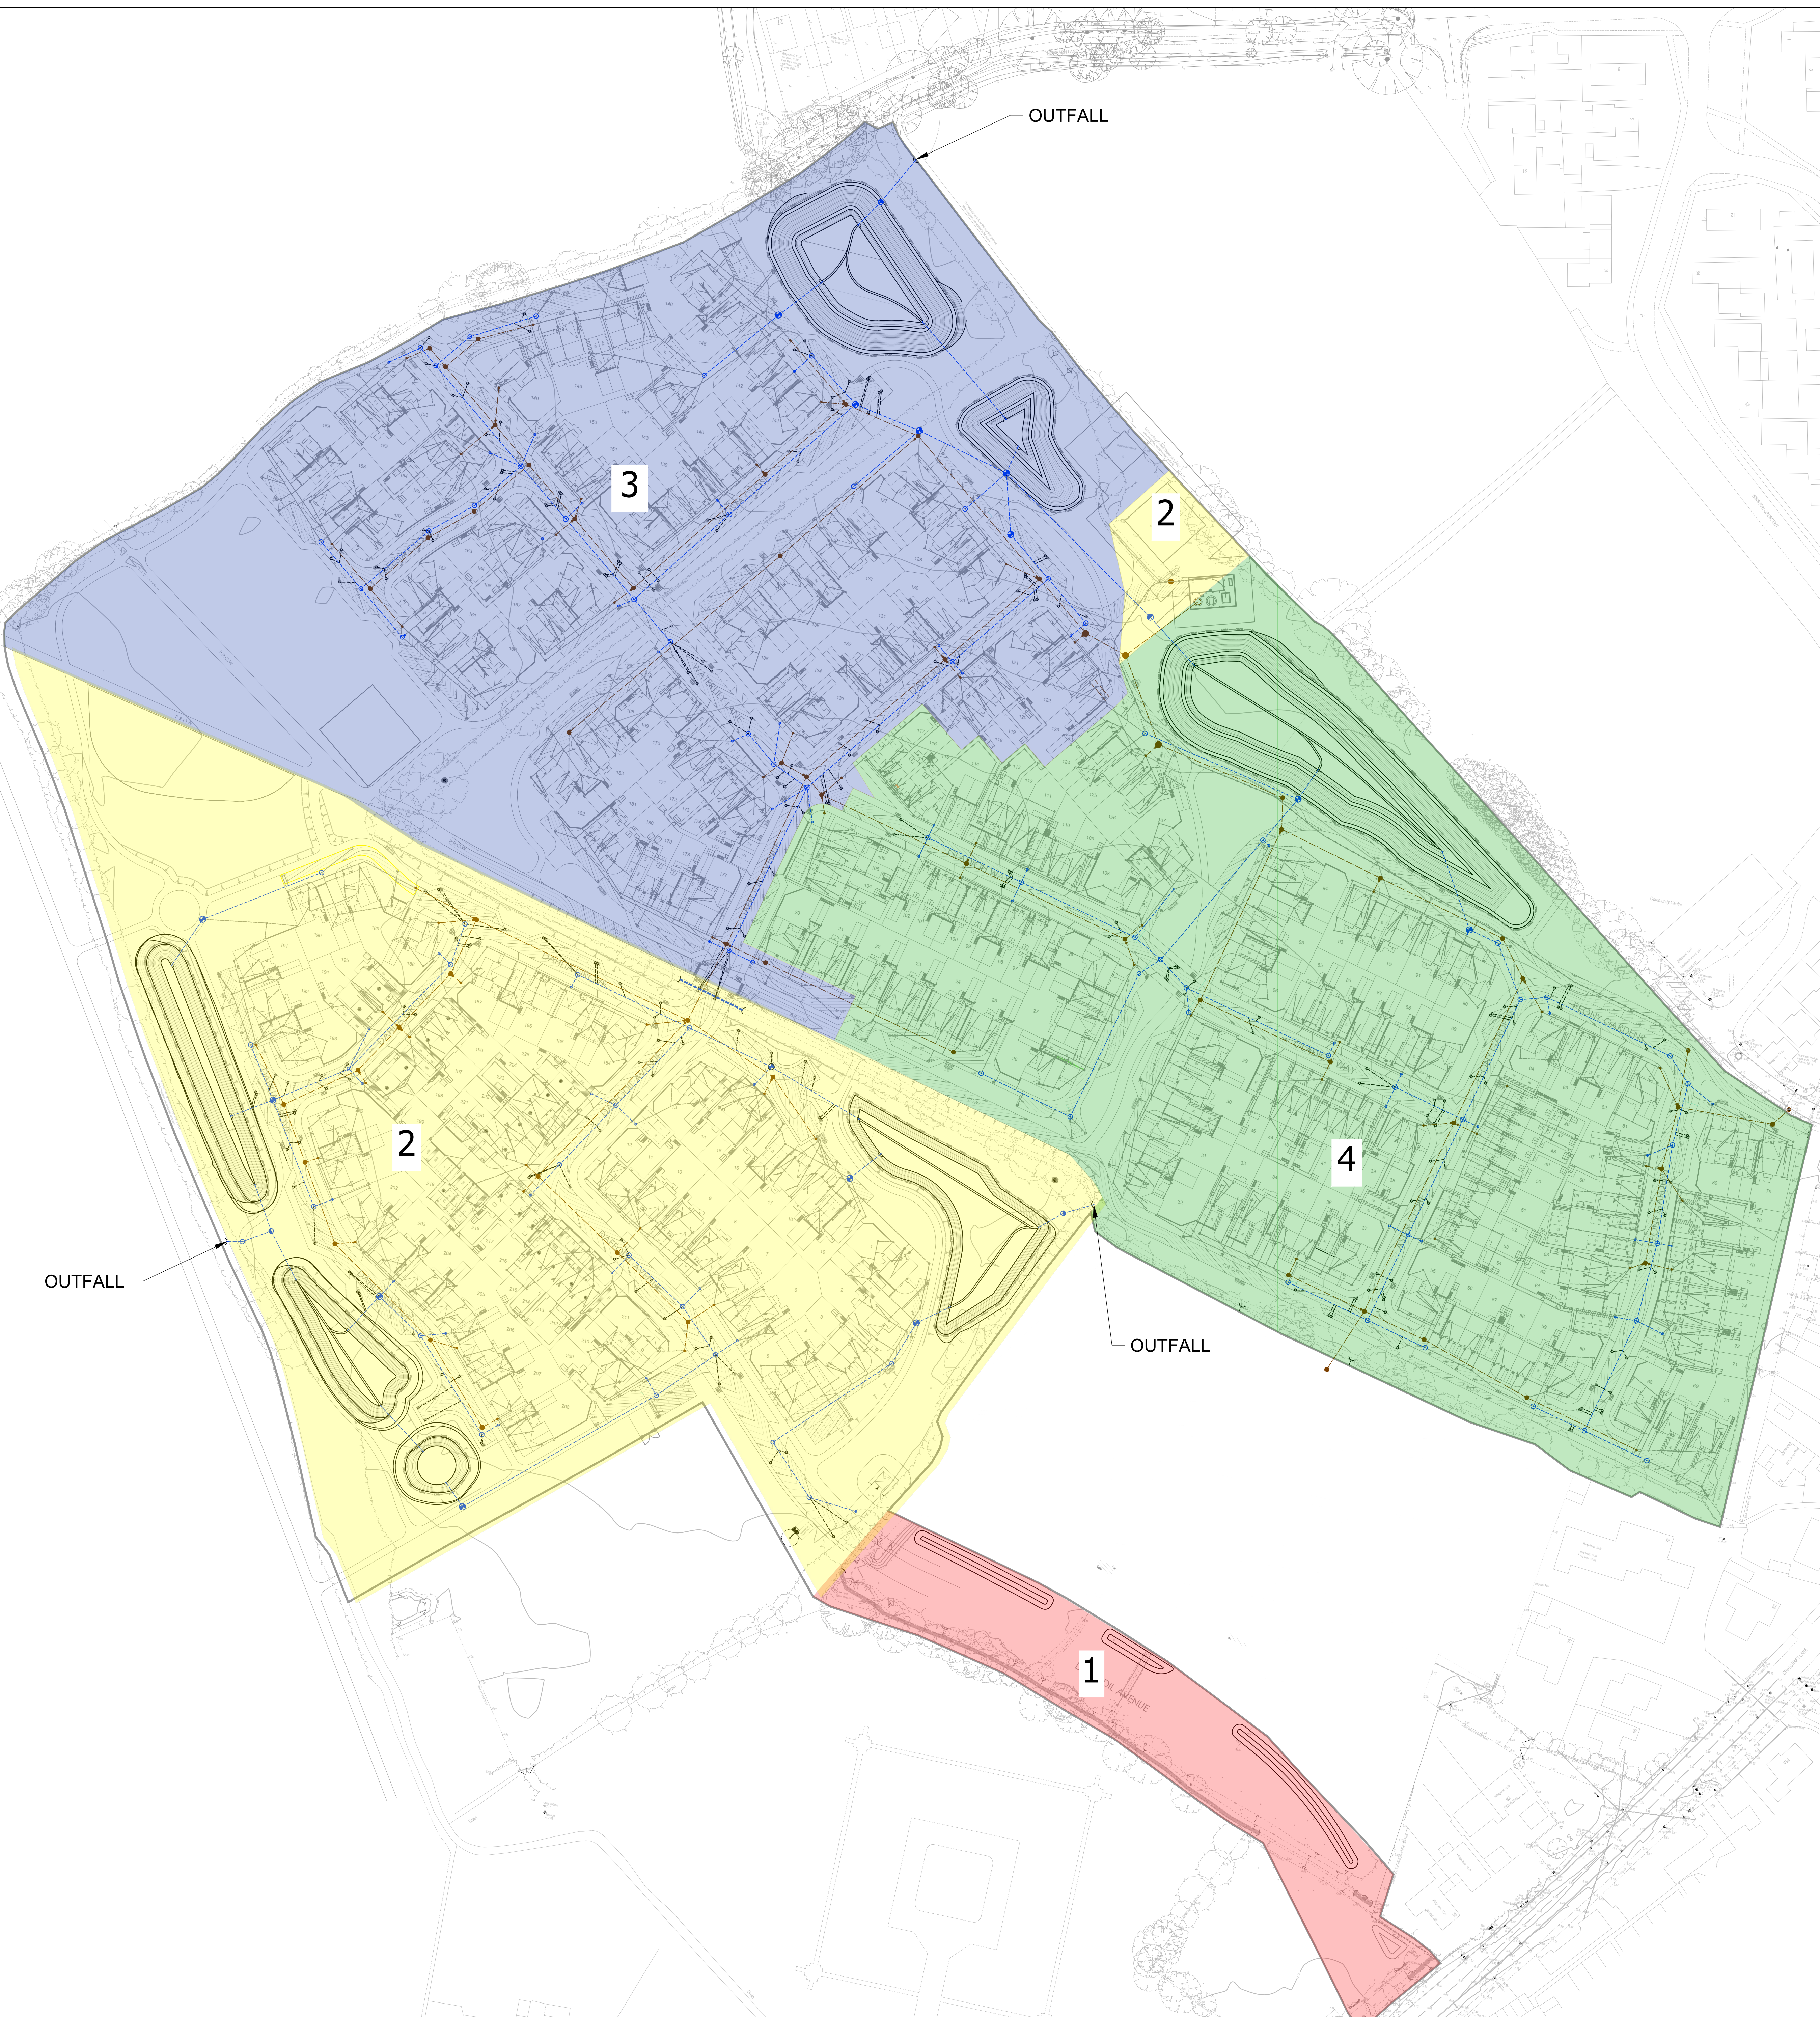

1. Do not scale.
2. Refer to all other Project Drawings and supporting notes.
3. This drawing is to be read in conjunction with Carlton Design Partnership drawing no. 223002/5012.

PHASING KEY

Phase 1
Phase 2
Phase 3
Phase 4

DRAINAGE KEY
FOUL
STORM
Proposed adoptable sewer & MNI

PHASE BUILD ORDER TO BE:
PHASE 1
PHASE 2
PHASE 3
PHASE 4
AS CONFIRMED BY BDW



B	10/26	CB	Planning updated. Logo updated.
A	10/24	CB	First Issue
Rev	Date	By	Comments



Site: **Nursery Fields, Bersted**
Title: **Site Phasing Plan**
Dwg No: **A437-DD-1000**

Revision:	B
Drawn by:	CB
Date:	DECEMBER 2024
Sheet Size:	A0
Scale:	1:750