




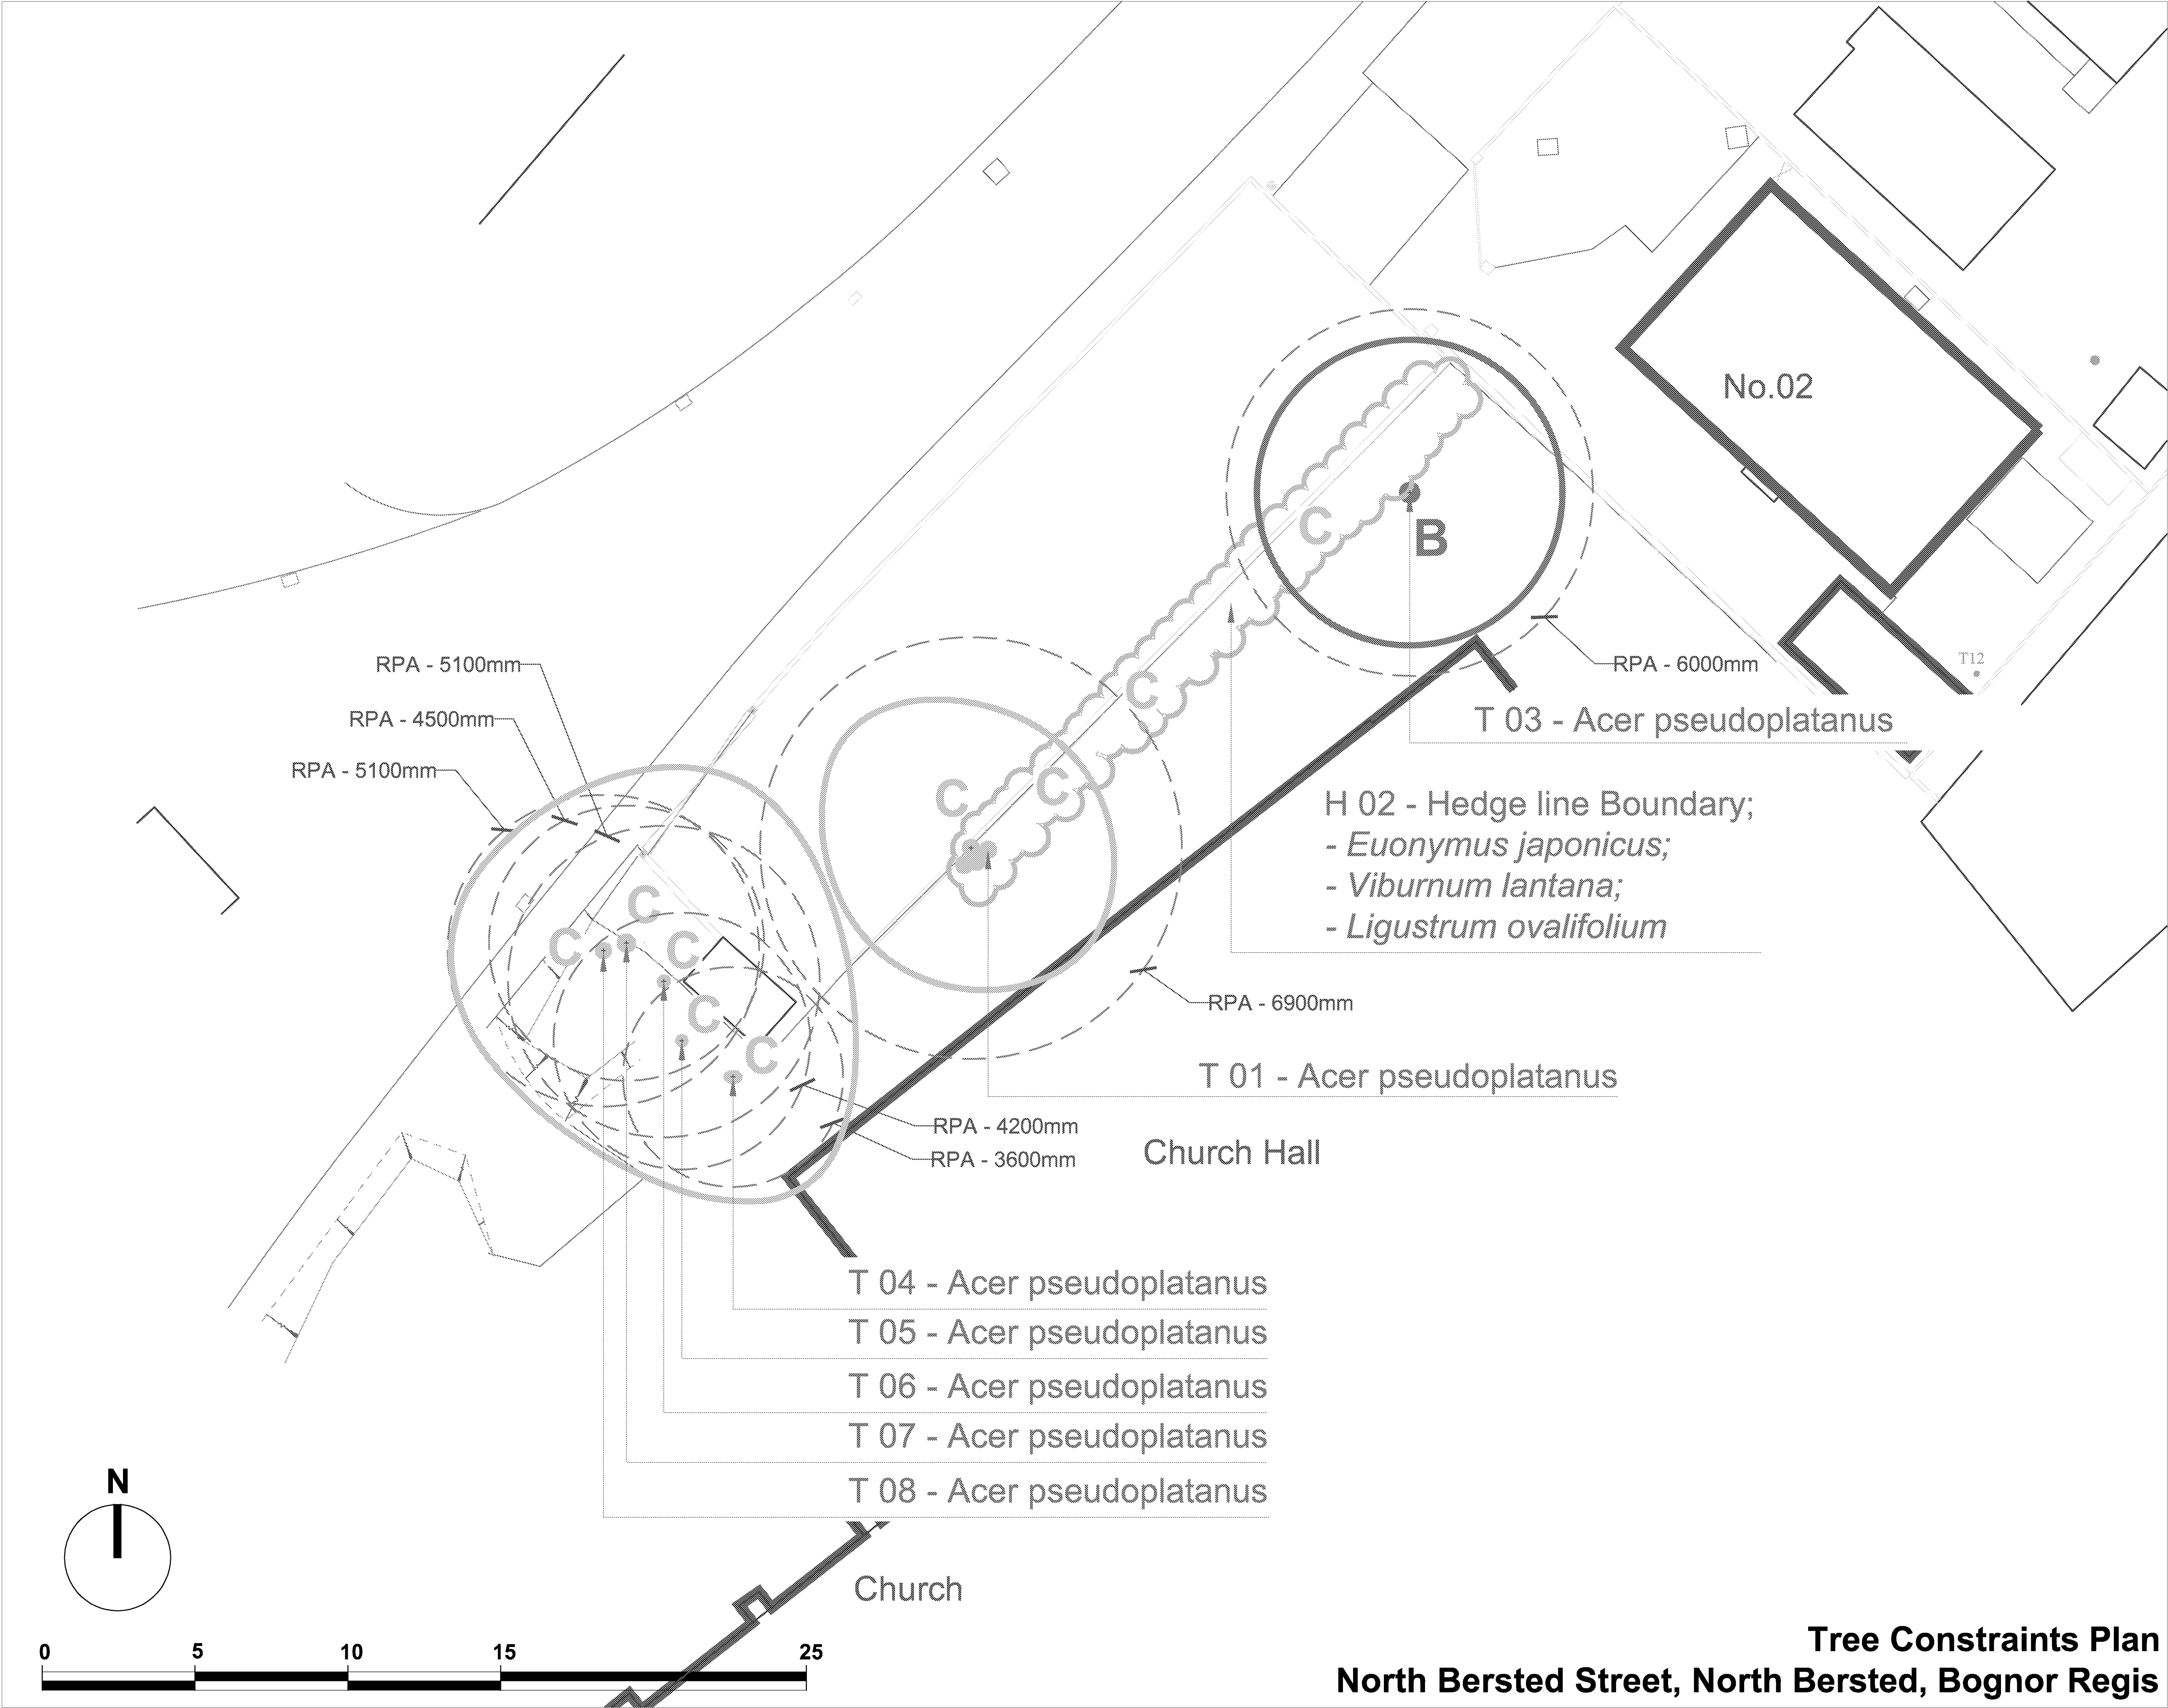


Legend

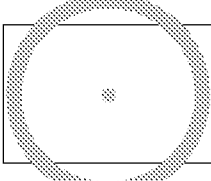


Existing Trees.

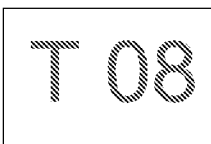


Tree, Shrub, and Hedge Numbers / Species.

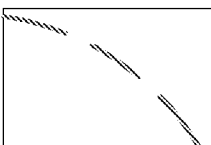

Tree Root Protection Areas
Tree Root Protection Areas calculated and specified in accordance with BS 5837:2012 - 'Trees in Relation to Design, Demolition and Construction - Recommendations'.

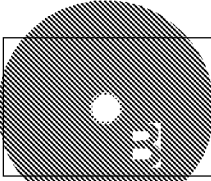

Category B Trees
Trees of Moderate Quality and Value.

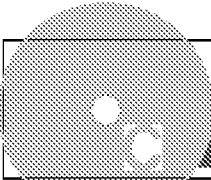

Category C Trees
Trees of Low Quality and Value.



Existing Houses.

Notes: The original of this drawing was produced in colour - a monochrome copy should not be relied upon. (Refer to LLD1029 Existing Tree Schedule).

DRAFT ISSUE

00	Draft Issue	05.10.16	JJ
Rev	Description	Date	Initials



LIZARD
Landscape Design and Ecology

The Old Bank, 34 South Street, Tarring, Worthing, West Sussex, BN14 7LH
T.01903 216033 E. lizardlandscape@btconnect.com W. lizardlandscapeecology.com

Project title			
North Bersted Street Bognor, West Sussex			
Drawing title			
Tree Constraints Plan			
Scale	Drawn	Date	
1:100@A1	GS	05.10.16	
Approved		JJ	
Drawing No	Revision		
LLD1051 / 01	00		
CAD Filename			
LLD1051/01/CAD			

Tree Constraints Plan
North Bersted Street, North Bersted, Bognor Regis