


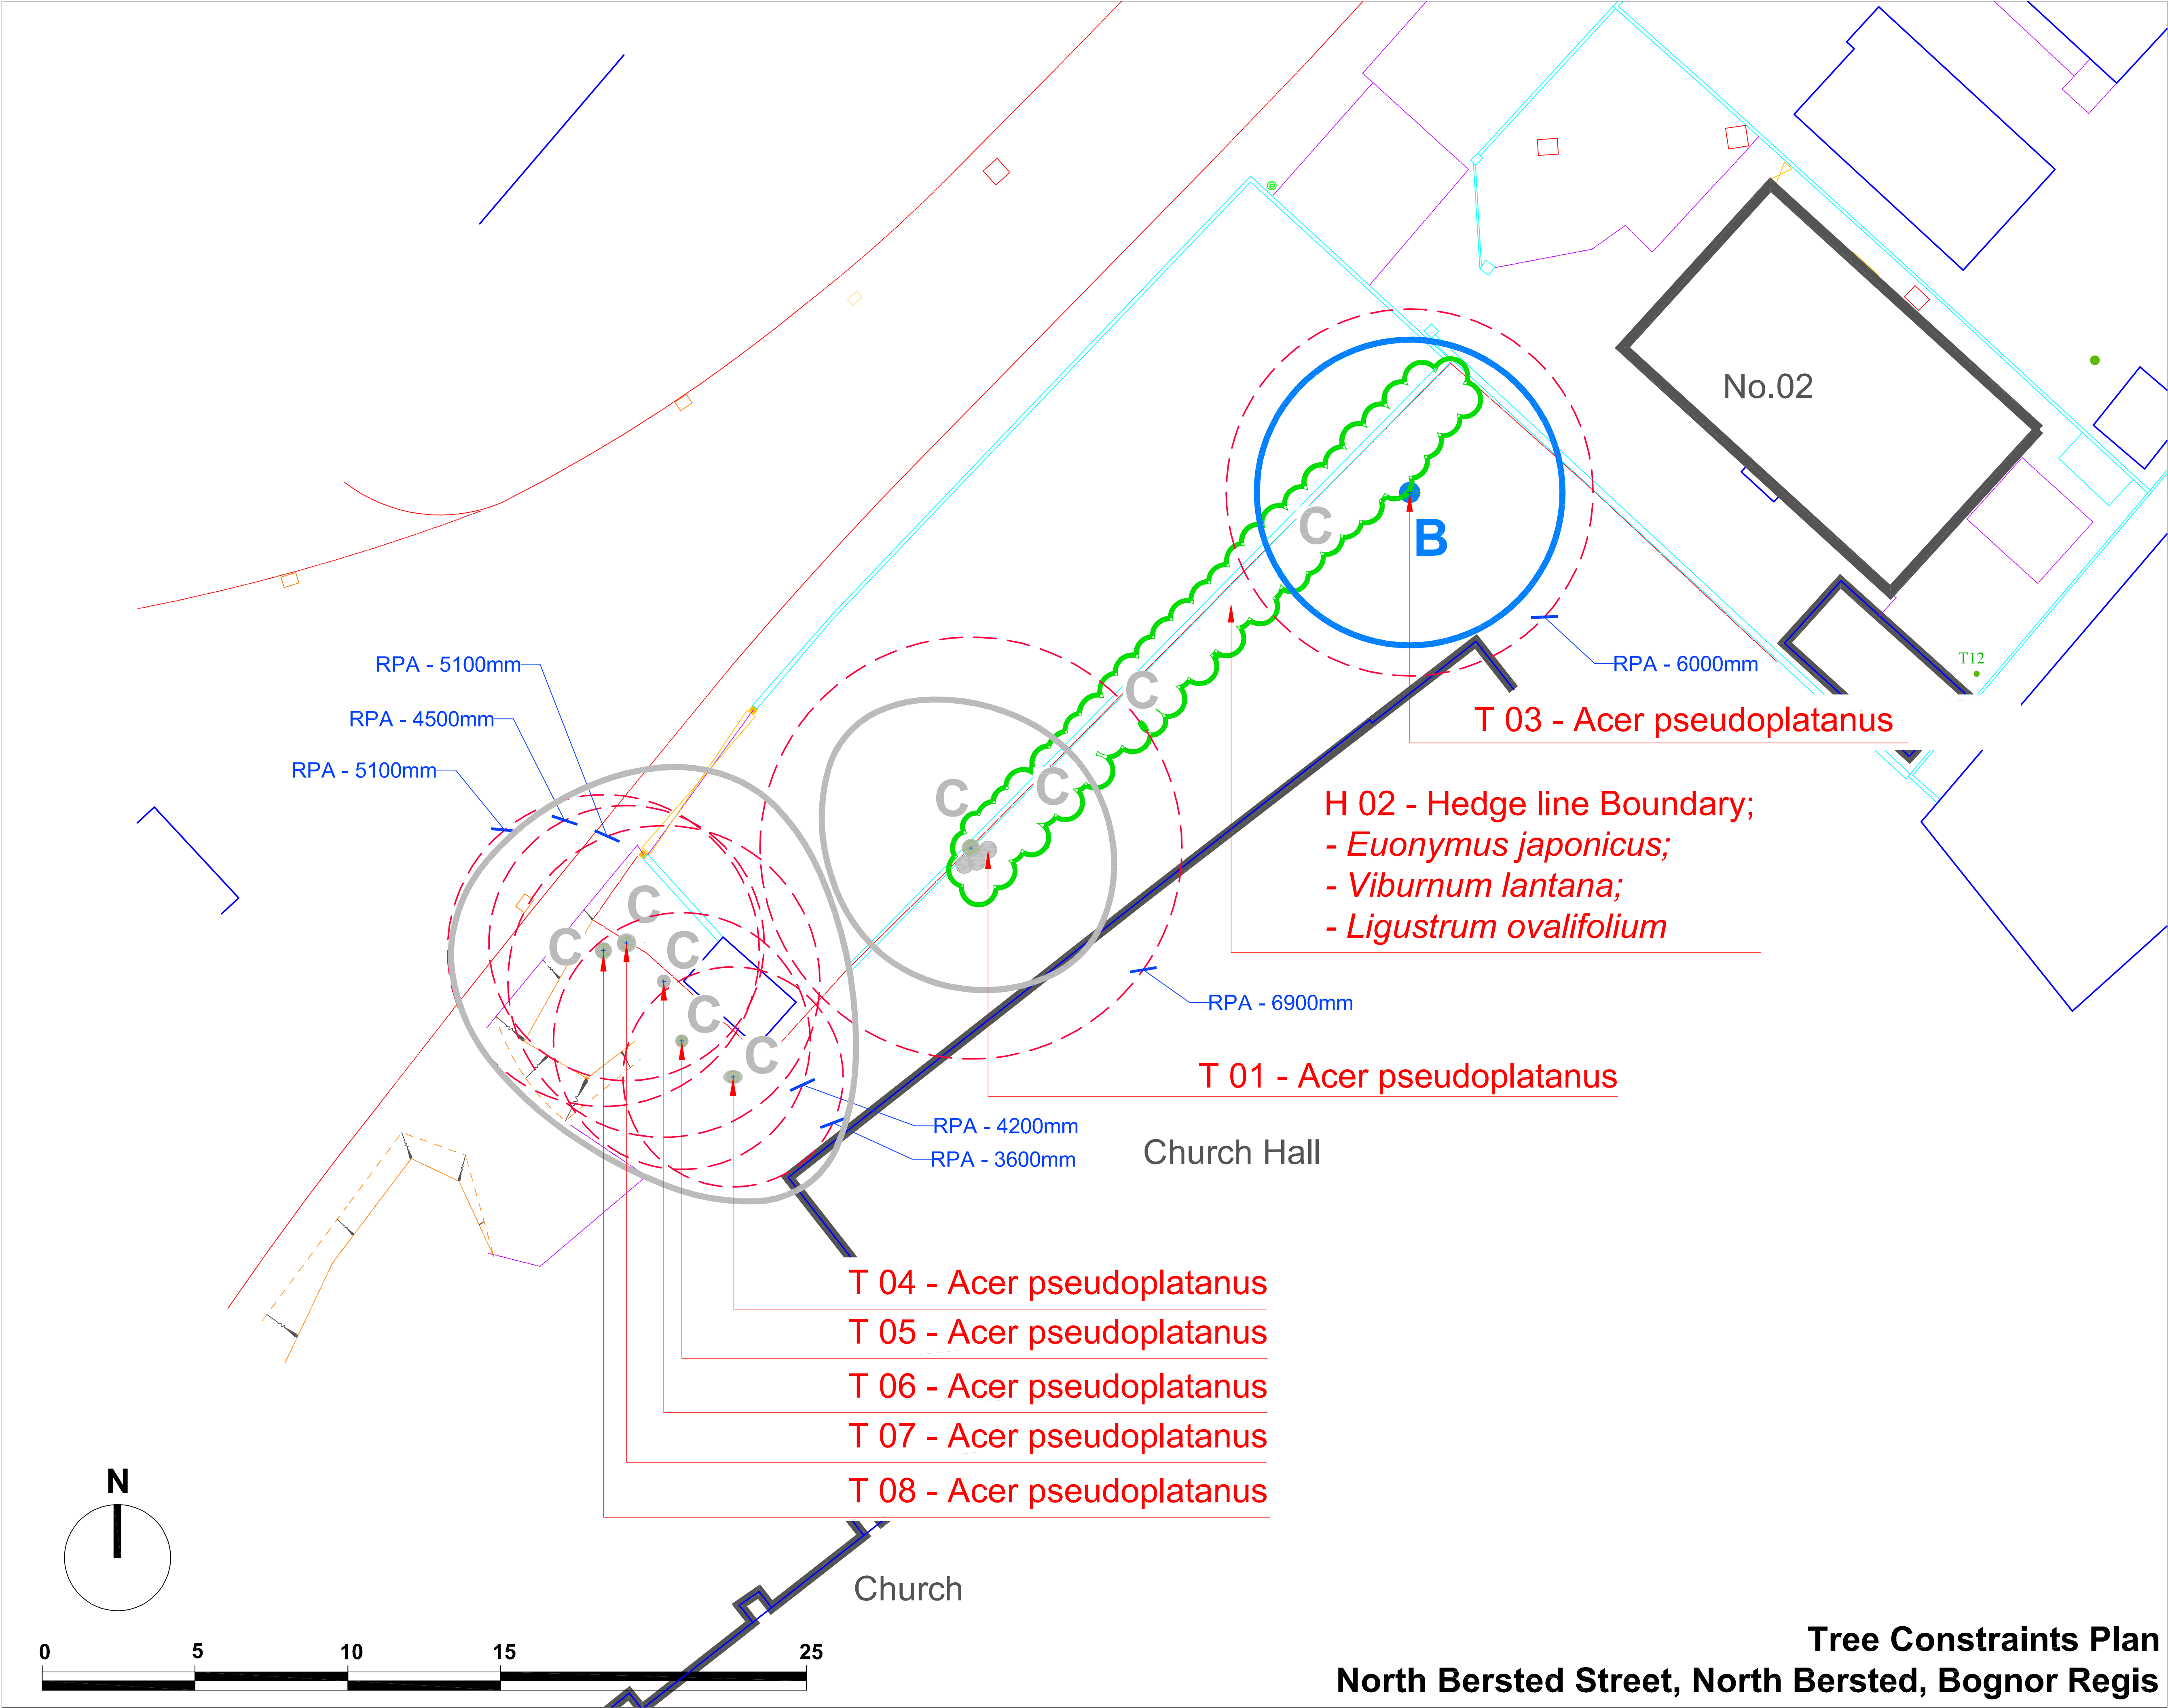

Legend

- Existing Trees.
- Tree, Shrub, and Hedge Numbers / Species.
- Tree Root Protection Areas
Tree Root Protection Areas calculated and specified in accordance with BS 5837:2012 - 'Trees in Relation to Design, Demolition and Construction - Recommendations'.
- Category B Trees
Trees of Moderate Quality and Value.
- Category C Trees
Trees of Low Quality and Value.
- Existing Houses.

Notes: The original of this drawing was produced in colour - a monochrome copy should not be relied upon. (Refer to LLD1029 Existing Tree Schedule).

DRAFT ISSUE			
00	Draft Issue	05.10.16	JJ
Rev	Description	Date	Initials

**LIZARD**
Landscape Design and Ecology

The Old Bank, 34 South Street, Tarring, Worthing, West Sussex, BN14 7LH
T: 01903 216033 E: lizardlandscape@btconnect.com W: lizardlandscapeecology.com

Project title		
North Bersted Street Bognor, West Sussex		
Drawing title		
Tree Constraints Plan		
Scale	Drawn	Date
1:100@A1	GS	05.10.16
	Approved	
	JJ	
Drawing No	Revision	
LLD1051 / 01	00	
CAD Filename		
LLD1051/01/CAD		

Tree Constraints Plan
North Bersted Street, North Bersted, Bognor Regis