


tradesman™ heather 0381

available in 65mm & 73mm formats

IBSTOCK[®]
building sustainability

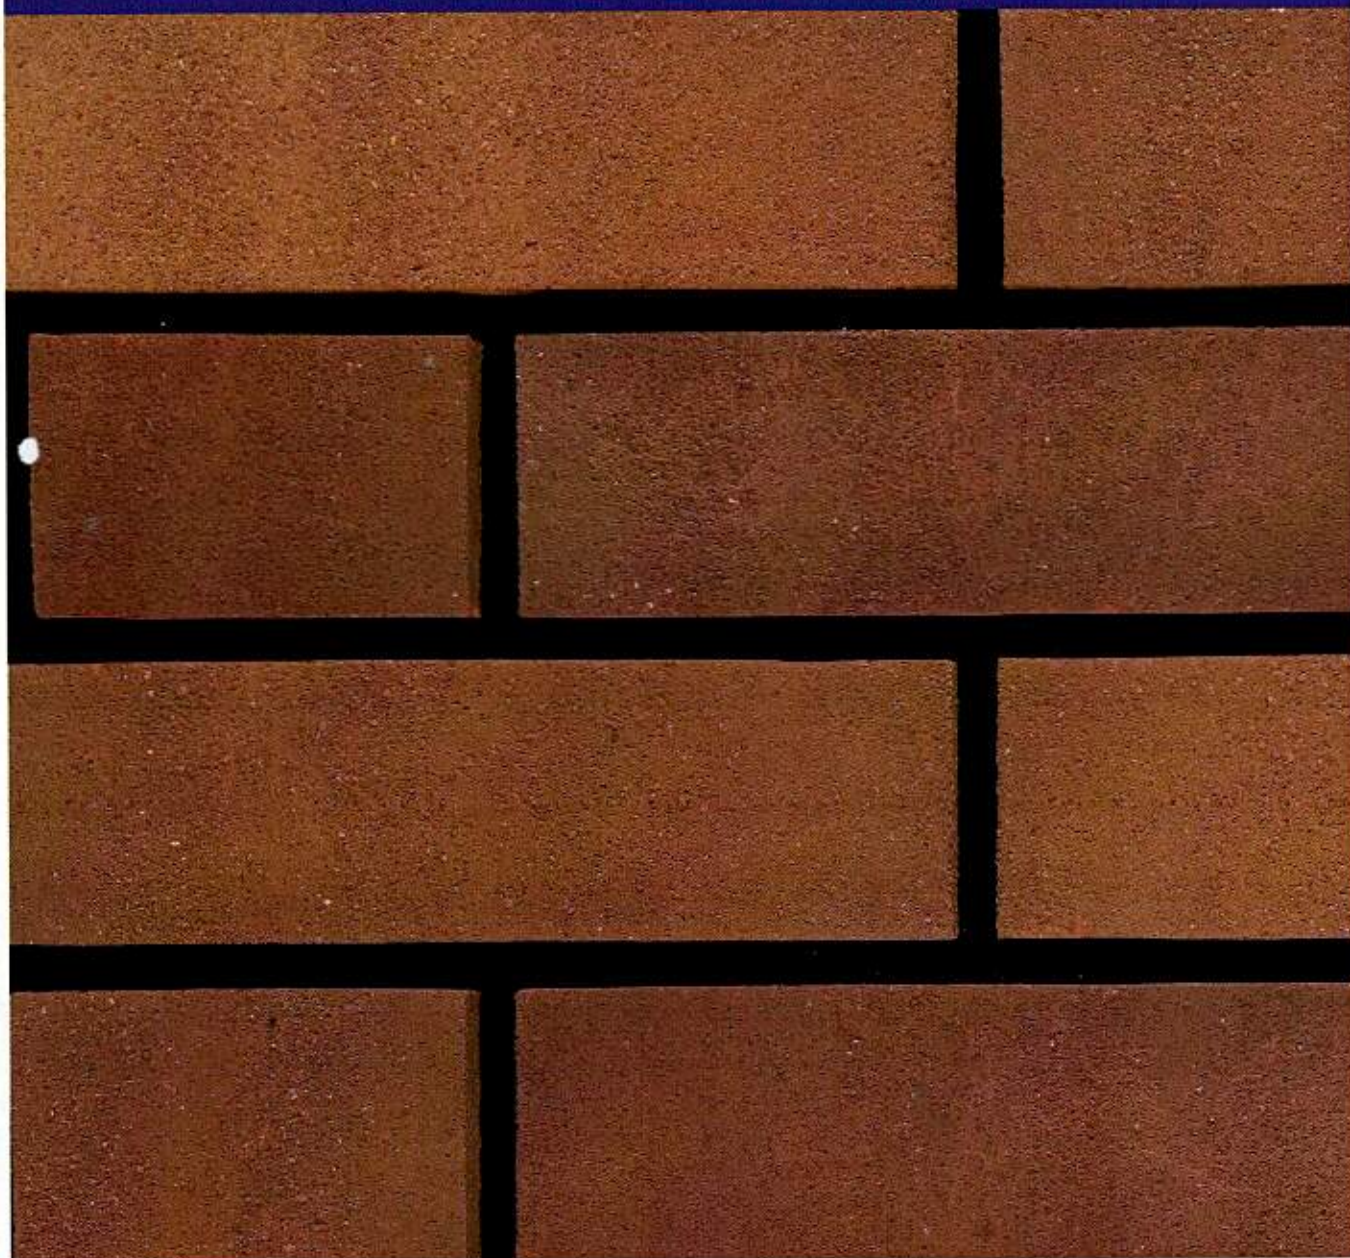

To view our products with different mortar colours please visit www.ibstock.com

	Durability	Active Soluble Salts	Compressive Strength (± N/mm ²)	Water Absorption (%)	Size Tolerances Mean & Range	Type & Texture	Special Shaped Bricks	Size mm	Dry Brick Weight Kg	Pack Quantity	Dry Pack Weight Kg	EN Suction Rate Kg/m ² /min	Factory and Location	Product Code
	BS EN 771-1	BS EN 771-1	BS EN 771-1	BS EN 771-1	BS EN 771-1									
Tradesman™ Heather	T2	S2	65	9	T2 R1	Wirecut Sandfaced	Limited Shapes Available	215 x 102 x 65	2.4	400	960	0.3	Atlas, Walsall	0381

This photography represents as accurately as possible, within the limitations of photography and print, the colour of a representative sample of this range of bricks. However, Istock Brick Limited do not warrant that all bricks produced in this range will match exactly the colours reproduced on this photograph. November 2011.

The technical data was correct at the time of going to press. For the latest information contact the design & technical advice helpline on 0844 800 4576.



Private House, Dursley, Gloucestershire

Ibstock benefits

- UK's largest range of clay facing bricks and manufactured to the latest standard BS EN771-1
- Free technical and ISO 9001 quality assured design advice
- Responsible and sustainable manufacturing with ISO 14001 achieved for all production sites
- Unrivalled special shaped brick selection
- Nationwide availability

contact numbers

sales offices 0844 800 4575

design and technical advice 0844 800 4576

literature and samples 0844 800 4578

www.ibstock.com