

3450mm

750mm

100mm



FRET CUT
PANEL WITH
BACK LIT ACRYLIC

DARK GREEN
(AKZO NOBEL DULUX 90YY 07/93)

WHITE REFLECTIVE VINYL



FRET CUT PANEL
WITH DIGITAL
PRINT ON BACK LIT
ACRYLIC

McDONALDS
GREEN VINYL

NON ILLUMINATED
DIGITALLY PRINTED
CREDIT CARDS




COMPOSITE ALUMINIUM
"REYNOBOND" 4MM
REF.: REYNOWOOD

STEEL BASE PAINTED
RAL 7022 DARK GREY

3200mm

200mm

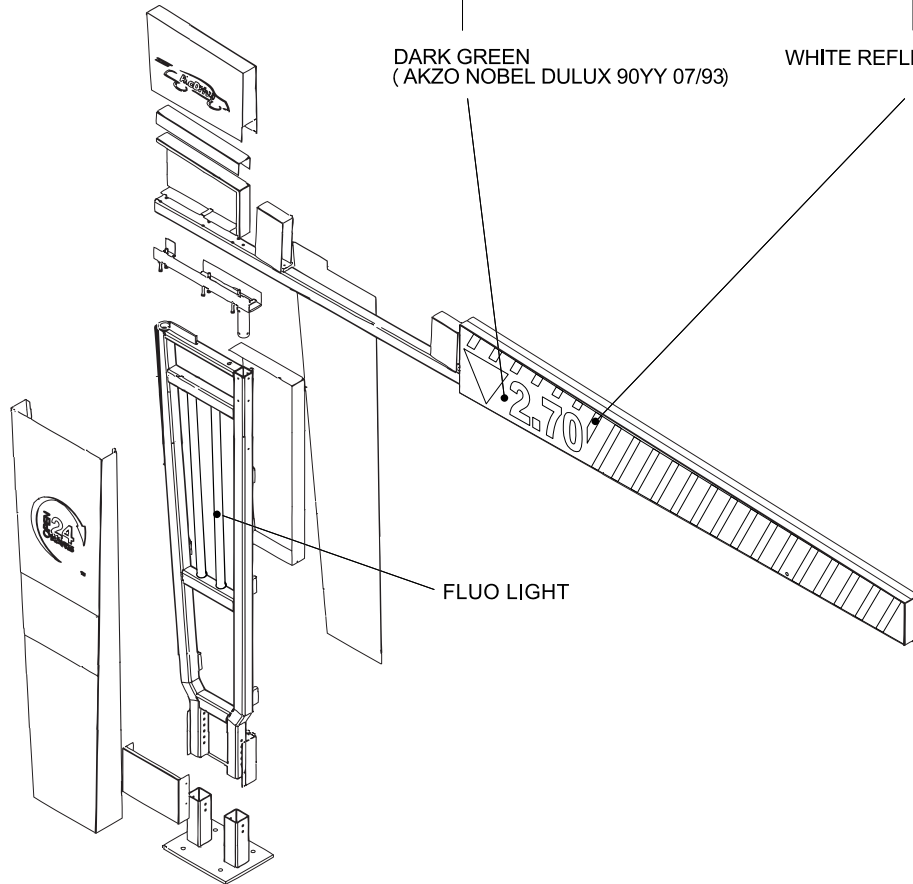

FLUO LIGHT

