
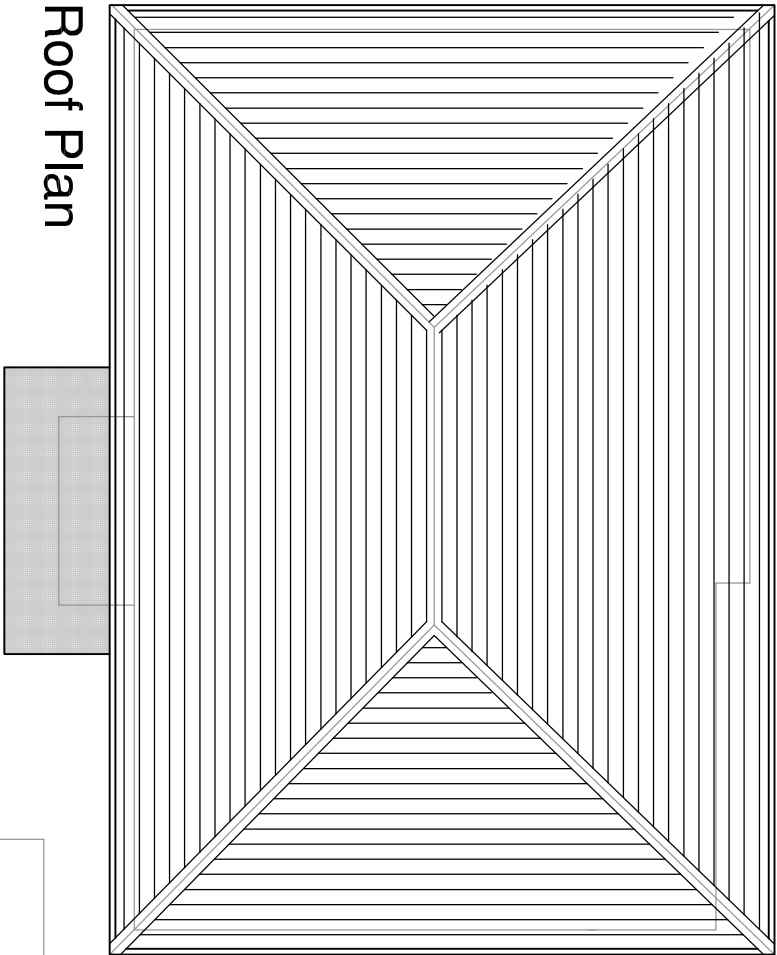
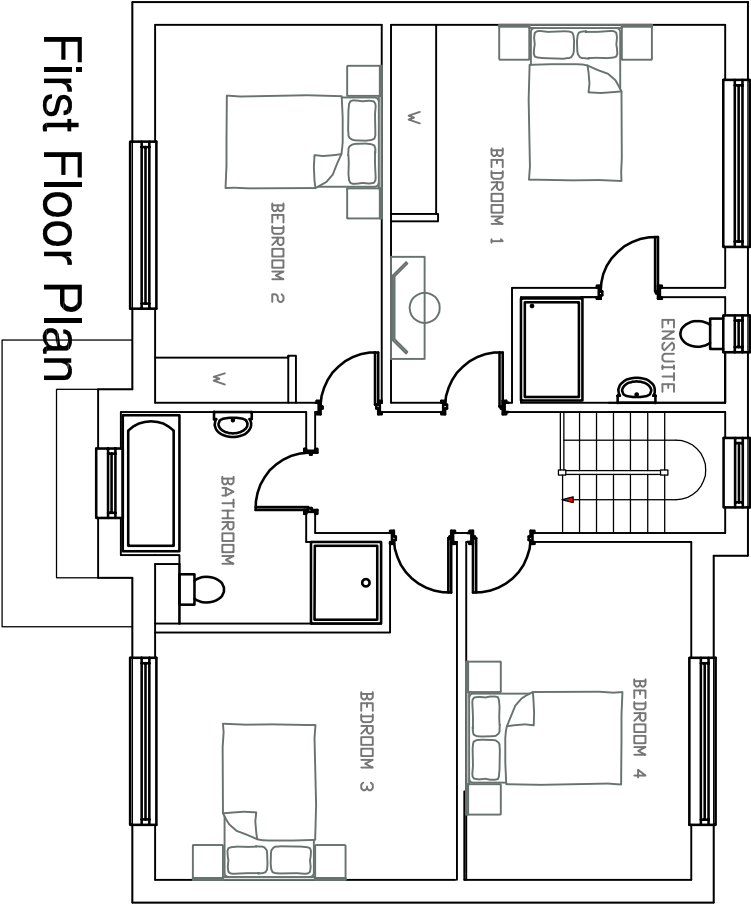


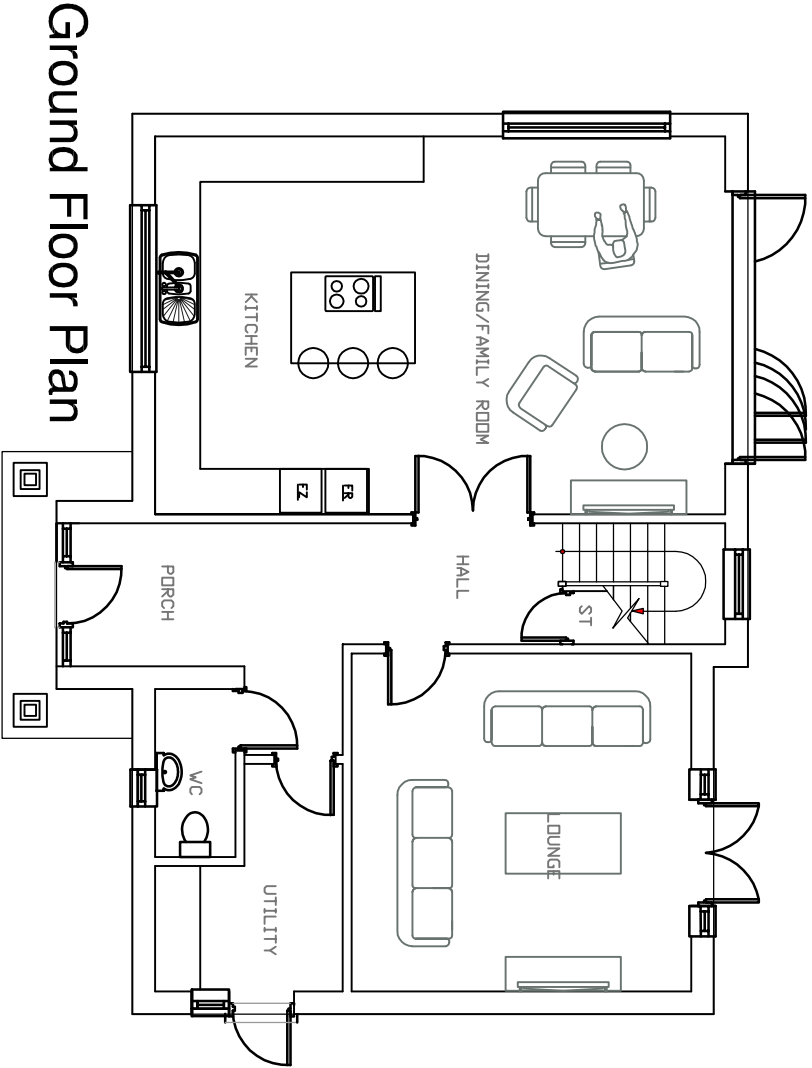

PROJECT

Proposed Development at 27 Bersted Street
Bognor Regis

CLIENT

Knightsgate (UK) Ltd

DRG TITLE

Type 04 (proposed)
House Plans

PROJECT NO.

17015

DRAWING NO.

5020

SCALE

1:100@ A3

REV

Rev	DESCRIPTION	Dwn / Date	Chk / Date
-	-	-	-
This drawing is copyright and must not be disclosed to third parties without permission Scaled dimensions are not to be used for construction			

4 Queensgate
Queens Road
Fareham
Hampshire
PO16 0NW

Tel: 01329 288911
Fax: 01329 221913
E-mail: admin@m2architecture.com

m2
architecture
architectural technologist