


APPENDIX 3

PEDESTRIAN / CYCLE ROUTES INTO THE SITE

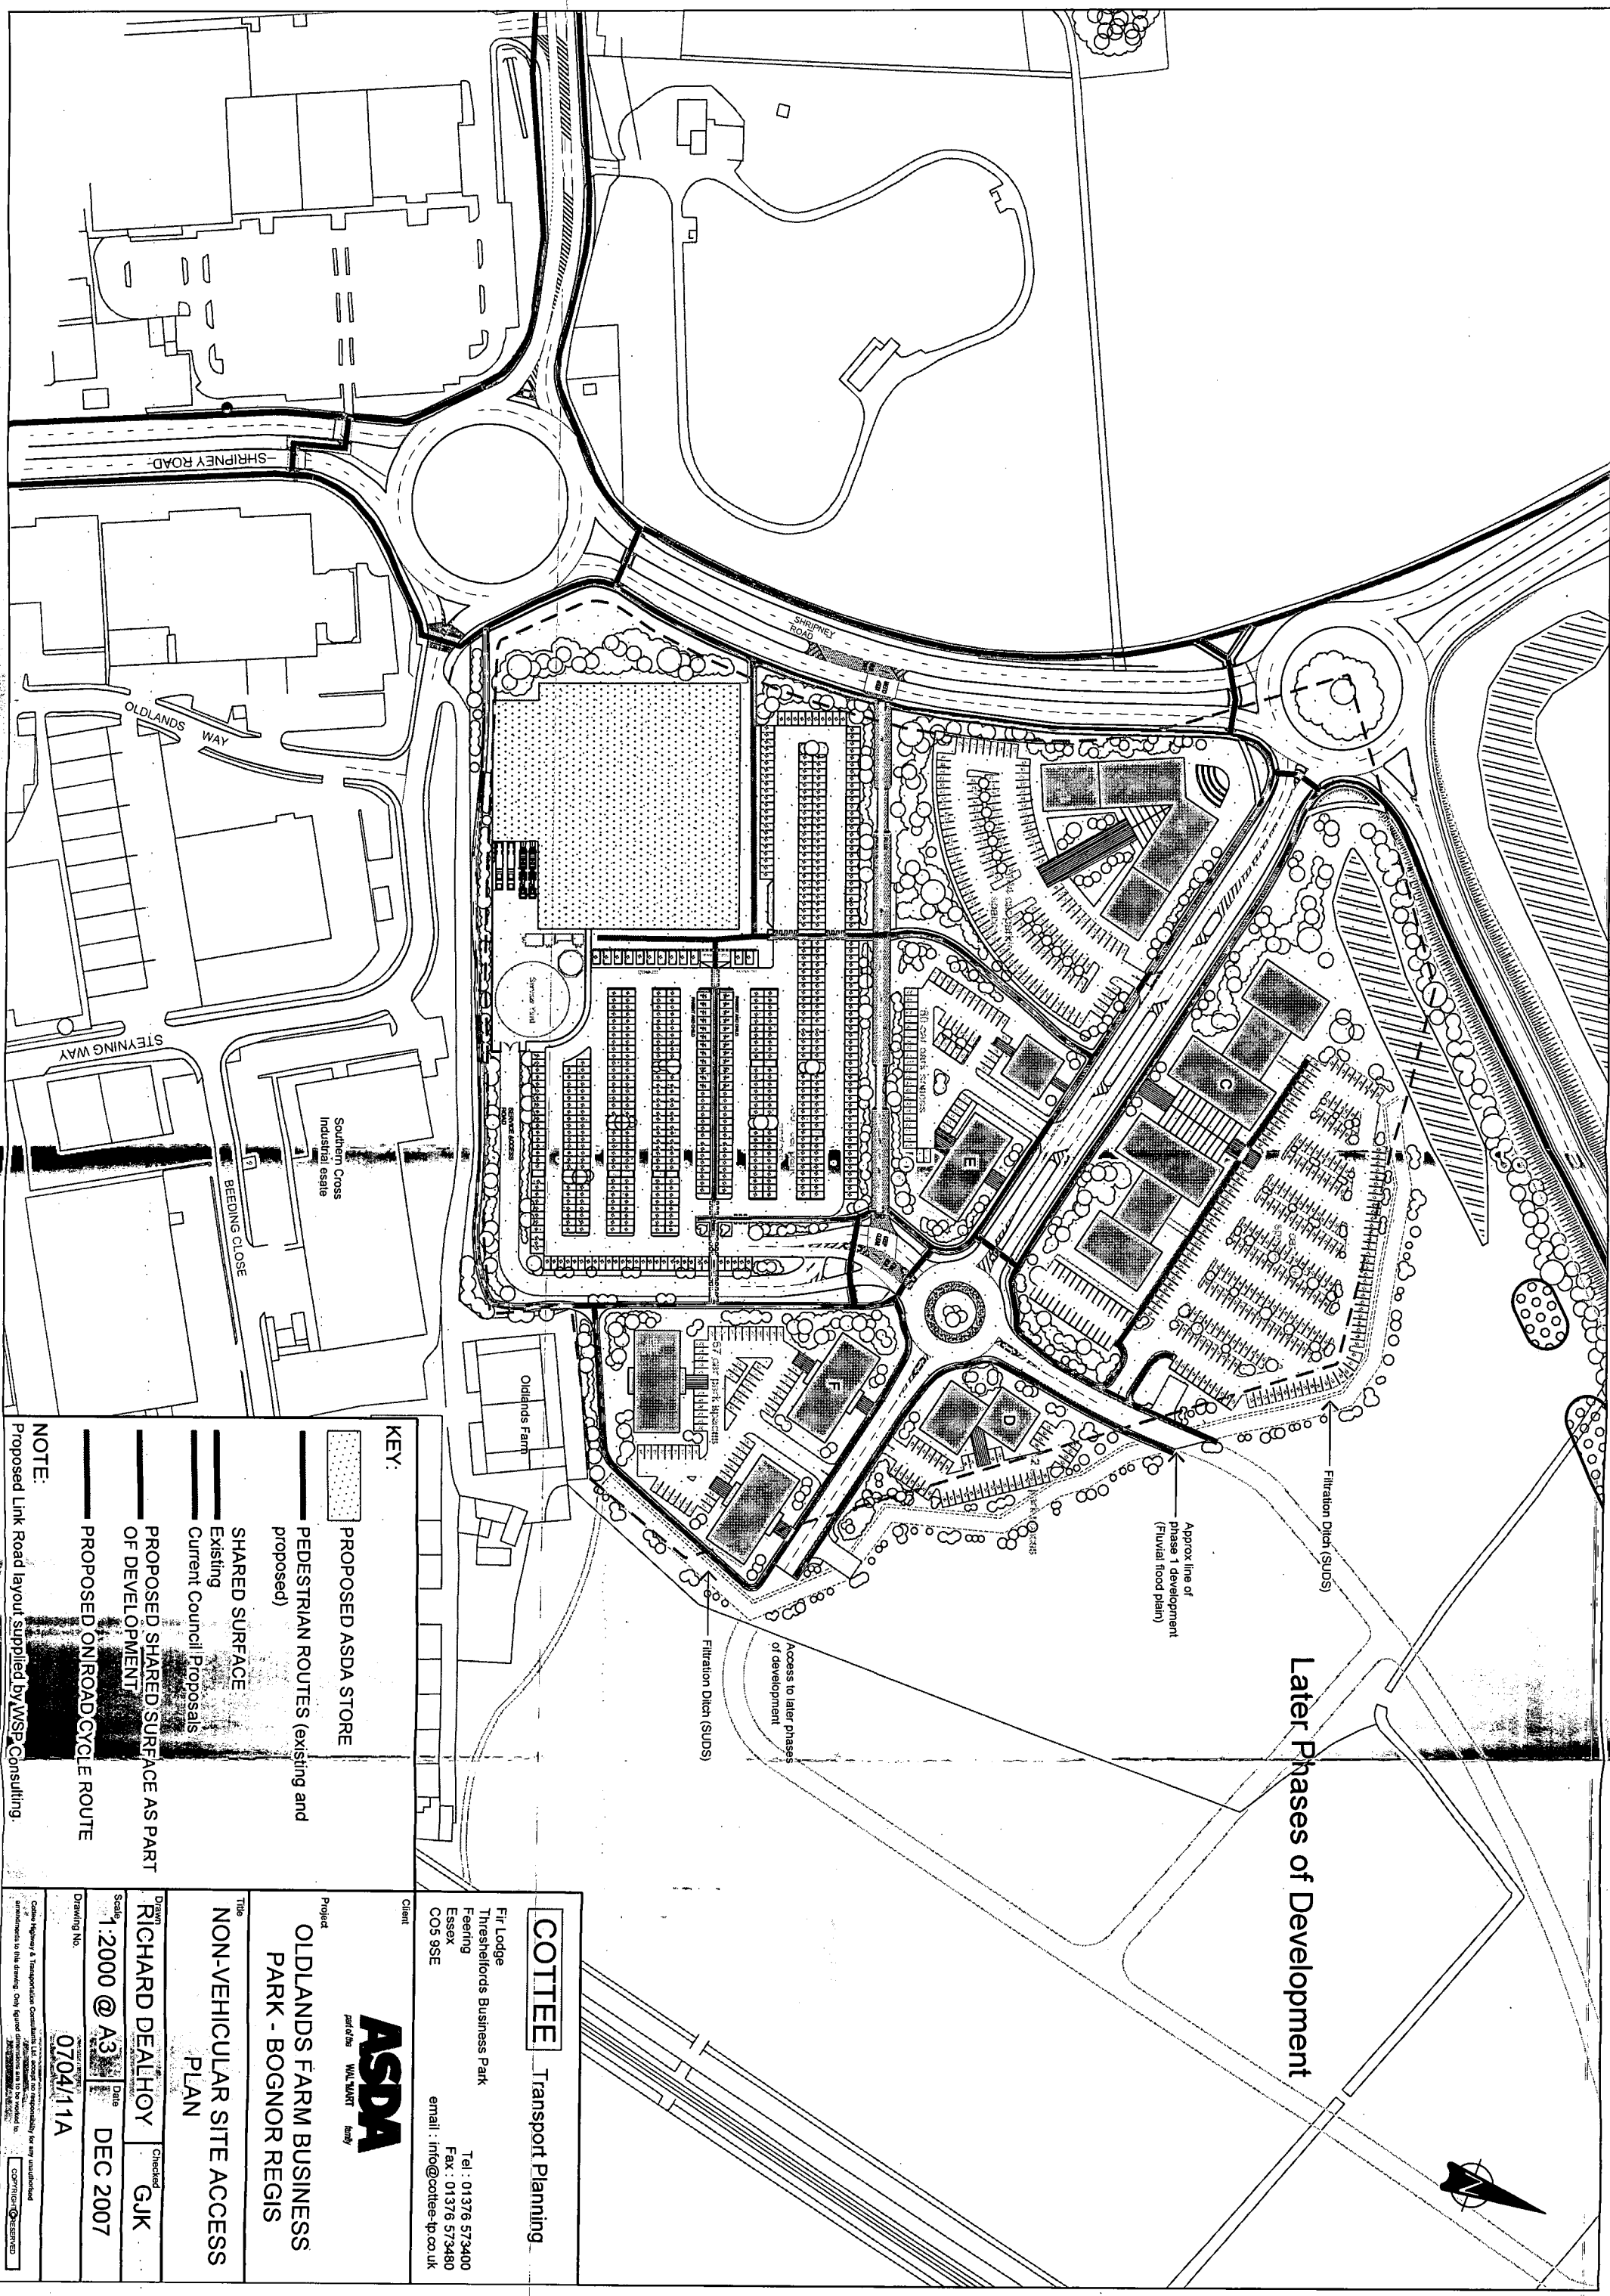

KEY:

- PROPOSED ASDA STORE
- PEDESTRIAN ROUTES (existing and proposed)
- SHARED SURFACE
 - Existing
 - Current Council Proposals
- PROPOSED SHARED SURFACE AS PART OF DEVELOPMENT
- PROPOSED ONROAD CYCLE ROUTE

NOTE:
Proposed Link Road layout supplied by WSP Consulting.

COTTEE Transport Planning

Fir Lodge
Threshelords Business Park
Feering
Essex
CO5 9SE
Tel : 01376 573400
Fax : 01376 573480
email : info@cotee-tp.co.uk



Project
OLDLANDS FARM BUSINESS
PARK - BOGNOR REGIS
Title
NON-VEHICULAR SITE ACCESS
PLAN

Drawn	Checked
RICHARD DEALHOY	GJK
Scale	Date
1:2000 @ A3	DEC 2007
Drawing No	
0704/11A	

Copyright & Transport Planning Ltd. accept no responsibility for any unauthorised amendments to this drawing. Only signed drawings are to be used for construction.