
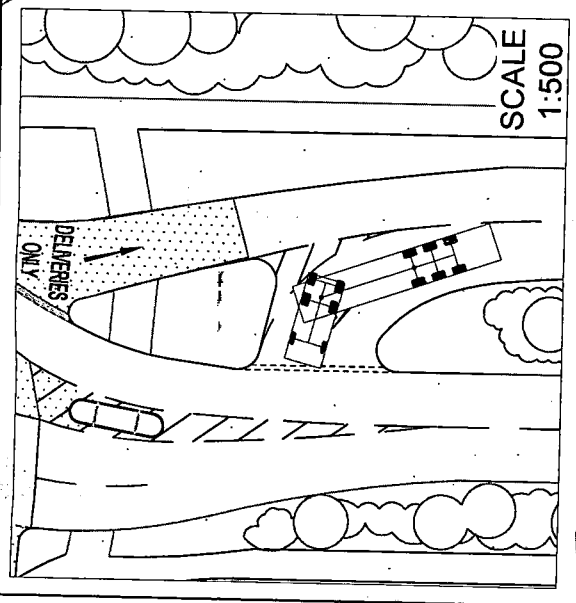


APPENDIX I

PROPOSED SITE LAYOUT

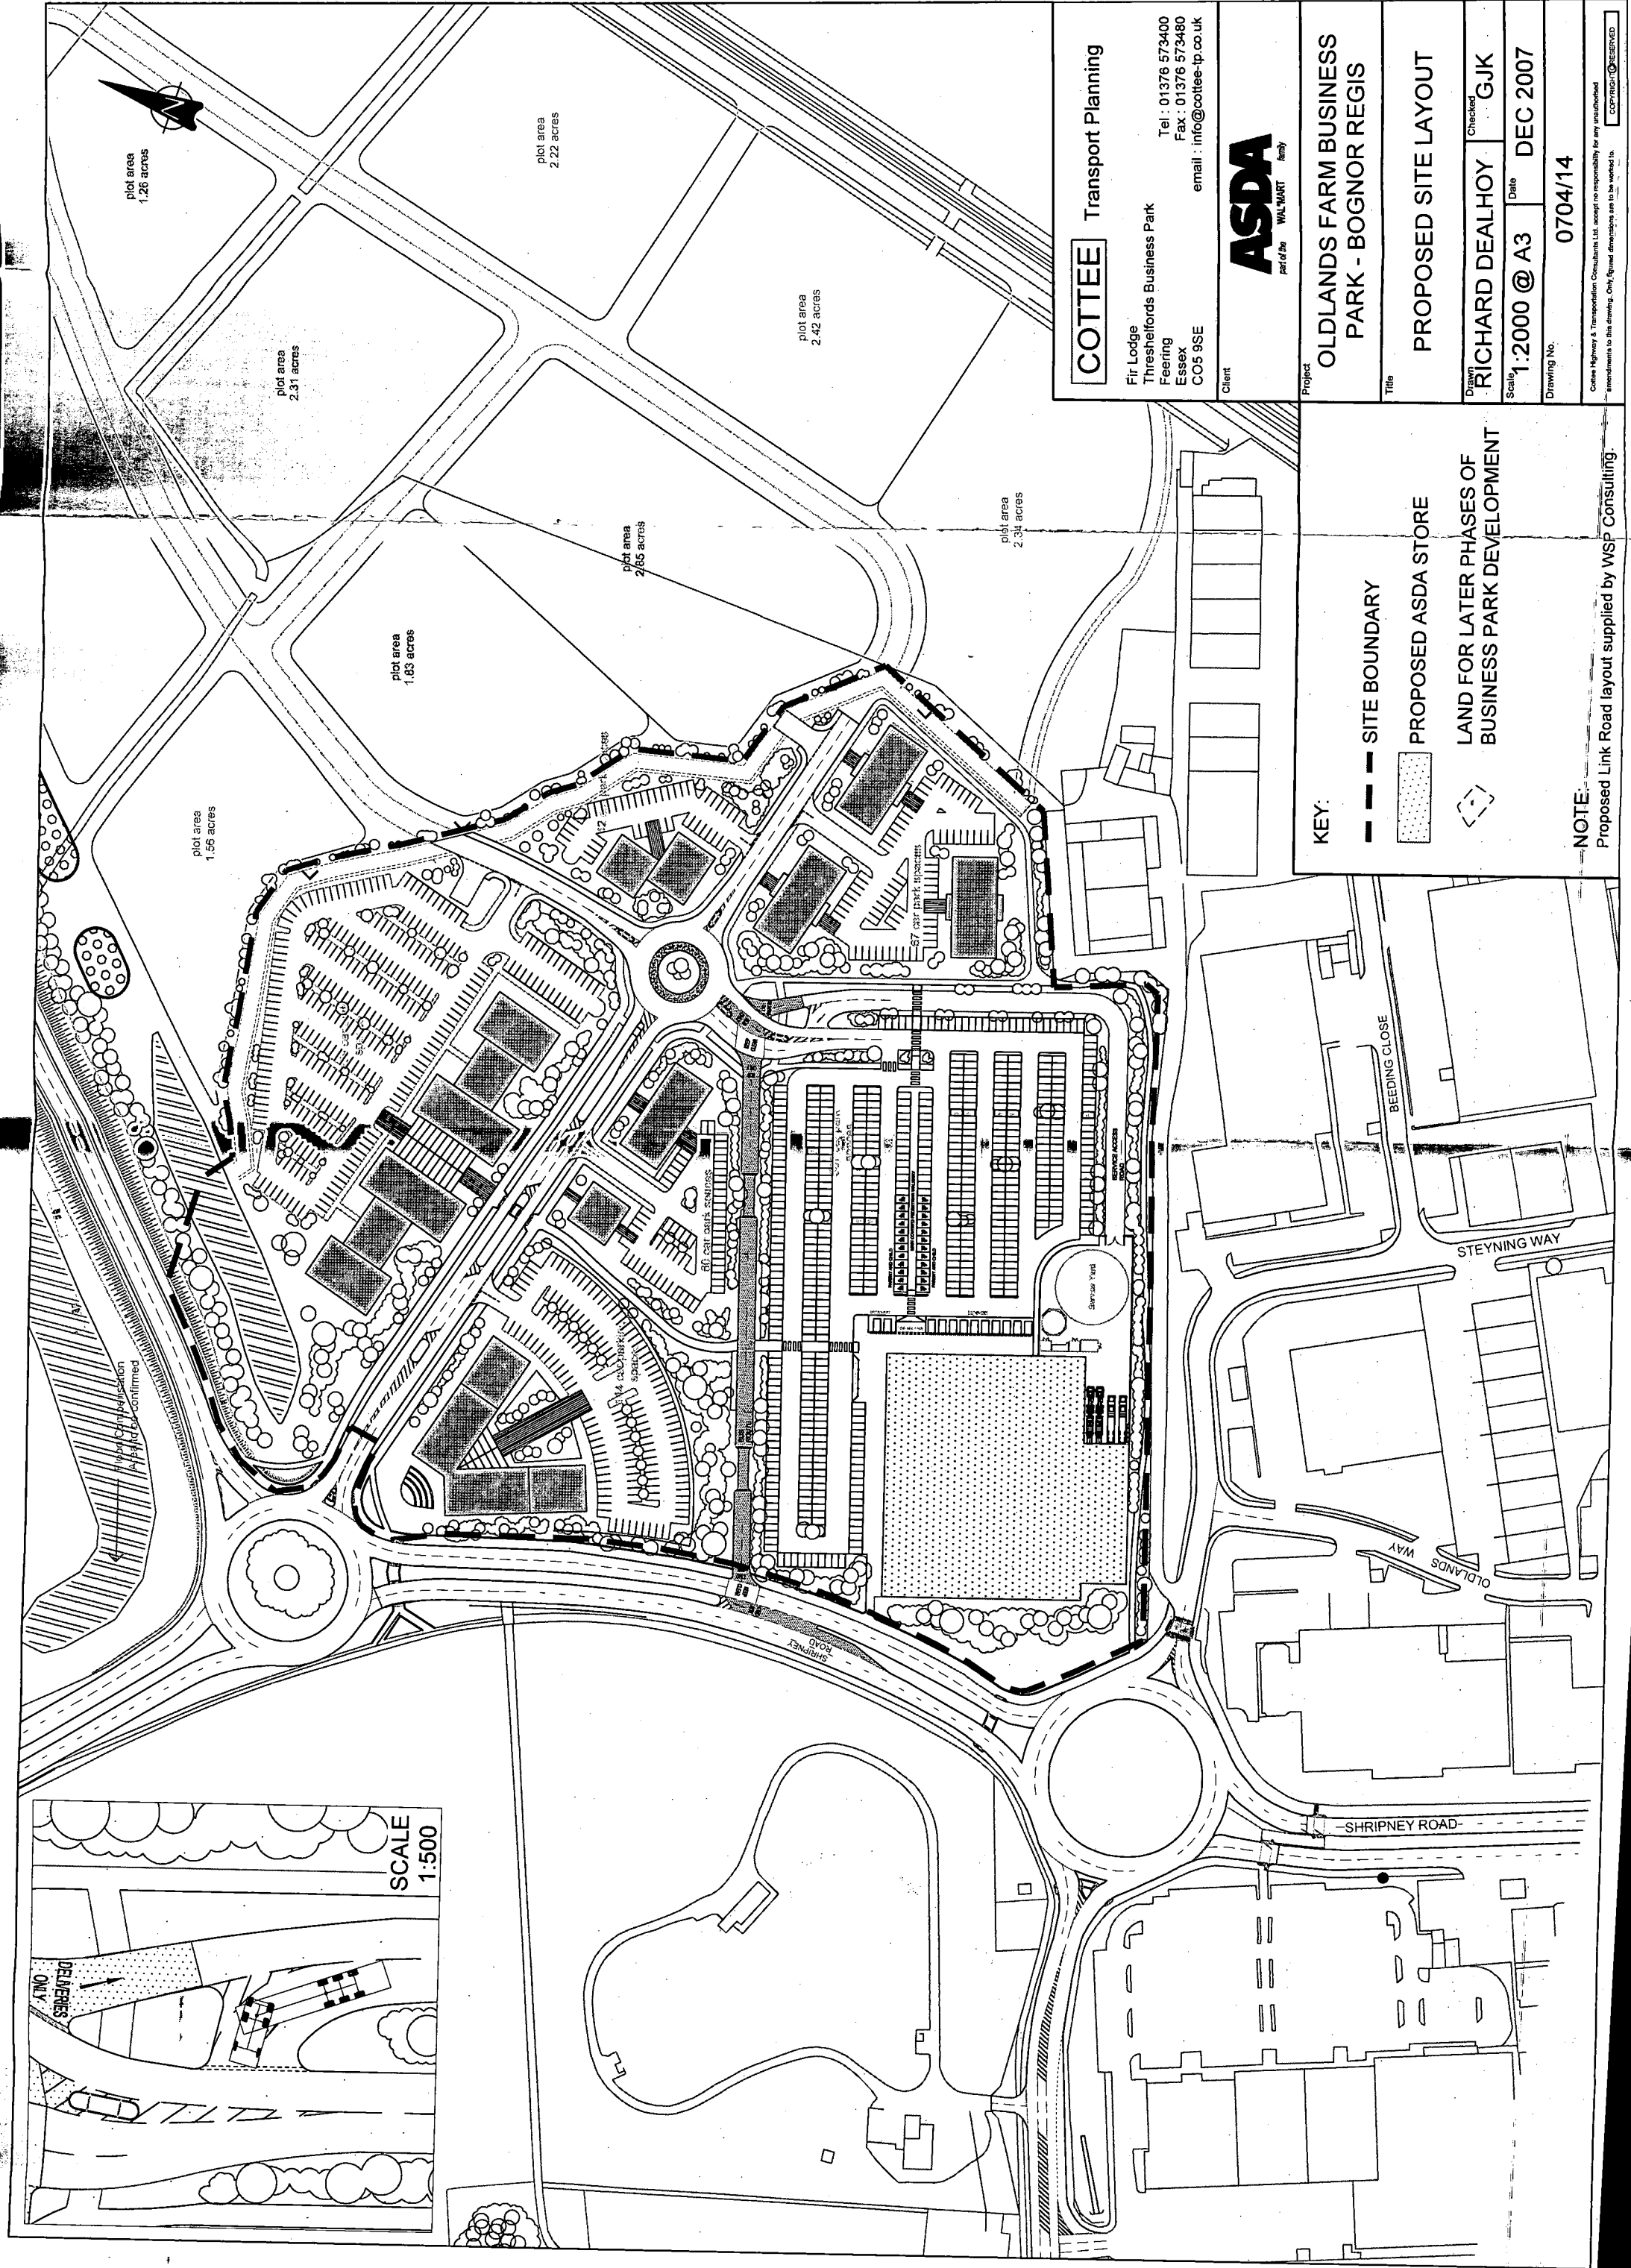

COTTEE Transport Planning	
Fir Lodge Thresheltons Business Park Feering Essex CO5 9SE Tel : 01376 573400 Fax : 01376 573480 email : info@cotee-tp.co.uk	
Client ASDA part of the WALMART family	
Project OLDLANDS FARM BUSINESS PARK - BOGNOR REGIS	
Title PROPOSED SITE LAYOUT	
Drawn RICHARD DEALHOY	Checked GJK
Scale 1:2000 @ A3	Date DEC 2007
Drawing No. 0704/14	
Cotee Highway & Transportation Consultants Ltd. accept no responsibility for any unauthorised amendments to this drawing. Only signed drawings are to be used.	

KEY:

- SITE BOUNDARY
- [Hatched Box] PROPOSED ASDA STORE
- [Dashed Box] LAND FOR LATER PHASES OF BUSINESS PARK DEVELOPMENT

NOTE:
Proposed Link Road layout supplied by WSP Consulting.