


## **APPENDIX T**

### **BUS ONLY FACILITY**

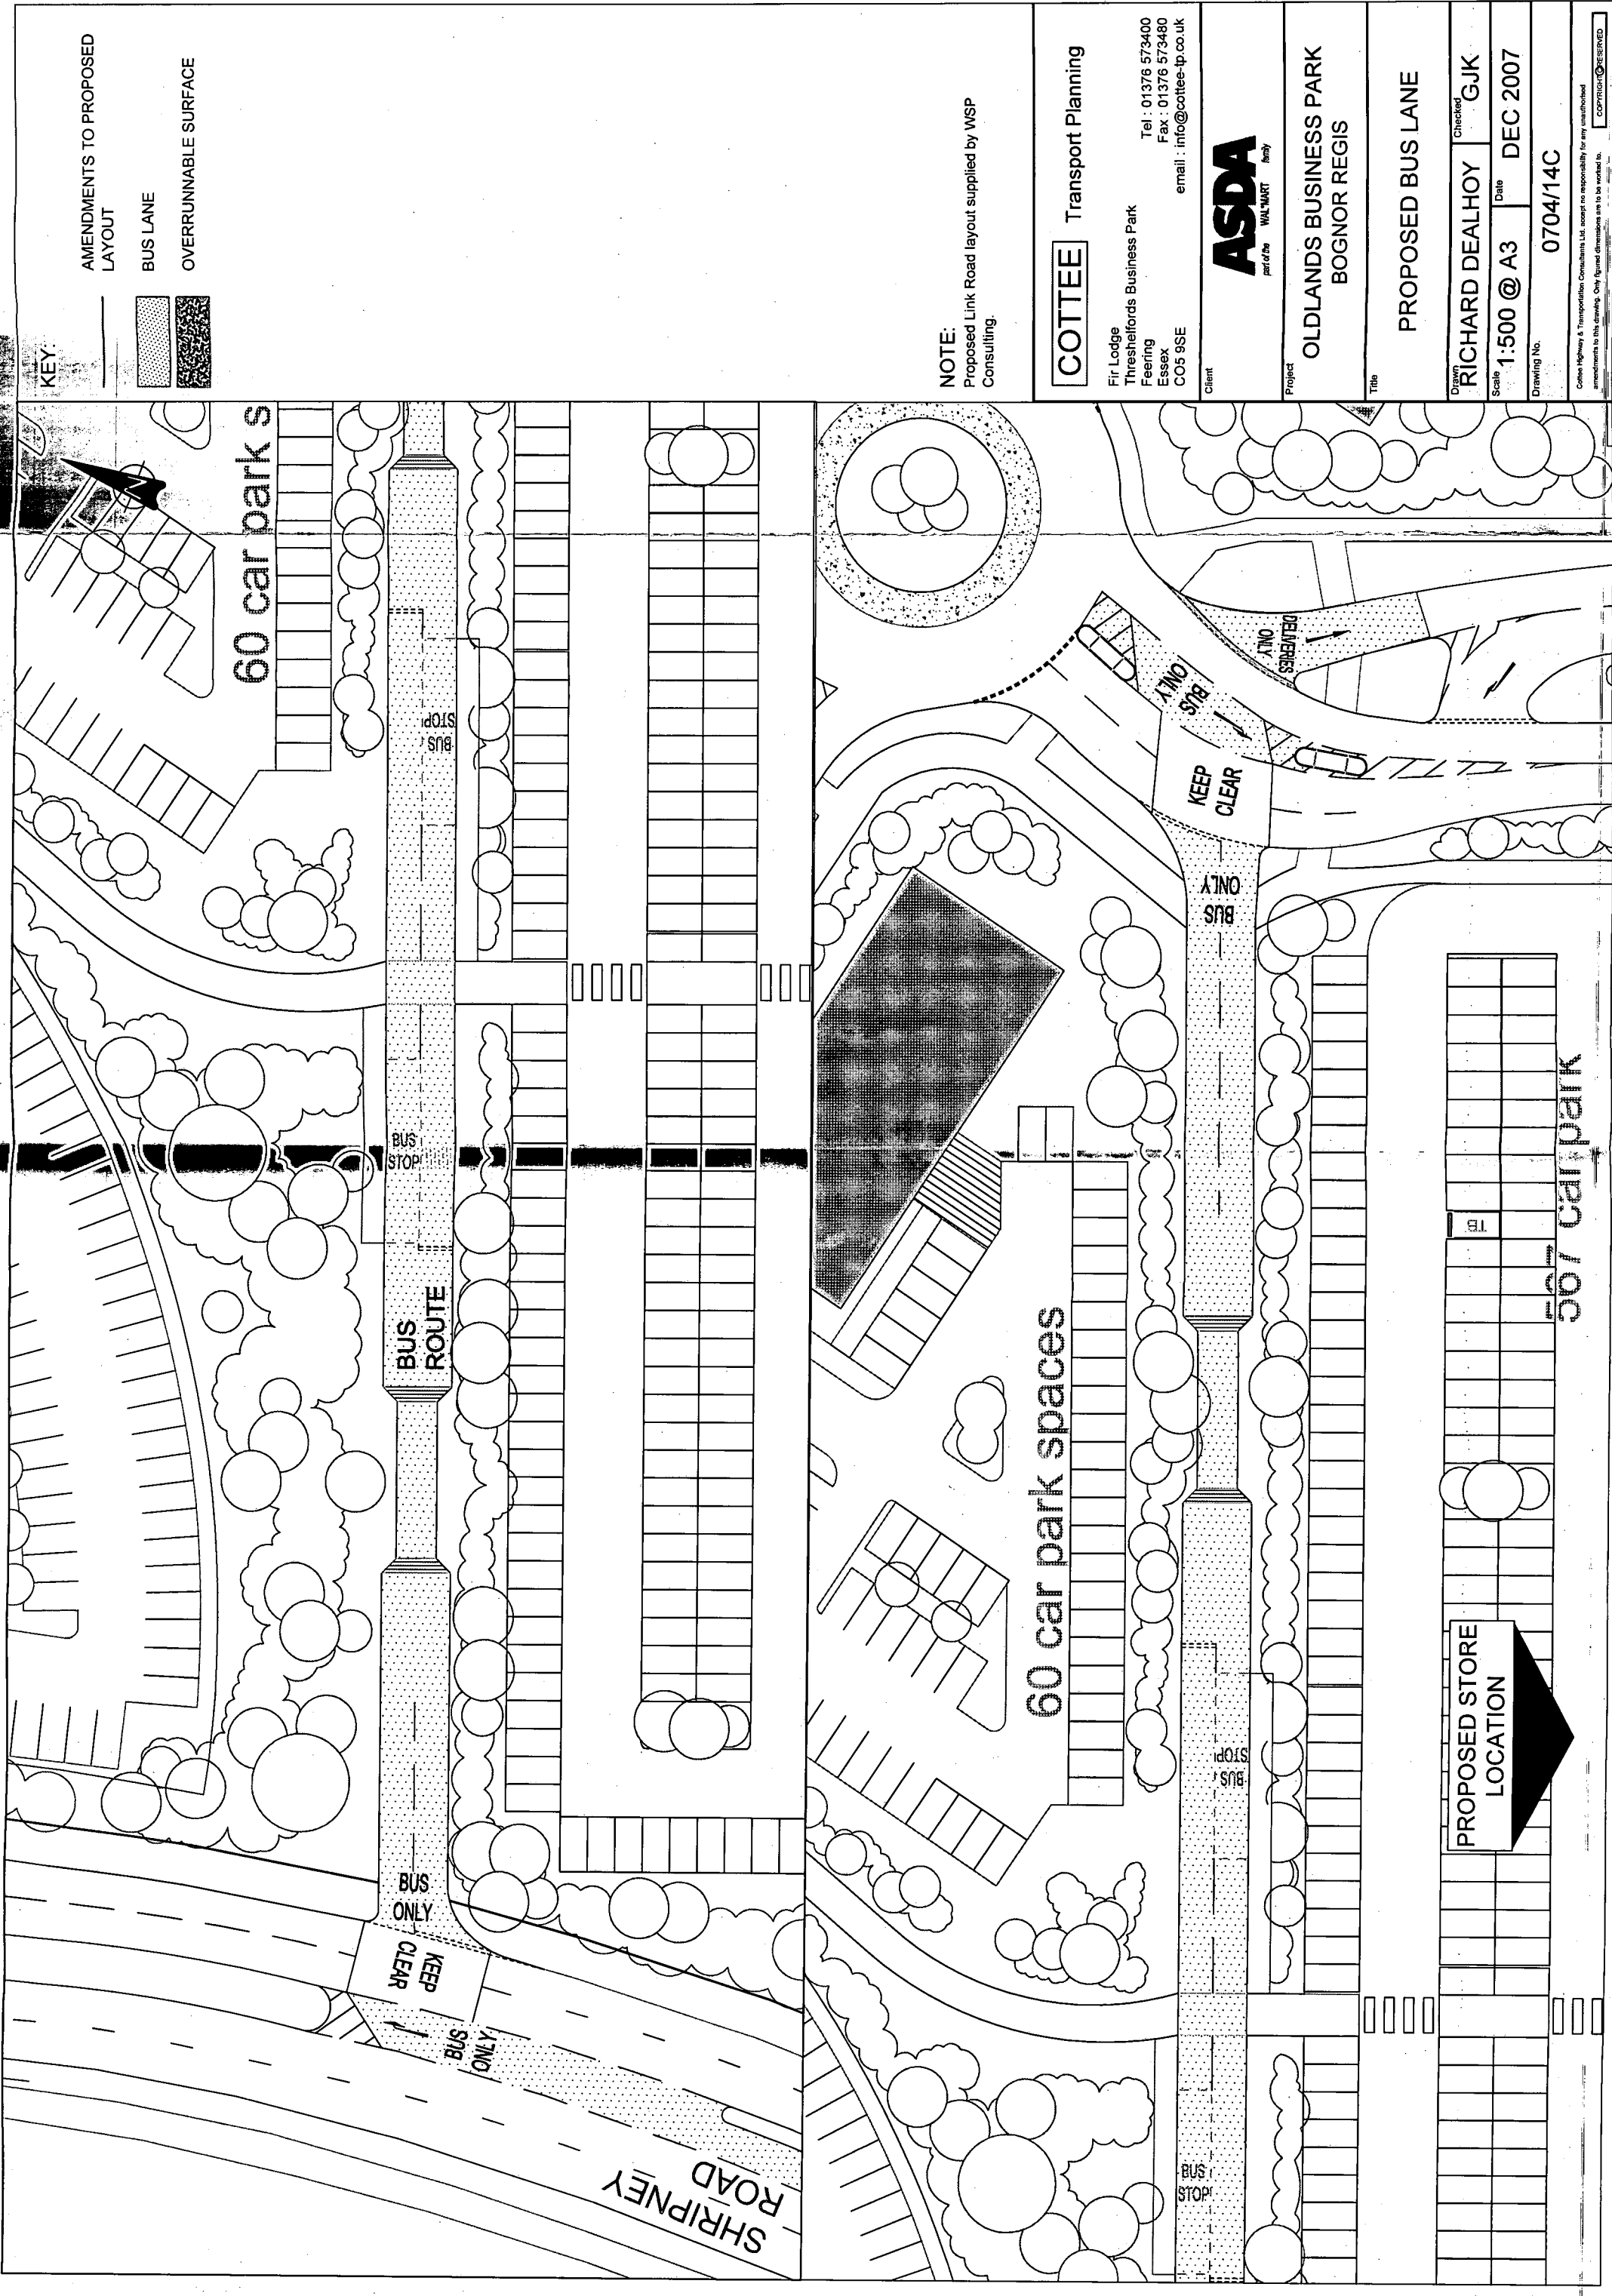

KEY

- AMENDMENTS TO PROPOSED LAYOUT
- BUS LANE
- OVERRUNNABLE SURFACE

NOTE:  
Proposed Link Road layout supplied by WSP Consulting.

COTTEE Transport Planning

Fir Lodge  
Threshelfords Business Park  
Feering  
Essex  
CO5 5SE  
Tel : 01376 573400  
Fax : 01376 573480  
email : info@cotee-tp.co.uk



Project  
OLDLANDS BUSINESS PARK  
BOGNOR REGIS

Title  
PROPOSED BUS LANE

Drawn  
RICHARD DEALHOY GJK

Scale  
1:500 @ A3

Date  
DEC 2007

Drawing No.  
0704/14C

Copyright Reserved

PROPOSED STORE LOCATION

