



APPENDIX W


AUTOTRACK ANALYSIS – SERVICE VEHICLES

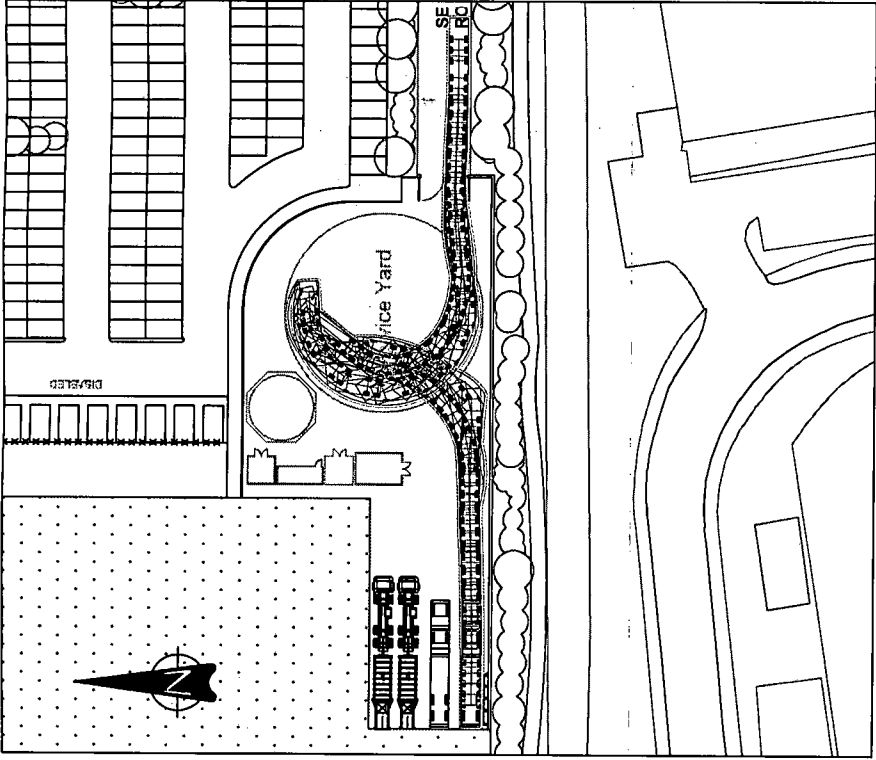


16.5m HGV accesses site forward and reverses into southern loading bay whilst all other bays are occupied.

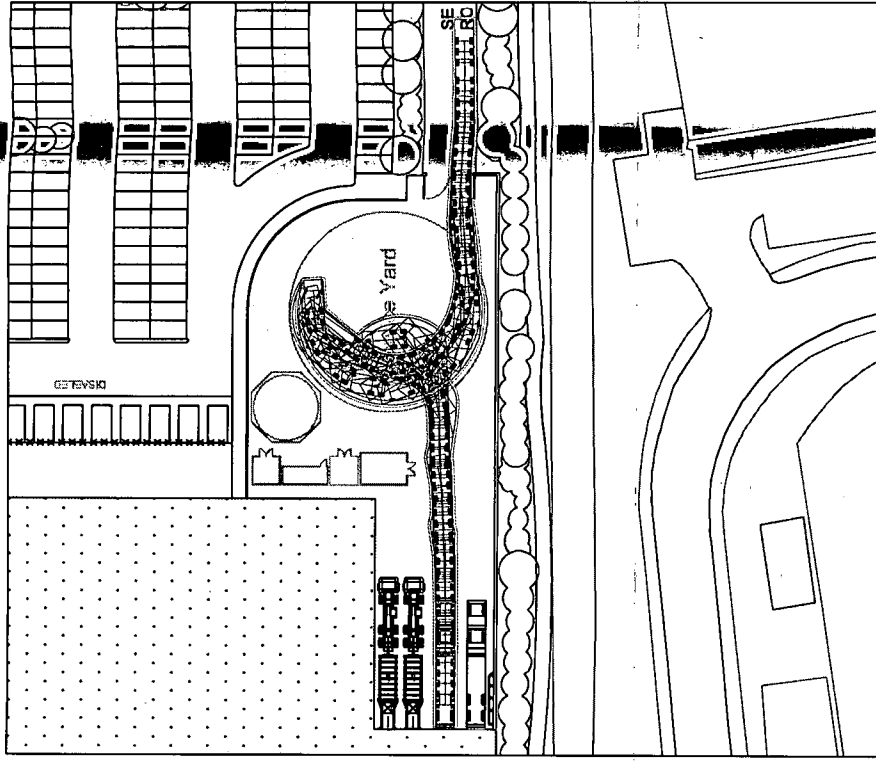


16.5m HGV accesses site forward and reverses into northern loading bay whilst all other bays are occupied.

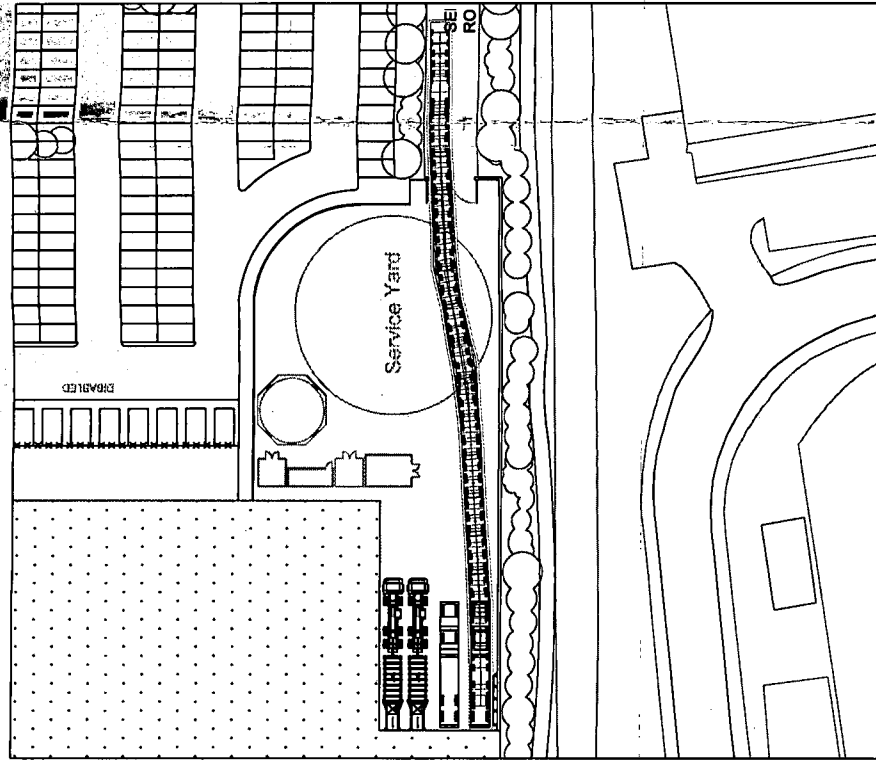


16.5m HGV exits site forward.

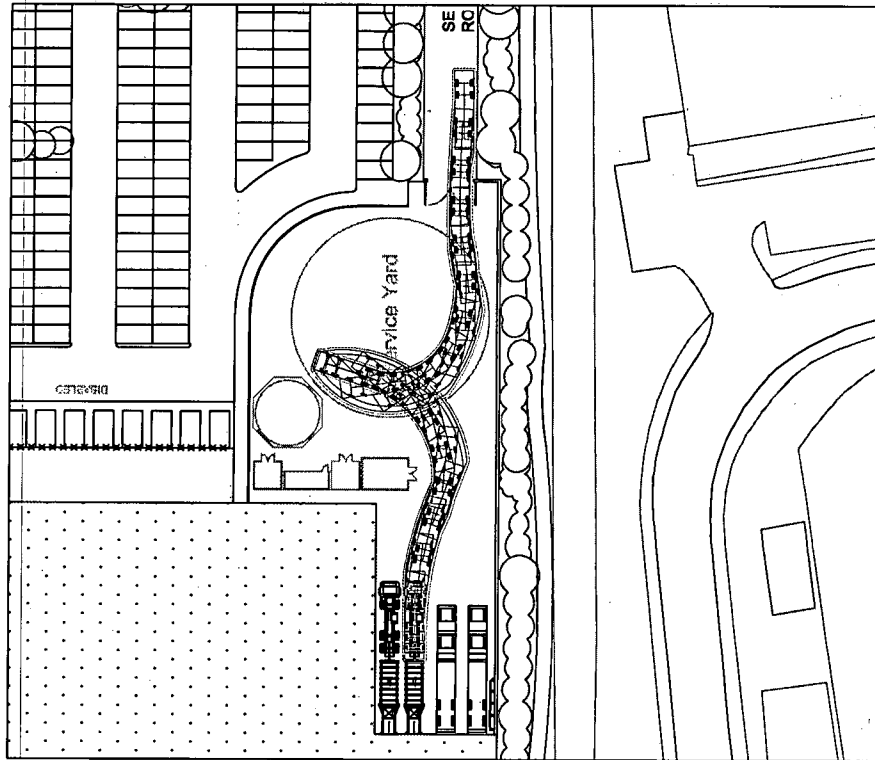



10.2m Waste Lorry accesses the site forward and performs a reverse manoeuvre into the southern compactor bay whilst all other bays are occupied.

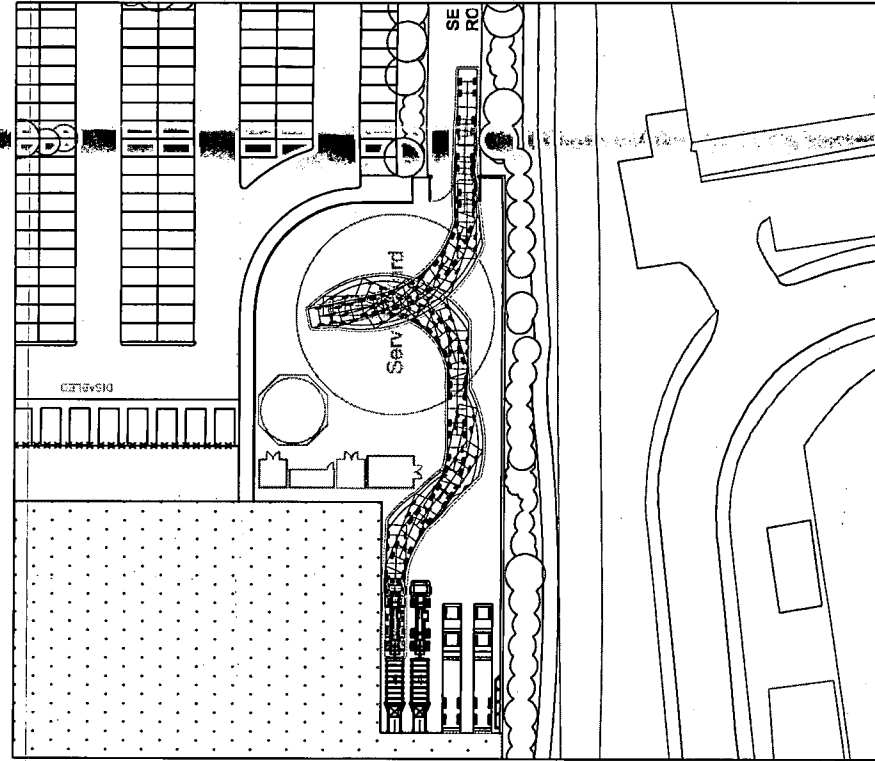

10.2m Waste Lorry accesses the site forward and performs a reverse manoeuvre into the northern compactor bay whilst all other bays are occupied.

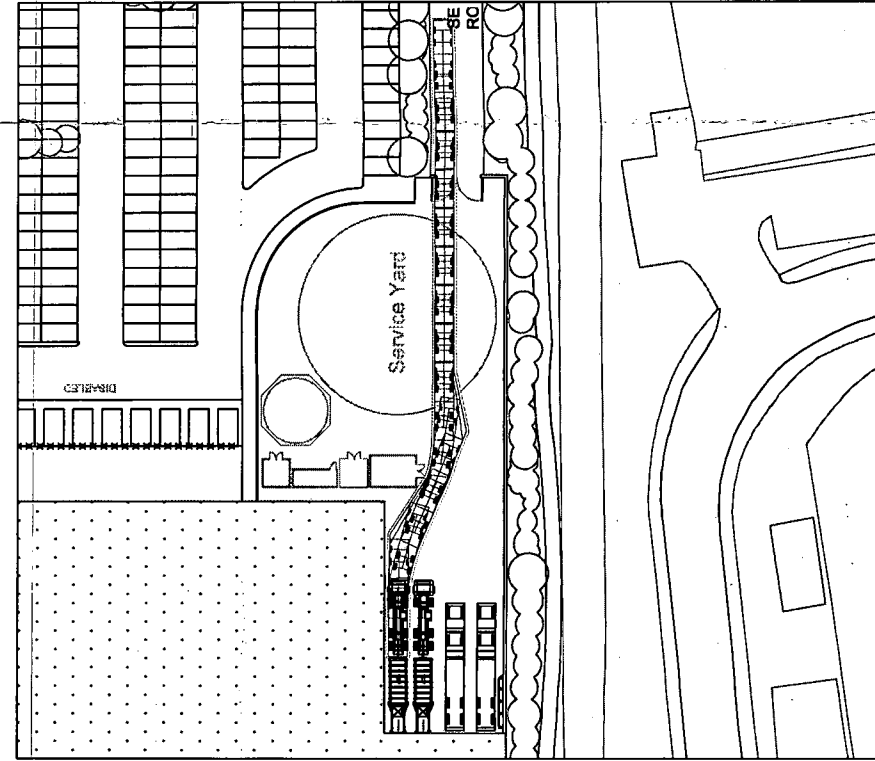

10.2m Waste Lorry exits site forward.

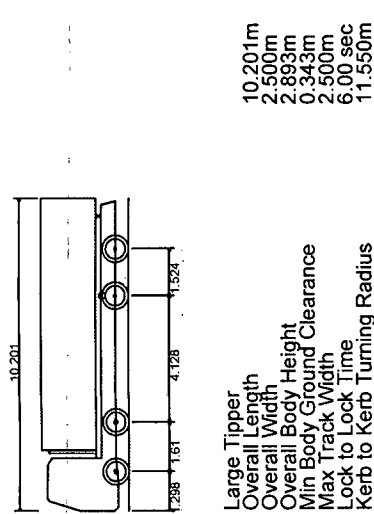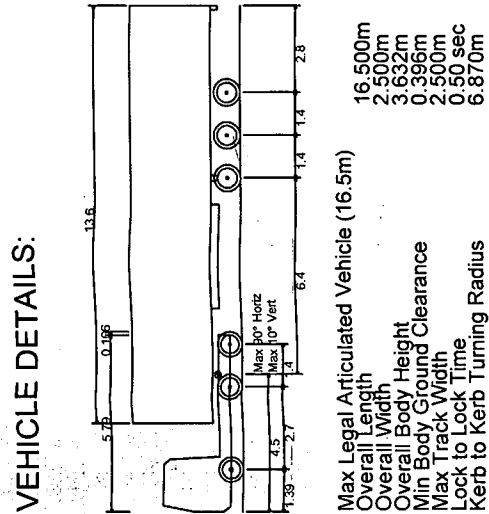

COTTEE Transport Planning

Fir Lodge
Thresholds Business Park
Feering
Essex
CO5 9SE

Tel : 01376 573400
Fax : 01376 573480
email : info@cotee-tp.co.uk

Client
ASDA
part of the WALMART family

Project
BOGNOR REGIS

Title
**SERVICE YARD
AUTOTRACK ANALYSIS -
16.5m HGV and 10.2m Waste Vehicle**

Drawn
RICHARD DEALHOY

Checked
GJK

Scale
1:1000 @ A3


Date
DEC 2007

Drawing No.
0704/16


Cottee Highway & Transport Consultants Ltd. accept no responsibility for any unauthorised amendments to this drawing. Only signed dimensions are to be worked to.



VEHICLE DETAILS:

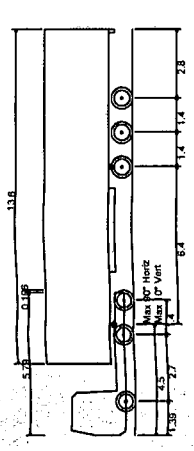

Max Legal Articulated Vehicle (16.5m)
Overall Length 16.500m
Overall Width 2.500m
Overall Body Height 3.632m
Min Body Ground Clearance 0.396m
Max Track Width 0.500m
Lock to Lock Time 0.50 sec
Kerb to Kerb Turning Radius 6.870m

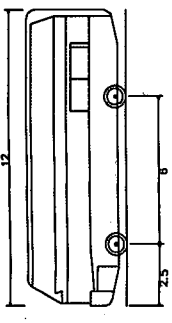

Public Service Vehicle
Overall Length 12.000m
Overall Width 2.500m
Overall Body Height 3.632m
Min Body Ground Clearance 0.396m
Max Track Width 0.500m
Lock to Lock Time 0.50 sec
Kerb to Kerb Turning Radius 10.500m

NOTES:

16.5m HGV approaches the proposed site, travels through the internal roundabout and into the amended service yard access road whilst a 12.0m PSV passes along the proposed bus lane and through the site in a northbound direction. A further 12.0m PSV waits to access the bus lane heading in the southbound direction.

COTTEE Transport Planning

Fir Lodge
Thresholfs Business Park
Feering
Essex
CO5 9SE
Tel : 01376 573400
Fax : 01376 573480
email : info@cotee-tp.co.uk

Client



part of the WALMART family

Project

BOGNOR REGIS

Title

SITE ACCESS
AUTOTRACK ANALYSIS -
16.5m HGV and 12.0m PSV

Drawn

RICHARD DEALHOY

Scale

1:1250 @ A3

Date

DEC 2007

Drawing No.

0704/16A

Cottee Highway & Transportation Consultants Ltd. accept no responsibility for any unauthorised amendments to this drawing. Only signed dimensions are to be worked to.

COPYRIGHT RESERVED

plot area 1.56 acres

Filtration

42 car park spaces

67 car park spaces

Oldlands Farm

60 car park spaces

144 car parking spaces

Service Yard

Main Access

Filtration

Oldlands Farm

A 16.5m HGV along the service access road, travels through the internal roundabout and exits the proposed site whilst a 12.0m PSV passes along the proposed bus lane and through the site in a southbound direction. A further 12.0m PSV waits to access the bus lane heading in the northbound direction.

COTTEE Transport Planning

Fir Lodge
Threshelfords Business Park
Feering
Essex
CO5 9SE

Tel : 01376 573400
Fax : 01376 573480
email : info@cottee-tp.co.uk

ASDA
part of the WAL-MART family

BOGNOR REGIS

SITE ACCESS
AUTOTRACK ANALYSIS -
16.5m HGV and 12.0m PSV

Scale	1:1250 @ A3	Date	DEC 2007
Drawn	RICHARD DEALHOY		
Checked	GJK		

0704/16B

Cottree Highway & Transportation Consultants Ltd. accept no responsibility for any unauthorised amendments to this drawing. Only figured dimensions are to be worked to.