

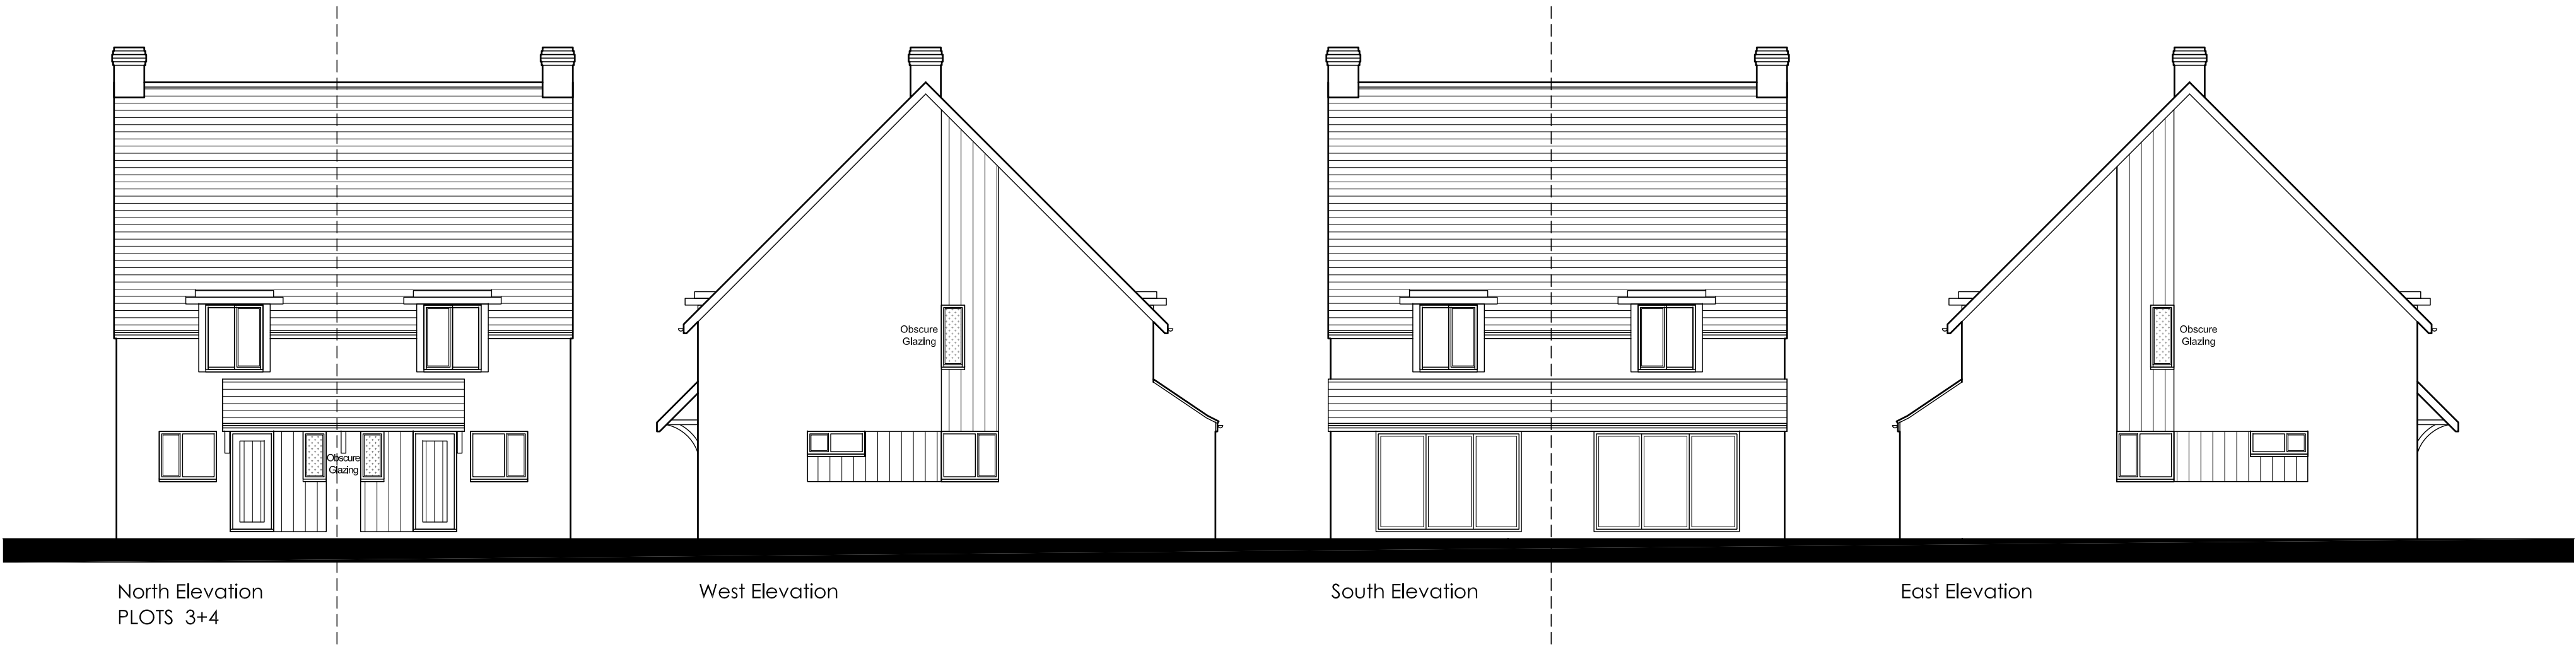
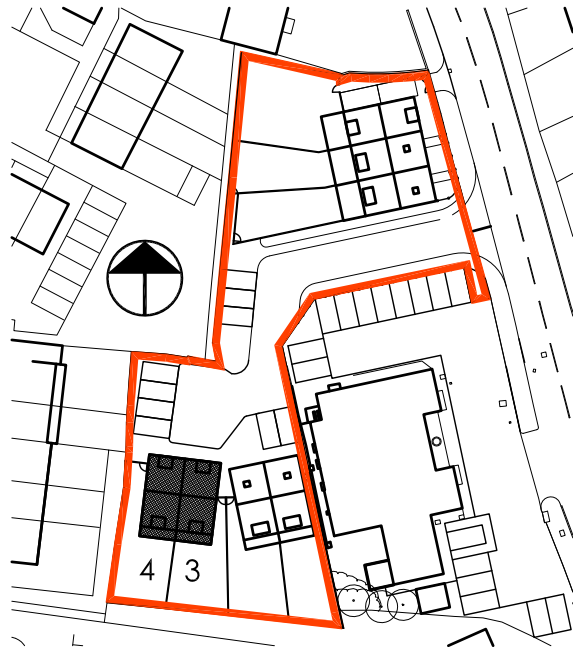
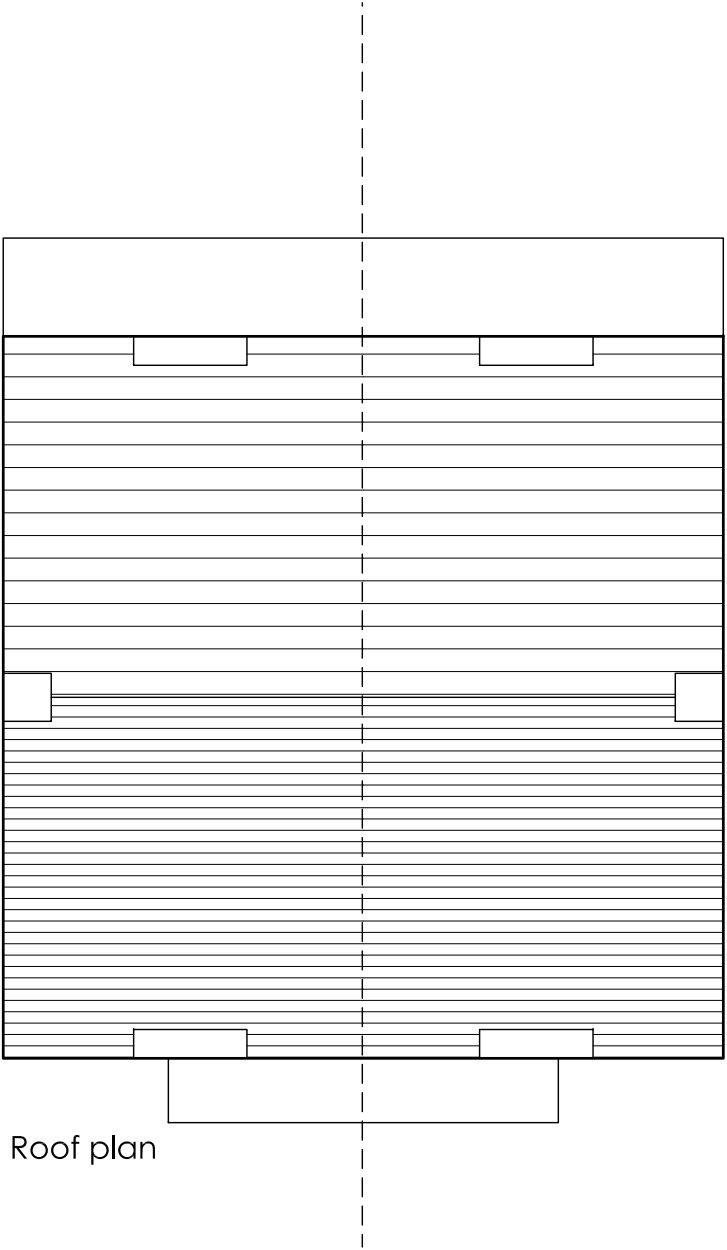


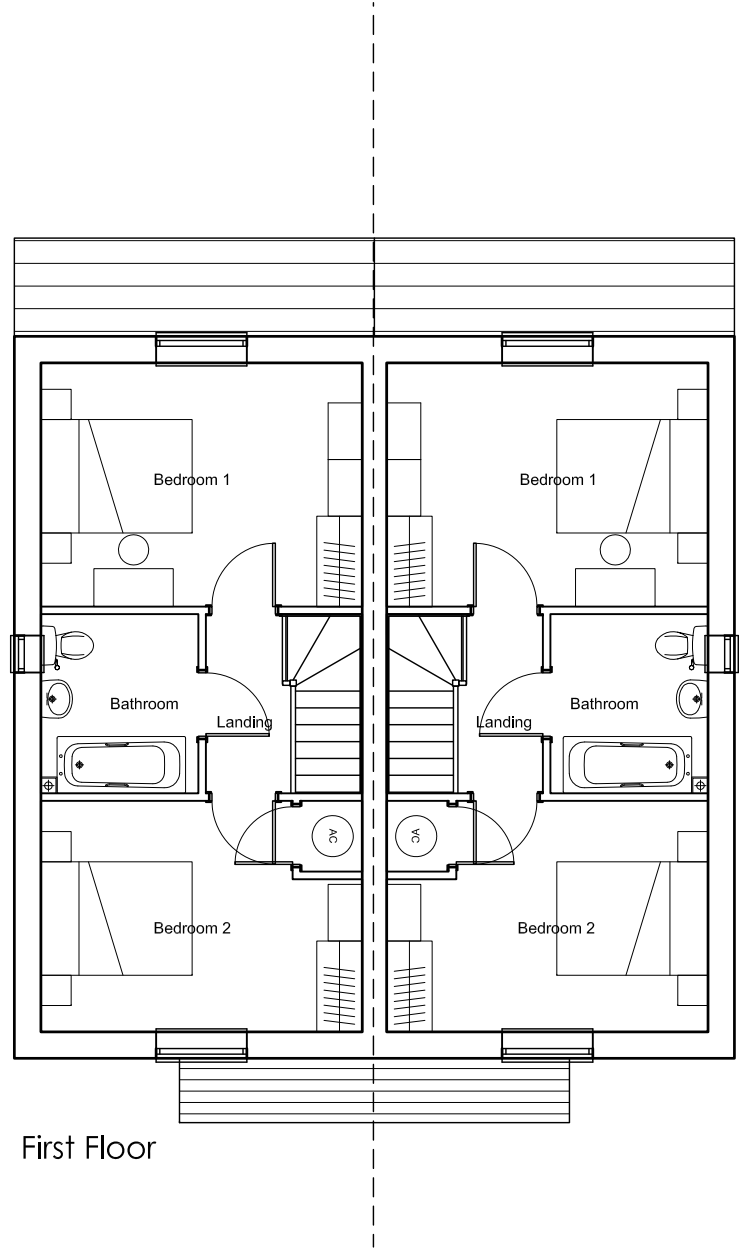


Finishes Schedule

- Roof- Plain grey tile.
- Walls- Through-coat render.
- Wall Panels- Vertical timber Thermowood stained.
- Windows/Doors - Stained timber.
- Roof Trims- Stained timber
- Rainwater Goods- uPVC black round sections.

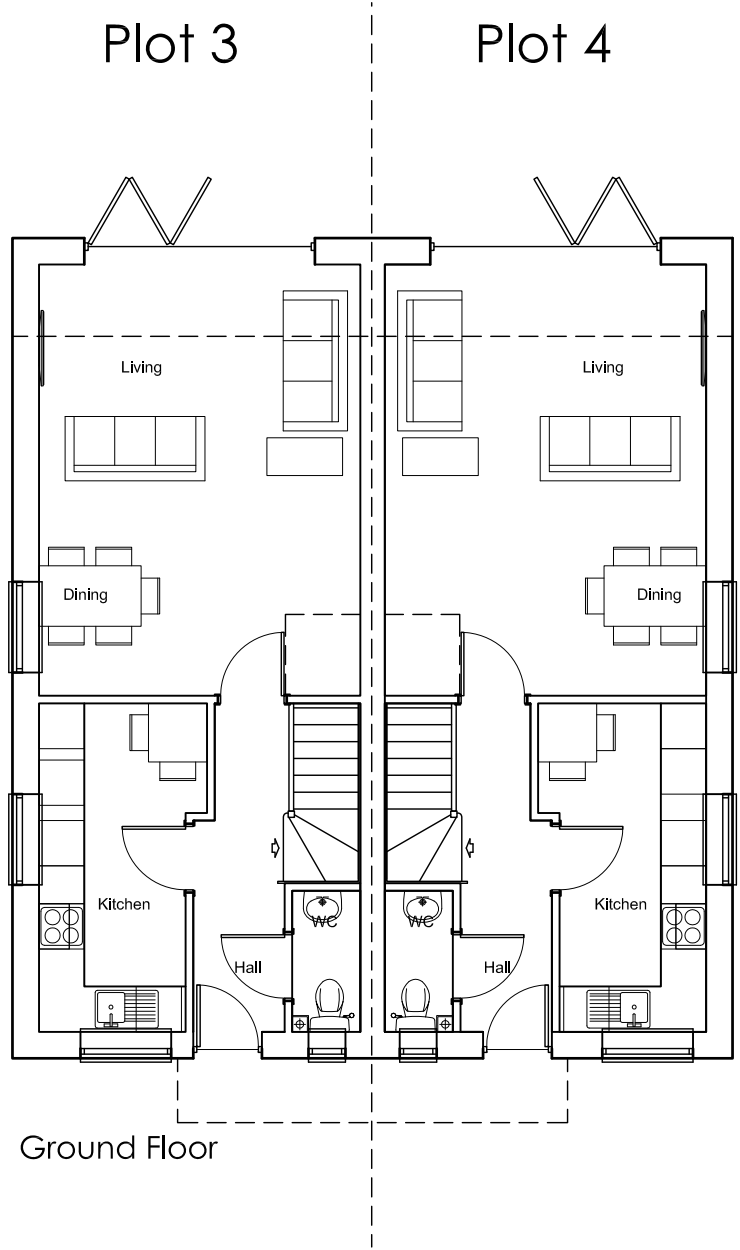

Location Key 1:1000

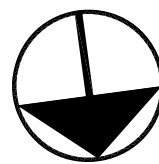

0 1 2 4 6m
1:100