


Tree protection plan

Location of trees, categorisation and protection/management proposals at Former Rising Sun, North Bersted, Bognor Regis

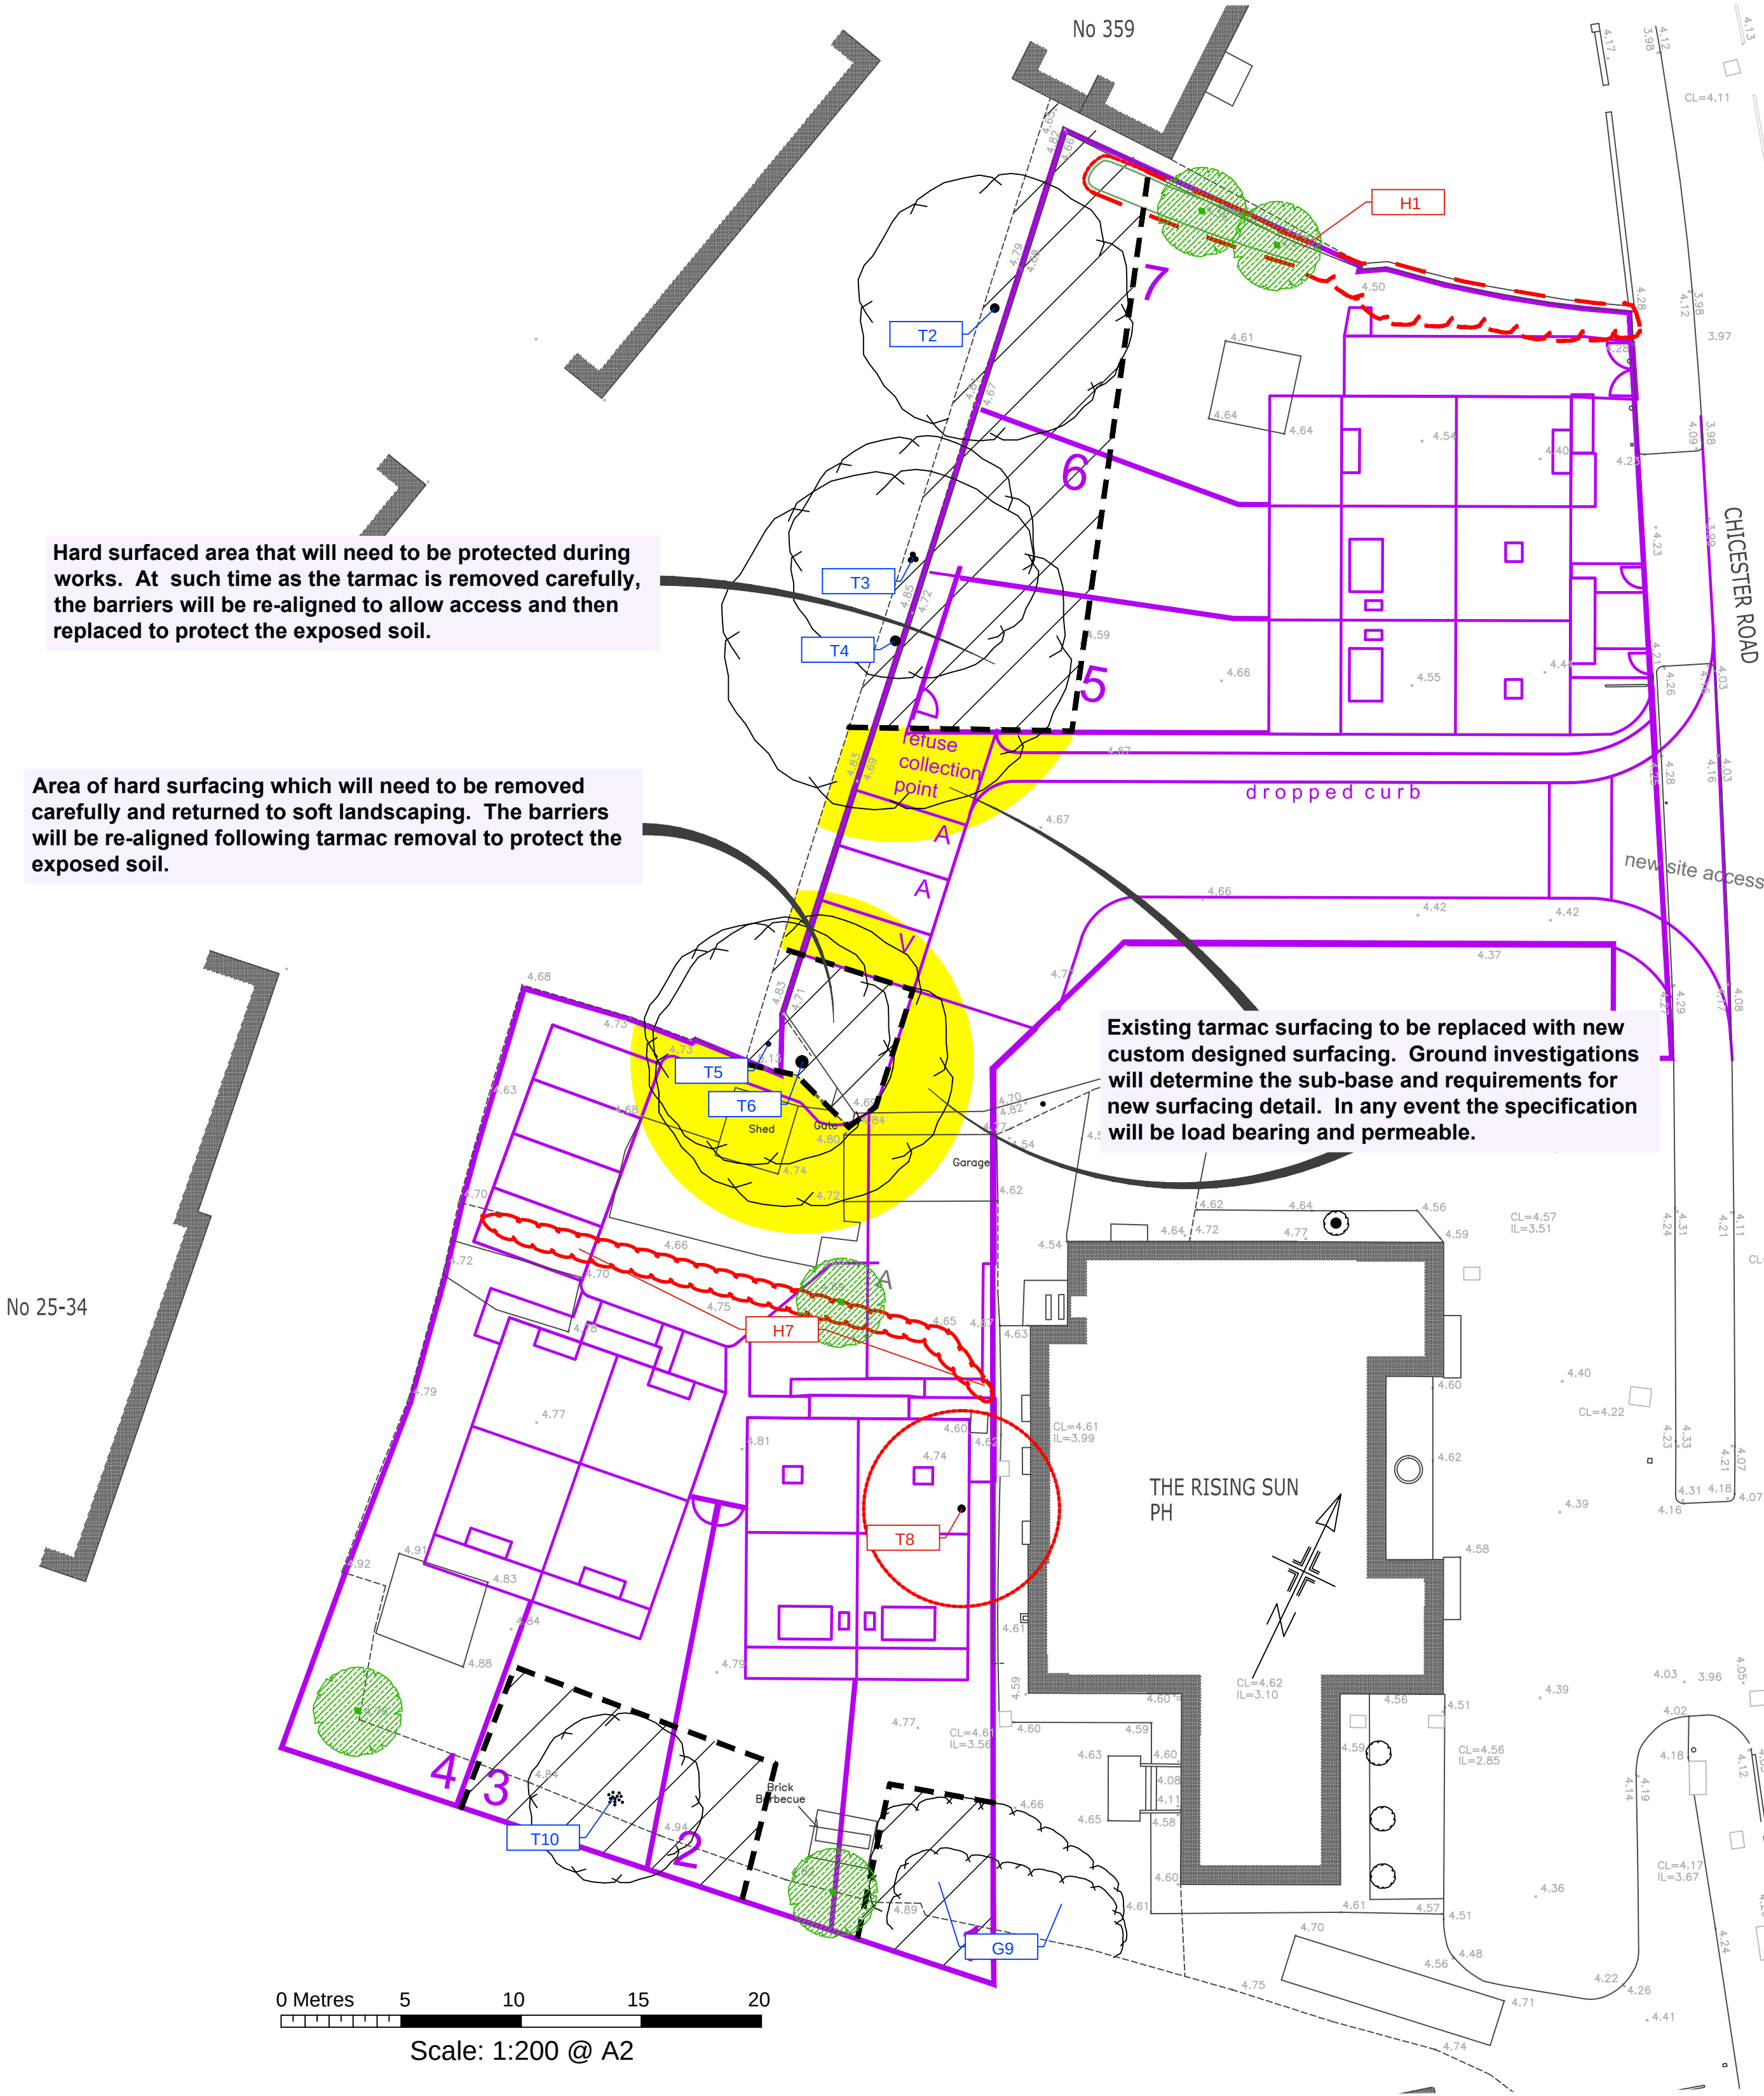

BS category A Trees of high quality




BS category B Trees of moderate quality



BS category C Trees of low quality



BS category U Trees unsuitable for retention

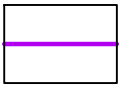

Proposed layout



Estimated tree positions not included on original land survey and/or adjusted crown spreads



Construction exclusion zone (CEZ) to be protected by fencing and/or ground protection



Precautionary Area



Proposed location of new standard trees



Trees to be removed